






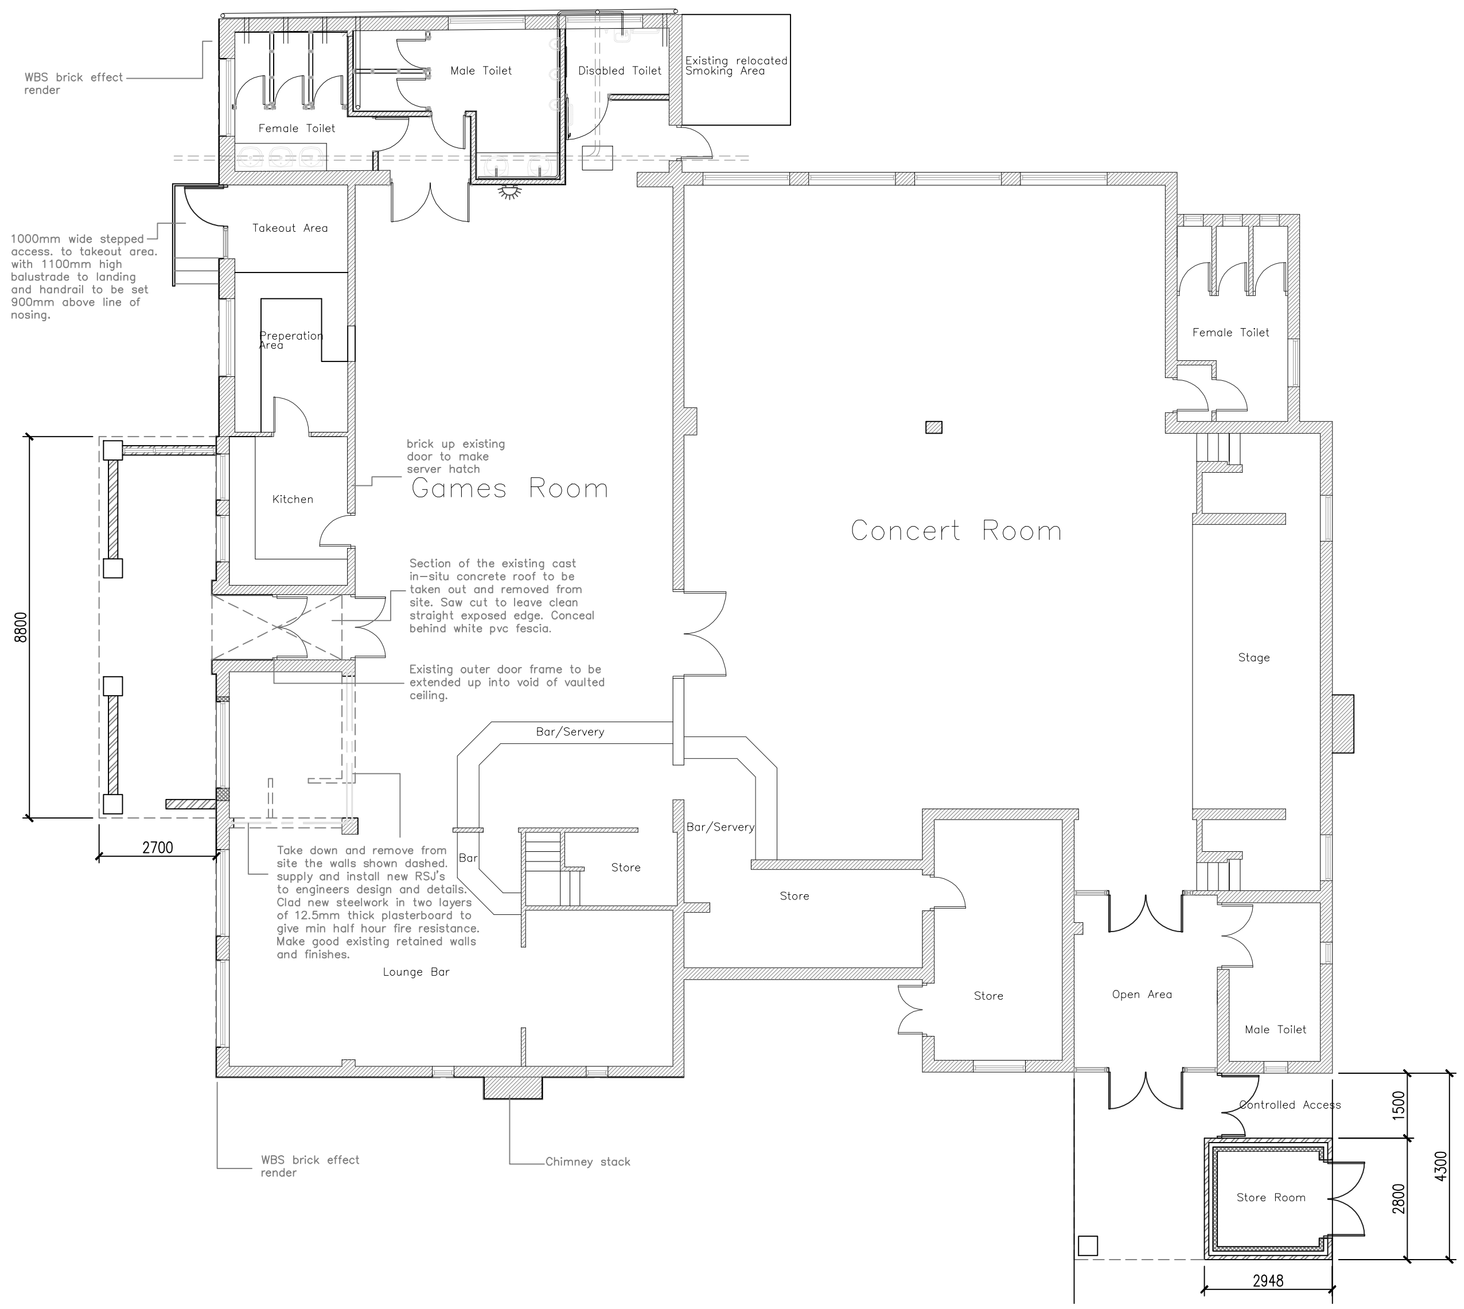

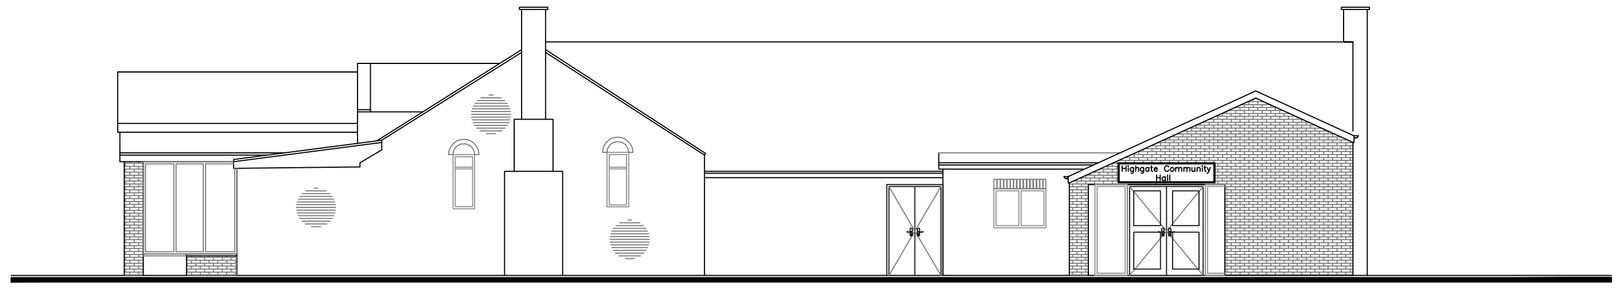

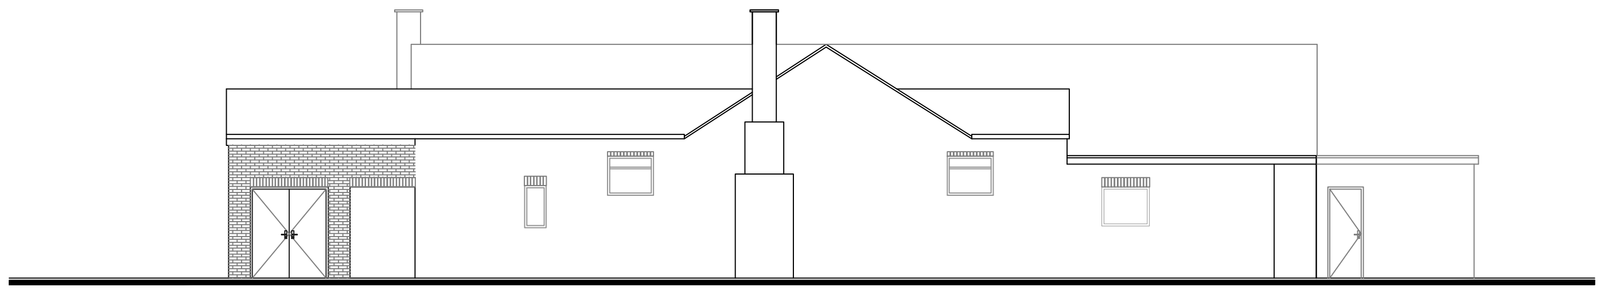

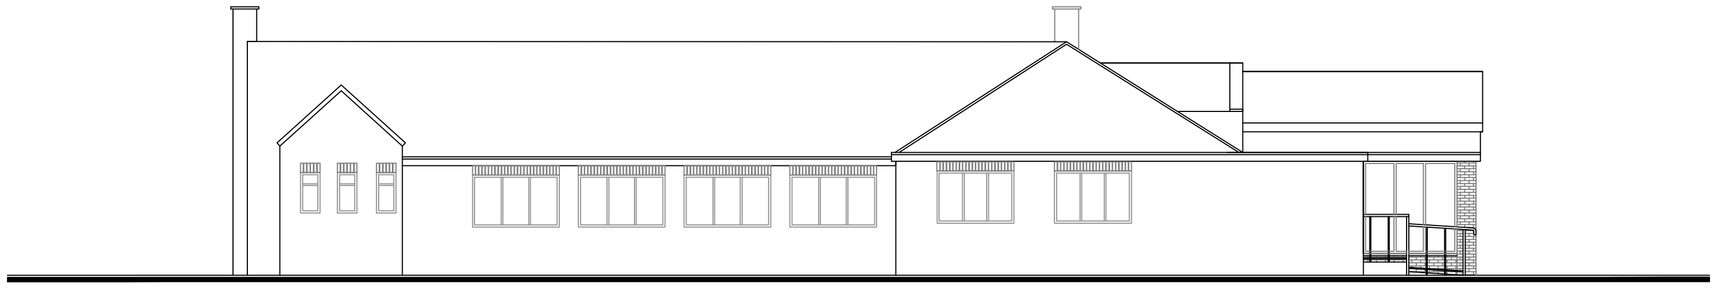

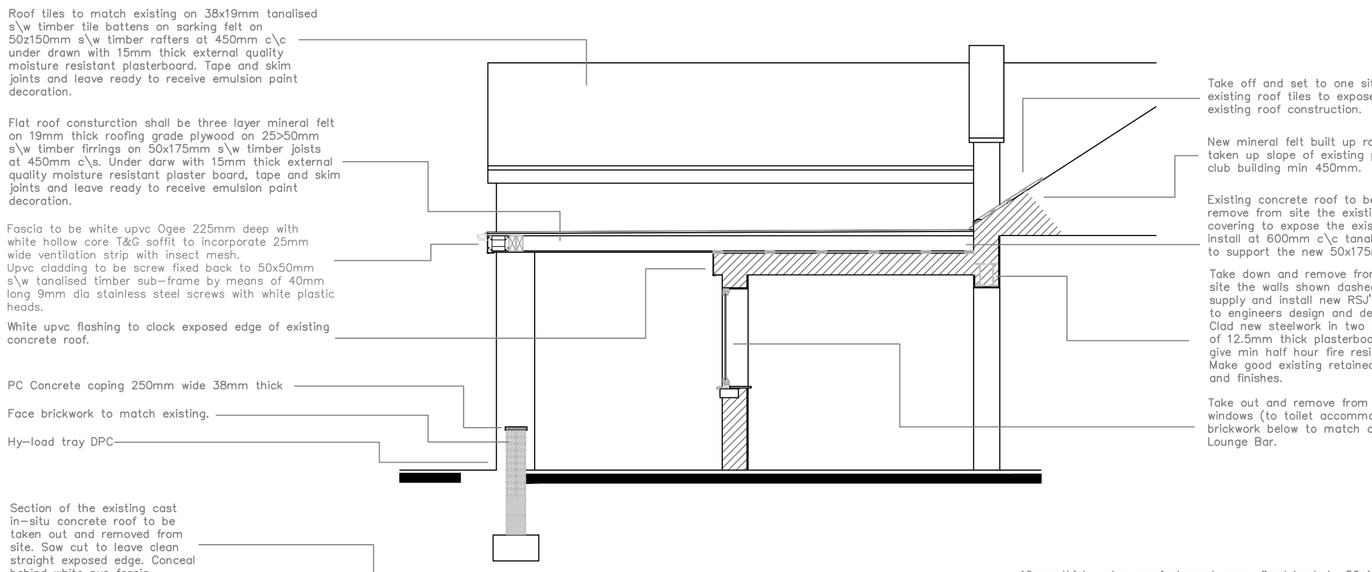

Rev D Location of steelwork confirmed 03.10.2014 kk
Rev C Section of existing concrete roof to be removed noted. 18.09.2014 kk
Rev B Section and notes added 21.08.2014 kk
Rev A New Proposed Layout. 04.07.2014 JH

KENNEDY DESIGN LTD.
CAVENDISH HOUSE
139 DONCASTER ROAD
GOLDTHORPE
ROTHERHAM
SOUTH YORKSHIRE
S63 9AA
TEL - 01709 898320
FAX - 01709 891284
E-MAIL - info@kdesign.com
www.kdesign.com

CLIENT:	Highgate WMC
PROJECT:	Highgate WMC 140 Barnsley Road Goldthorpe S63 9AP
TITLE:	Proposed Plans and Elevations
SCALE:	1:100 @ A2
STATUS:	
JOB NUMBER:	P31-01
REV:	D
DATE:	June 2014
DRAWN BY:	JH

Kennedy Design Ltd, Registered in England 4479082 V.A.T. Reg. No 560 6812 02