



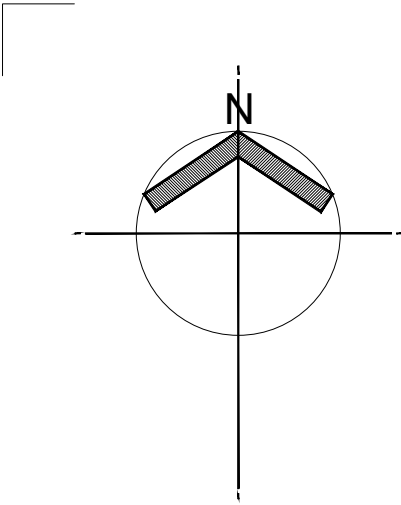

?Crown Copyright and database rights 2023 OS Licence no. 100041041

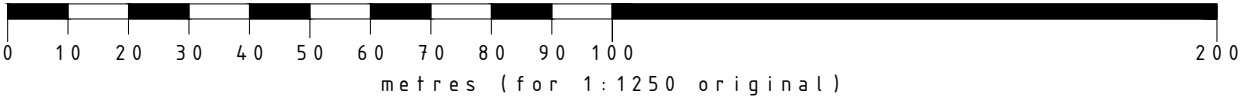

This drawing, design & all information contained herein remains the sole copyright of CONCORDE BGW & reproduction in any form is strictly forbidden unless permission is obtained in writing.

NOTES:

- Do not scale from this drawing, all dimensions must be checked on site. The contractor must verify all site dimensions, drawings, details & specifications. Any discrepancies must be reported to CONCORDE BGWBGW prior to any commencement of work.
- Figured dimensions to take preference over those scaled.
- All specified items are to be installed in accordance with the manufacturers recommendations & instructions.

© Copyright

|   |          |    |   |             |
|---|----------|----|---|-------------|
| 0 | 00.00.00 | 00 | - | © Copyright |
|---|----------|----|---|-------------|

Rev: Date: Init: Note: © Copyright

Stage:

PLANNING

Client: STONEGATE GROUP

Project address:  
SOHO MUSIC INSTITUTE  
16-18 SHAMBLES STREET  
BARNSLEY  
S.YORKS.  
S70 2SW

Title: LOCATION PLAN

Scale: 1:1250 Dwg size: A3

Drawn by: ORDNANCE SURVEY Date: AUG '23

Drawing no: 4851-101-02 Rev:

CONCORDE  
BGW GROUP

London  
TOG Albert House  
256-260 Old Street  
Shoreditch, London  
EC1V 9DD

Doncaster  
Palmer Street  
Hyde Park  
Doncaster  
DN4 5DD

Nottingham  
Unit 3, The Glade  
Business Centre  
Forum Road  
Nottingham  
NG5 9RW

01302 361 024 concordeb企业.com