
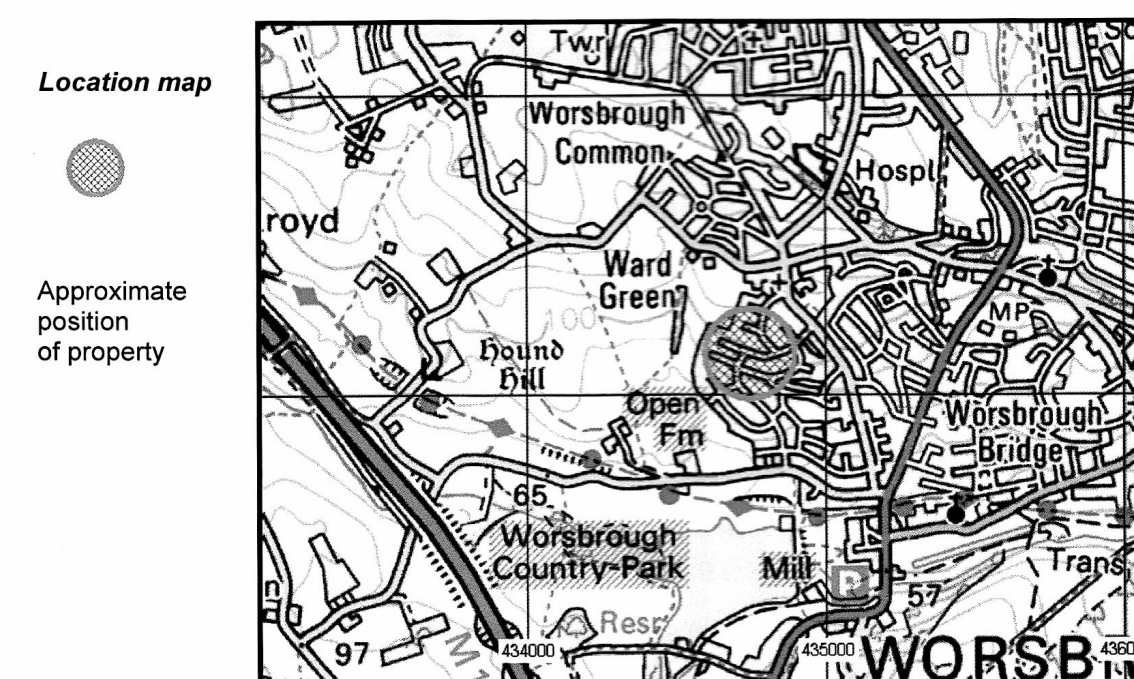
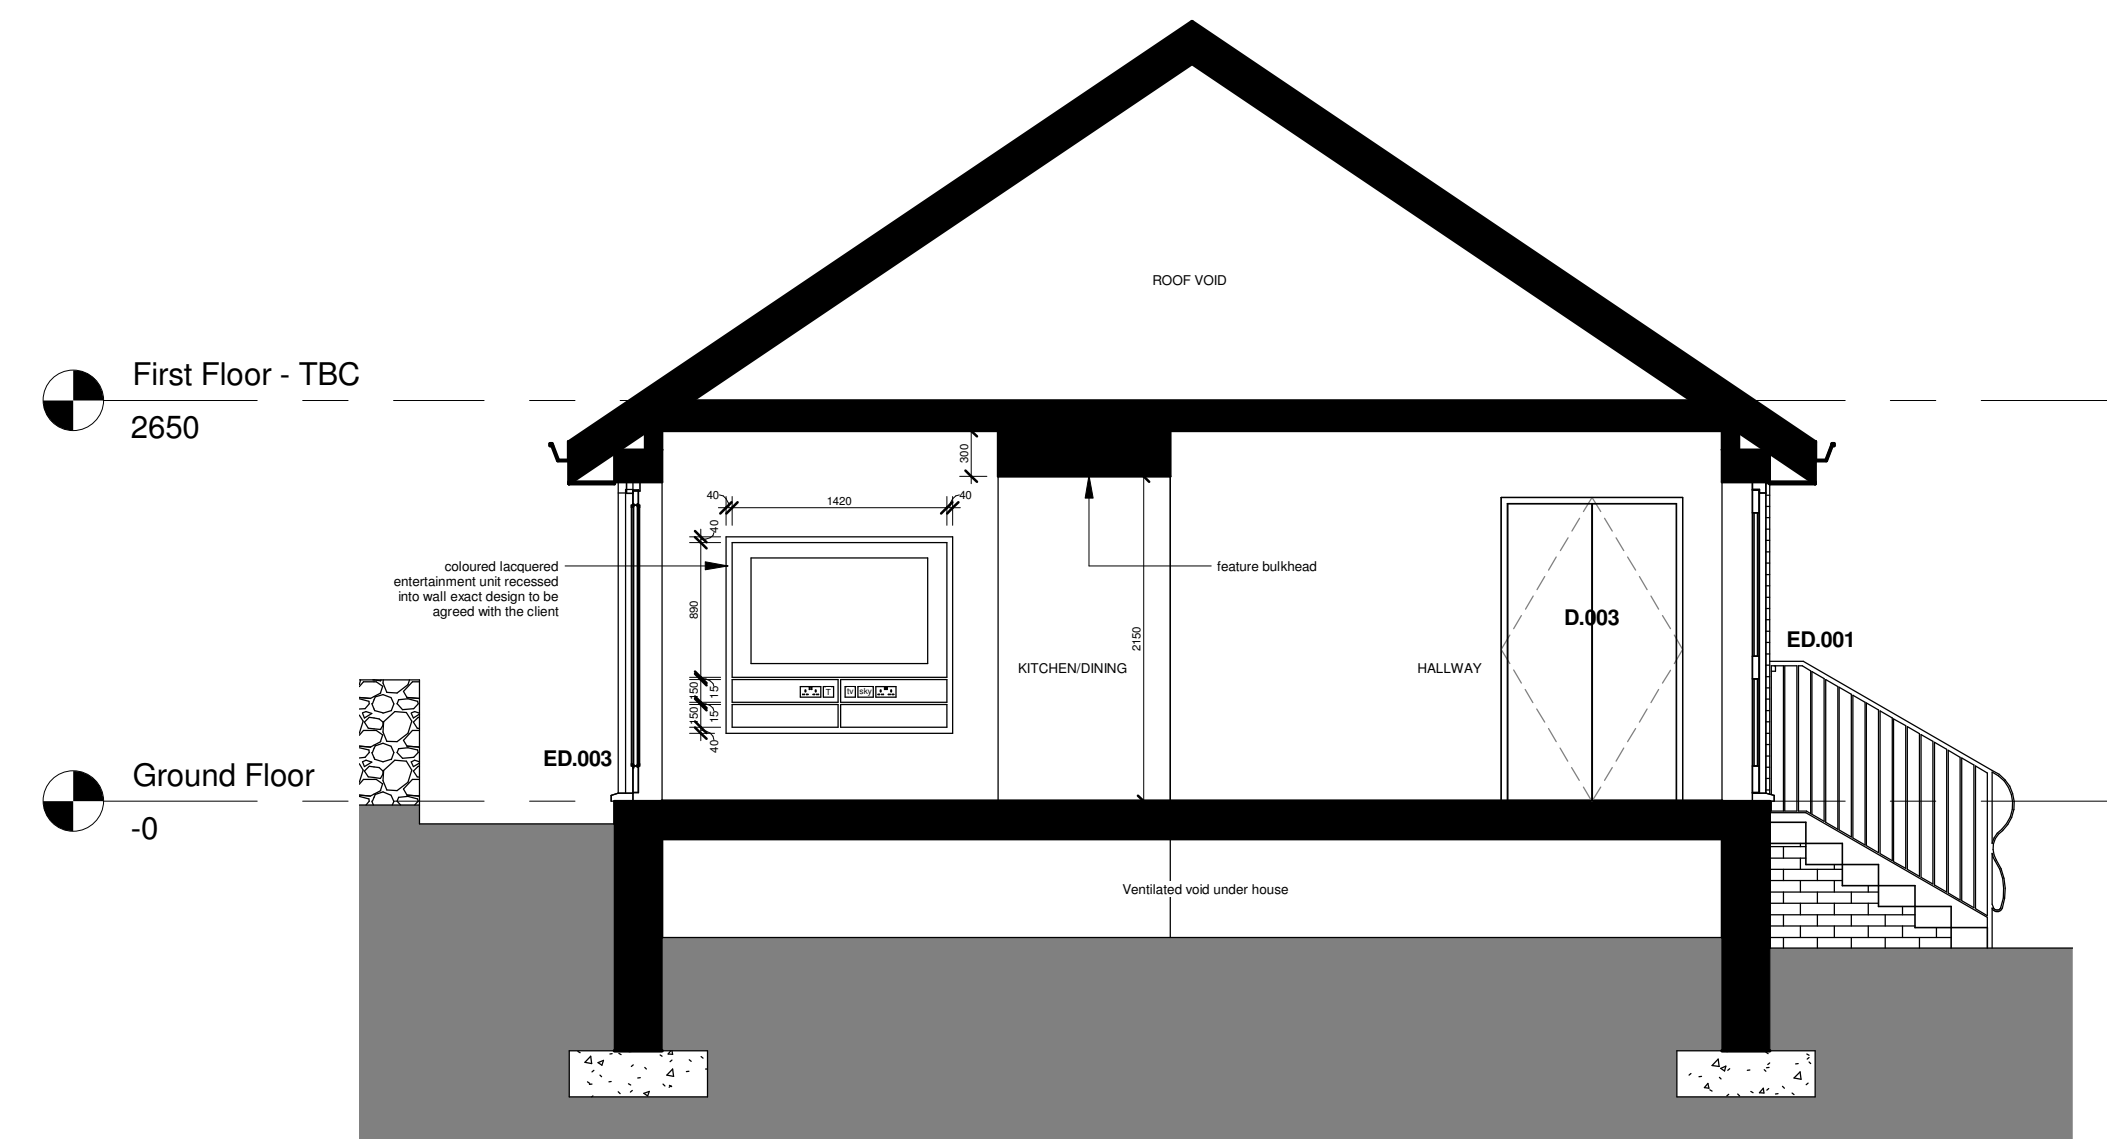


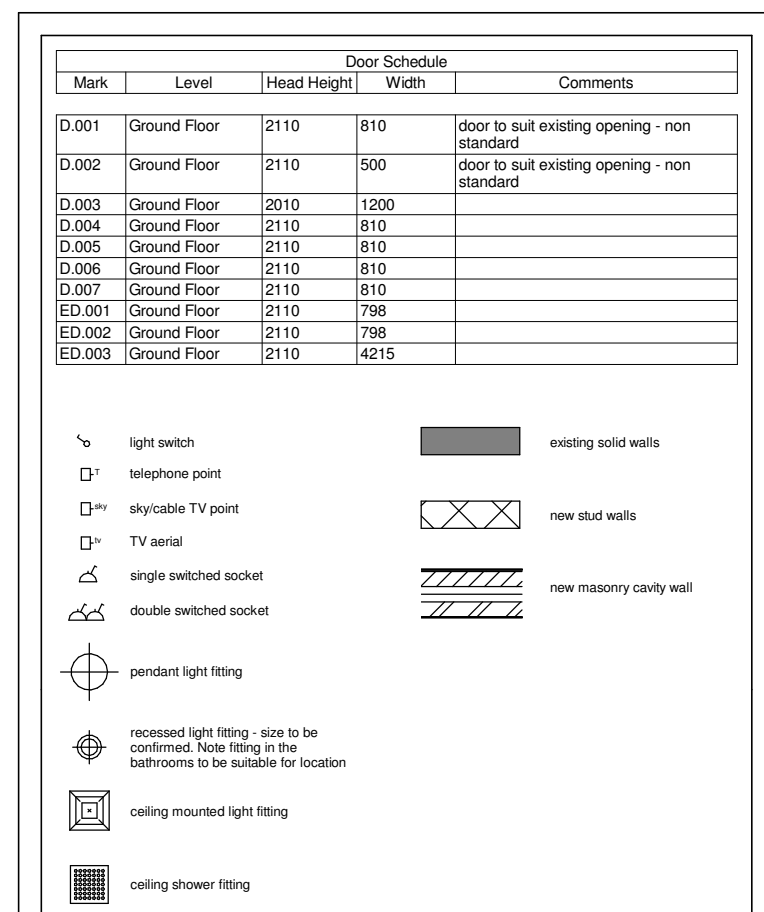

NOTE :
ALL EXTERNAL MATERIALS TO MATCH
EXISTING

No.	Description	Date

New Extension for Mrs
Mann

Proposed Planning Drawing	
Drawing Number	PL01
Date	05.04.12
Scale @A1	As indicated