
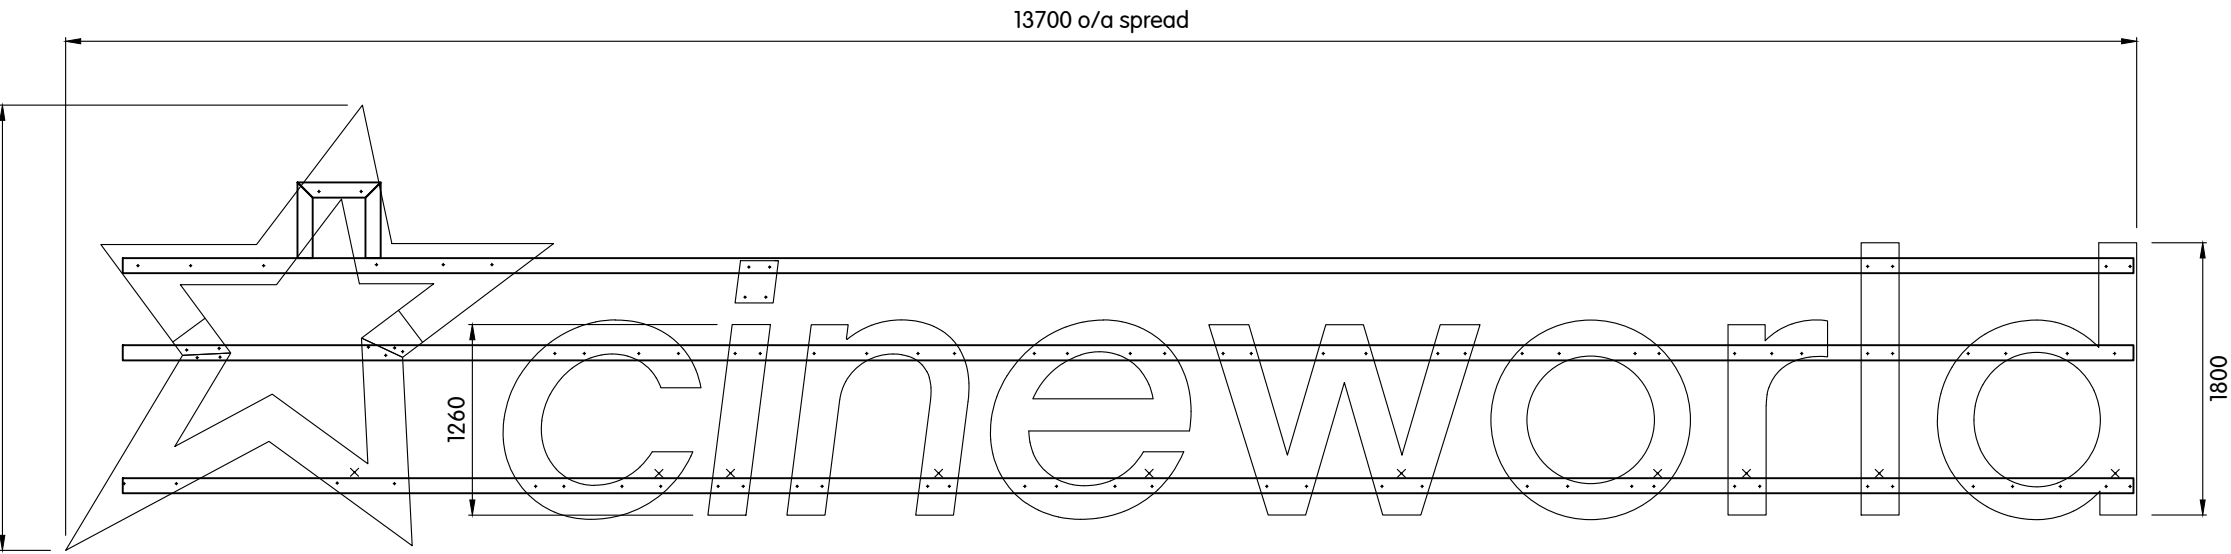
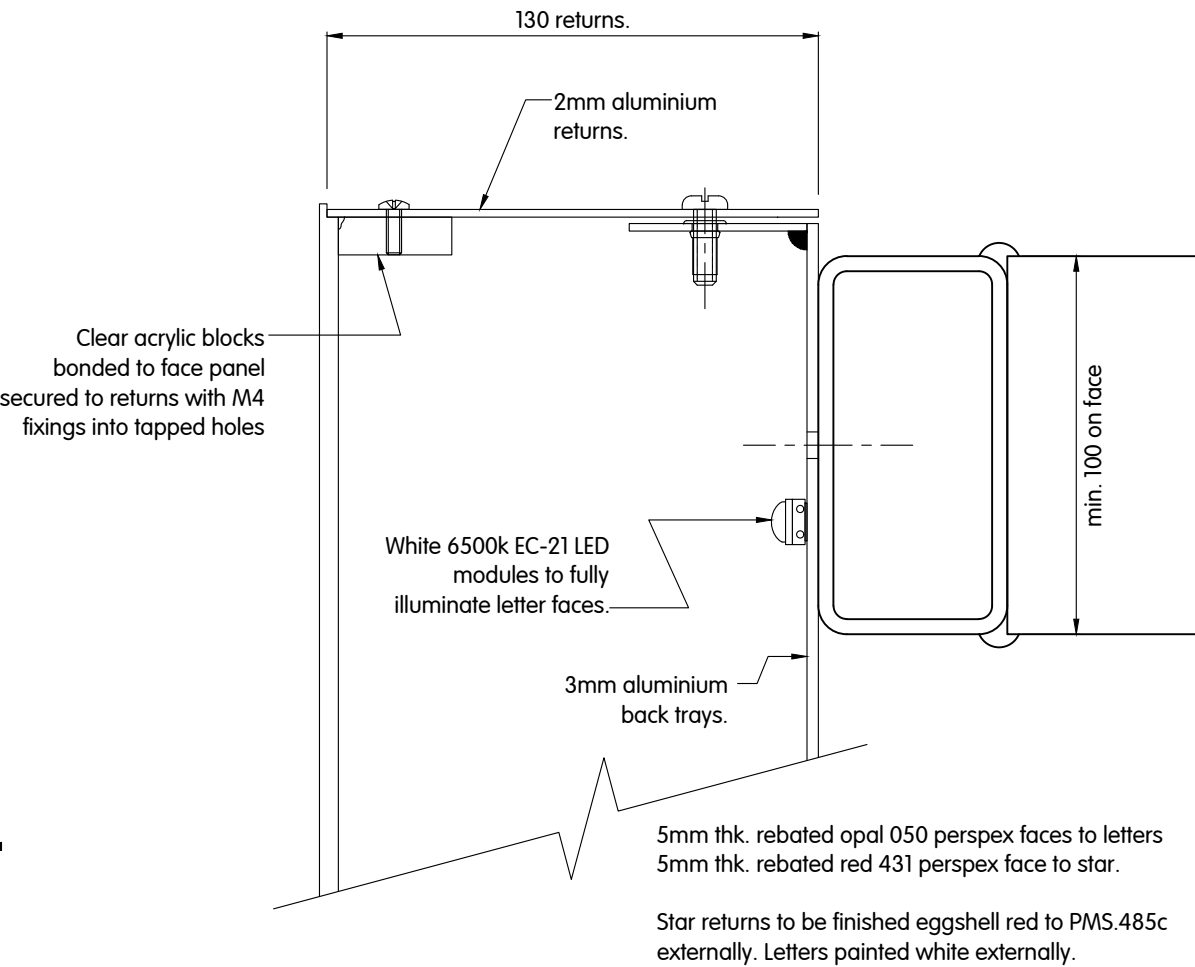


ELEVATION A (HIGH LEVEL)

PROPOSED EXTERNALS

REVISIONS:	REV	DATE

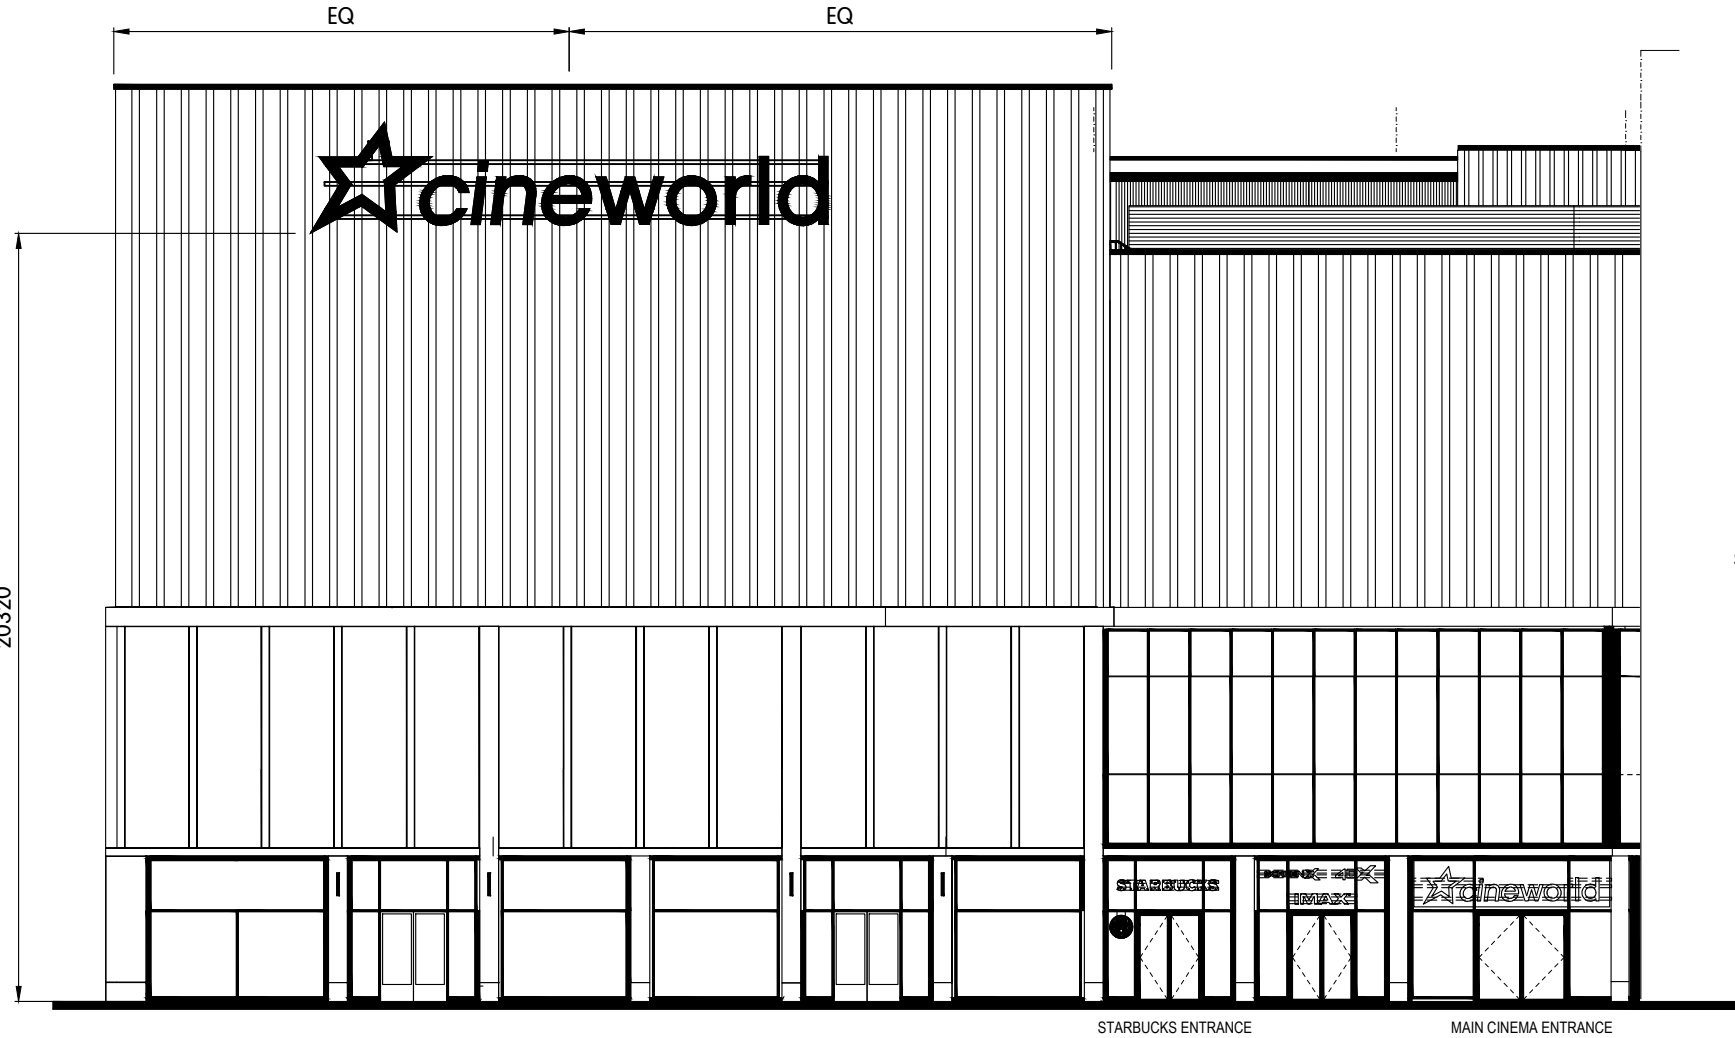

SIGN SCALE 1:50@A3

10 Amp electrical supply required. Illumination not exceeding 375 candelas / m²

Note: All steelwork and supports by main steelwork contractor (Exact detail to be confirmed)

CLIENT: CINEWORLD				JOB No:
ADDRESS: BARNLEY				proposal
DRAWN BY: Royston				SCALE @ A3:
ISSUED BY:				1:200
PROJ MANAGER: J. Scott				DATE:
CHECKED BY:				24-09-2020
DRAWING No: cineworld\barnsley\external proposal\levation A				
DESCRIPTION: High level external sign proposal				



Image Technique Ltd.
Saxon Business Park, Stoke Prior, Bromsgrove.
Worcestershire, B60 4AD. (Tel: +44 (0)1527 578 533)
email: info@imagetechnique.co.uk
www.imagetechnique.co.uk