

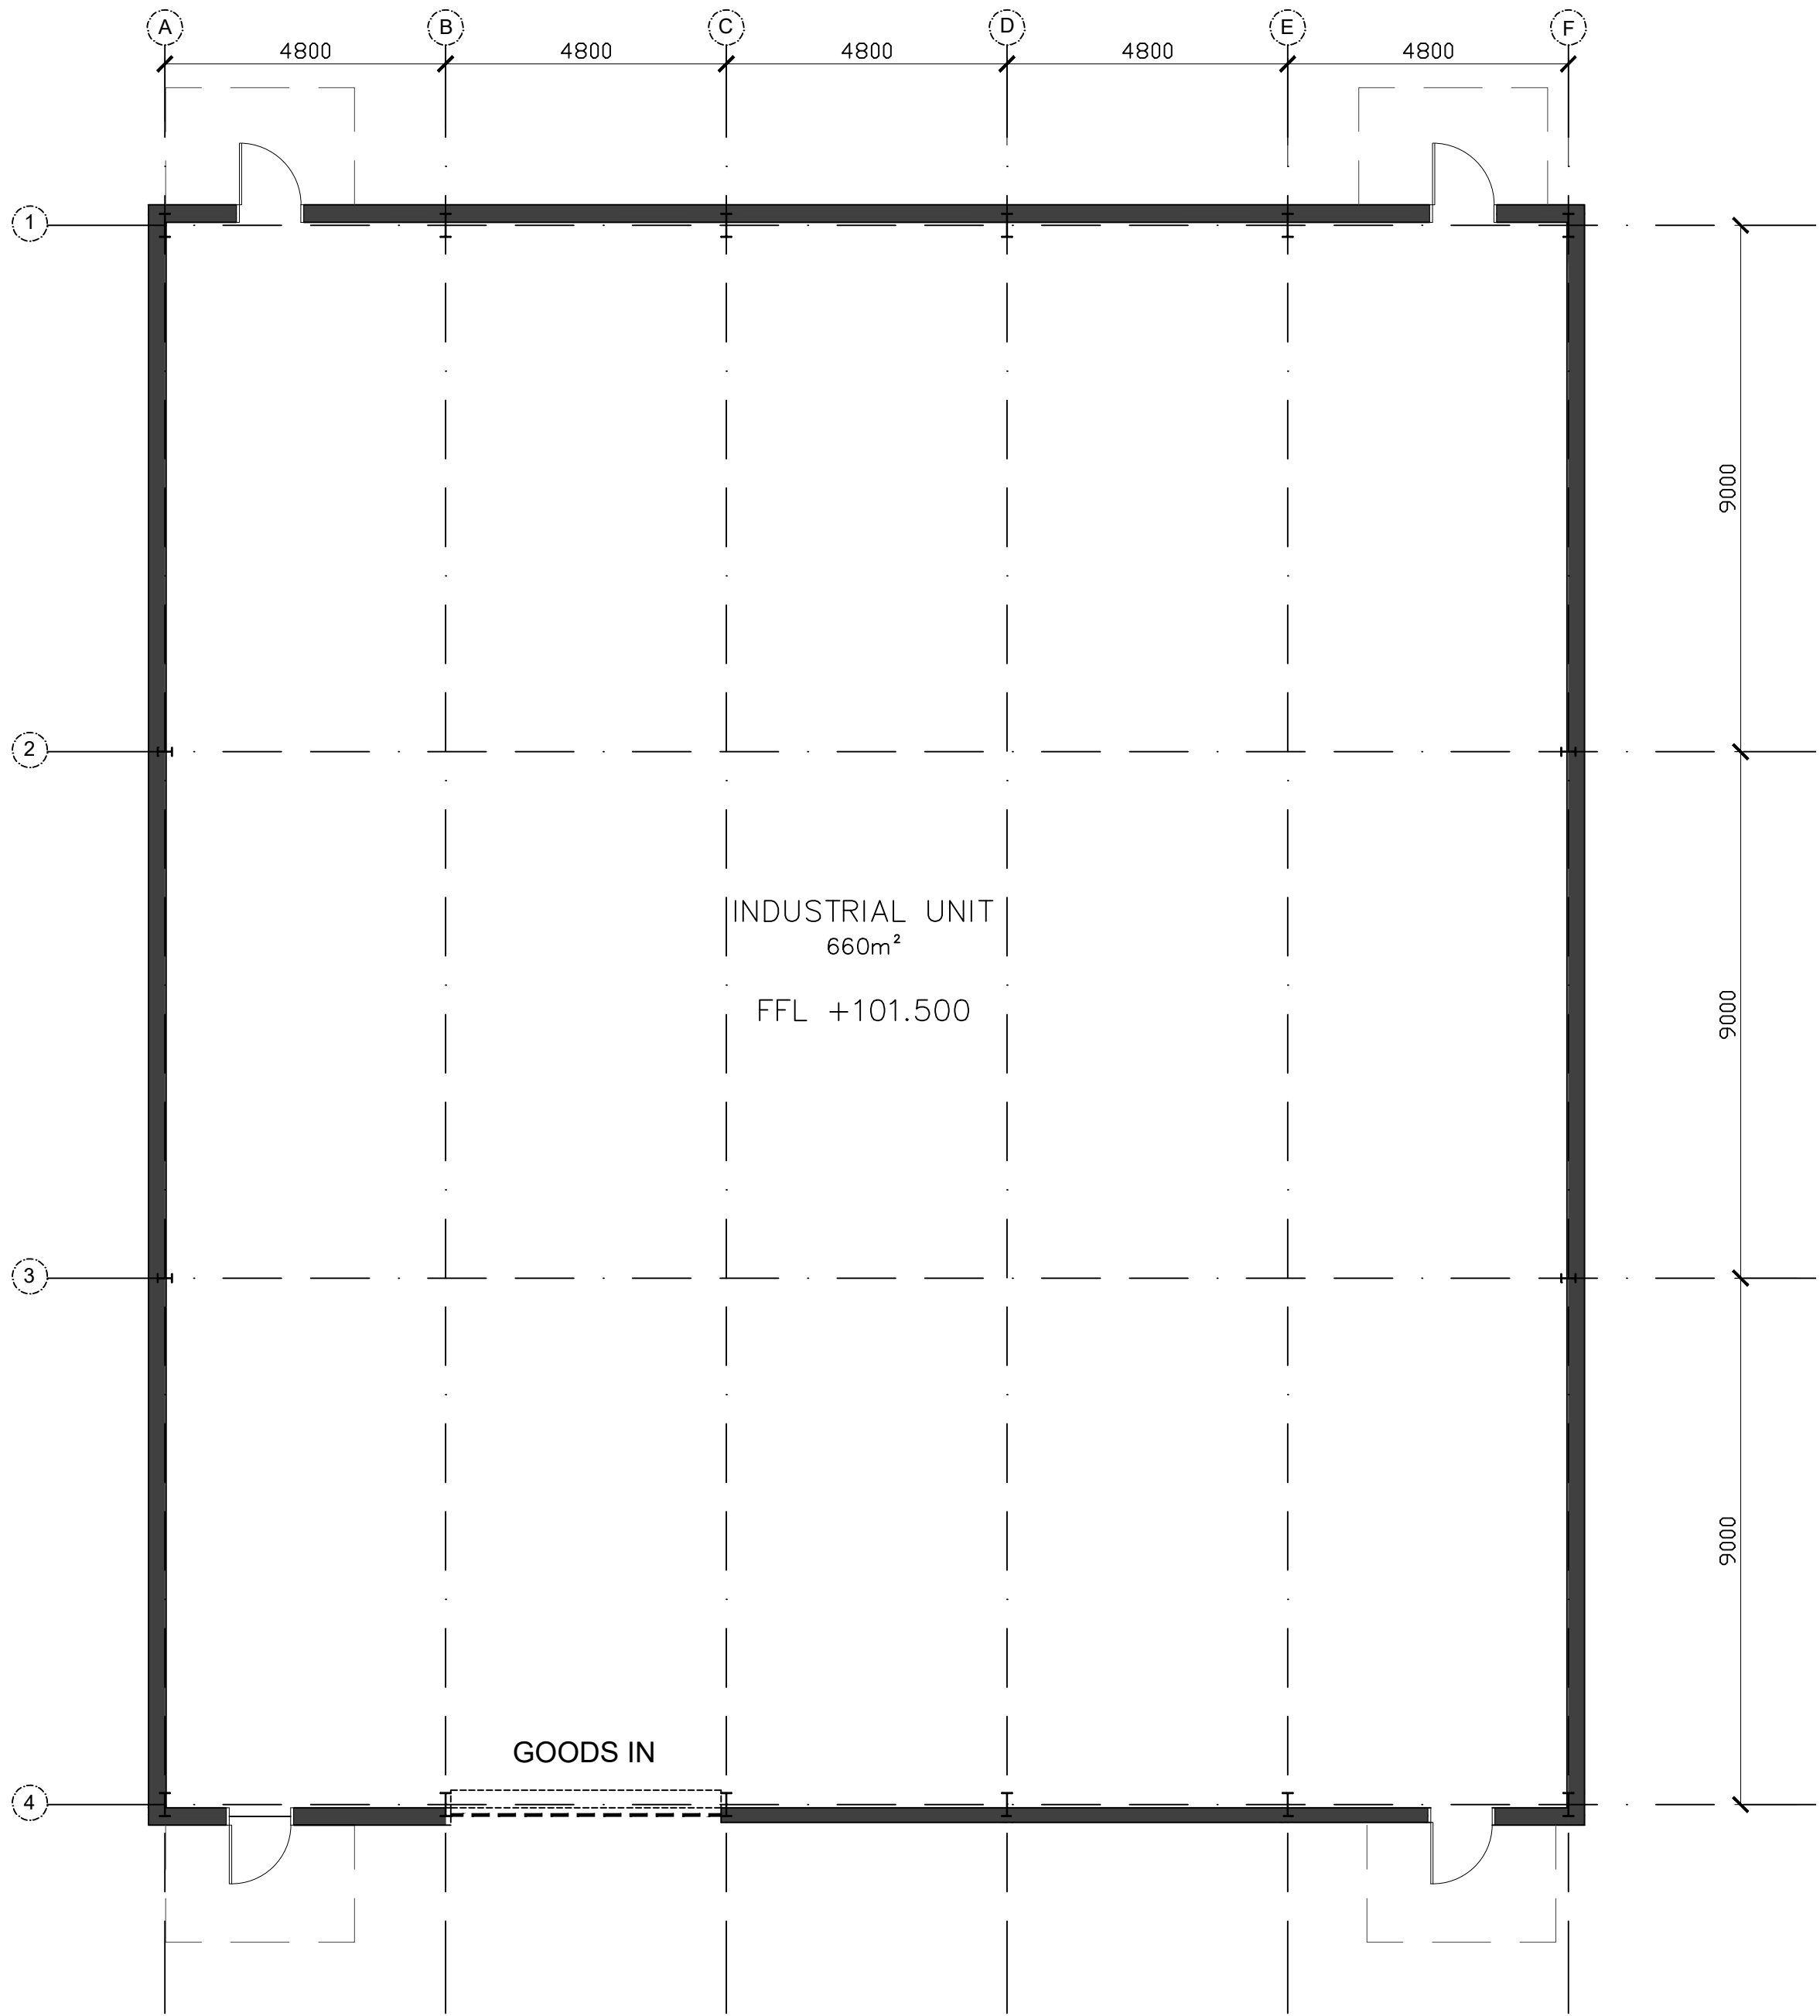
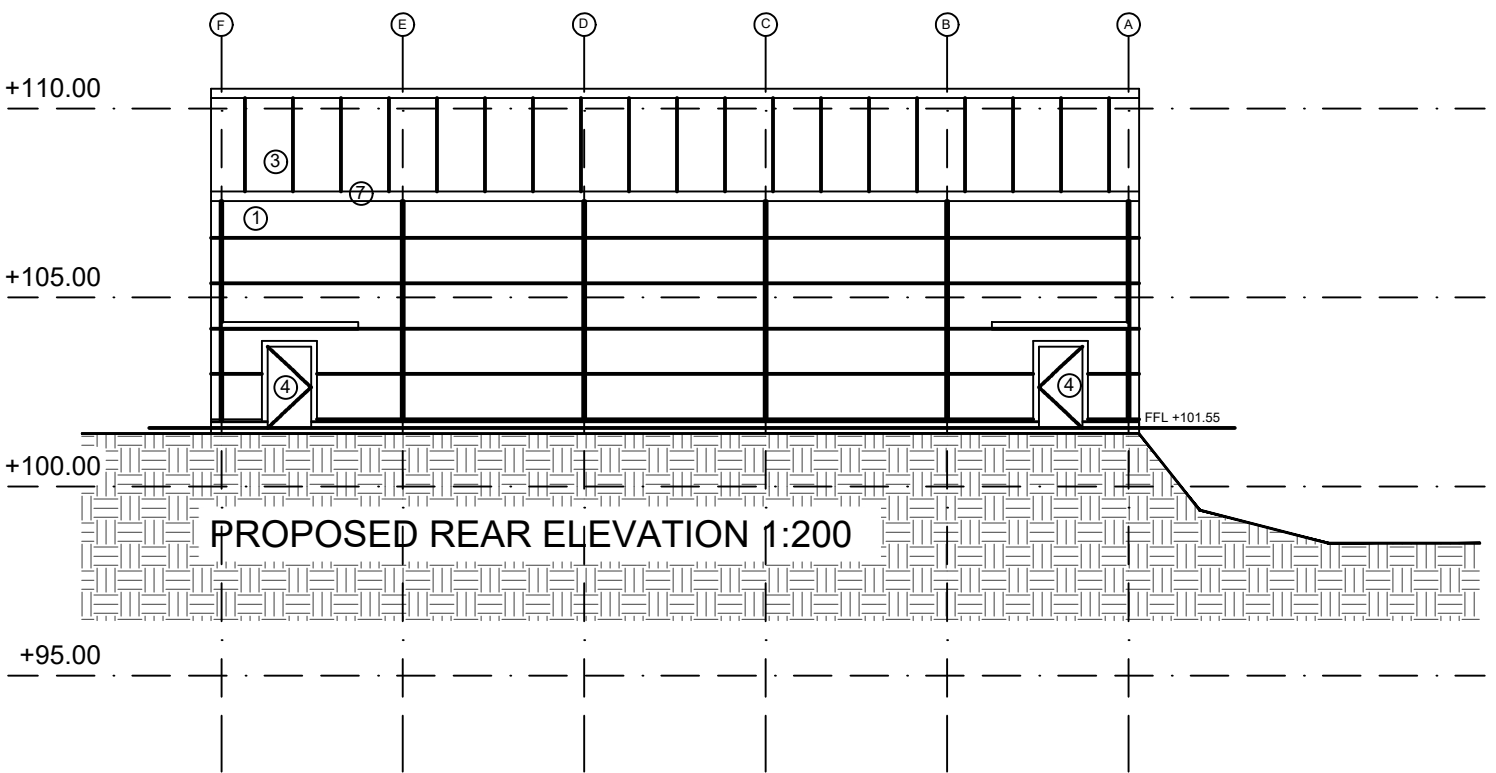
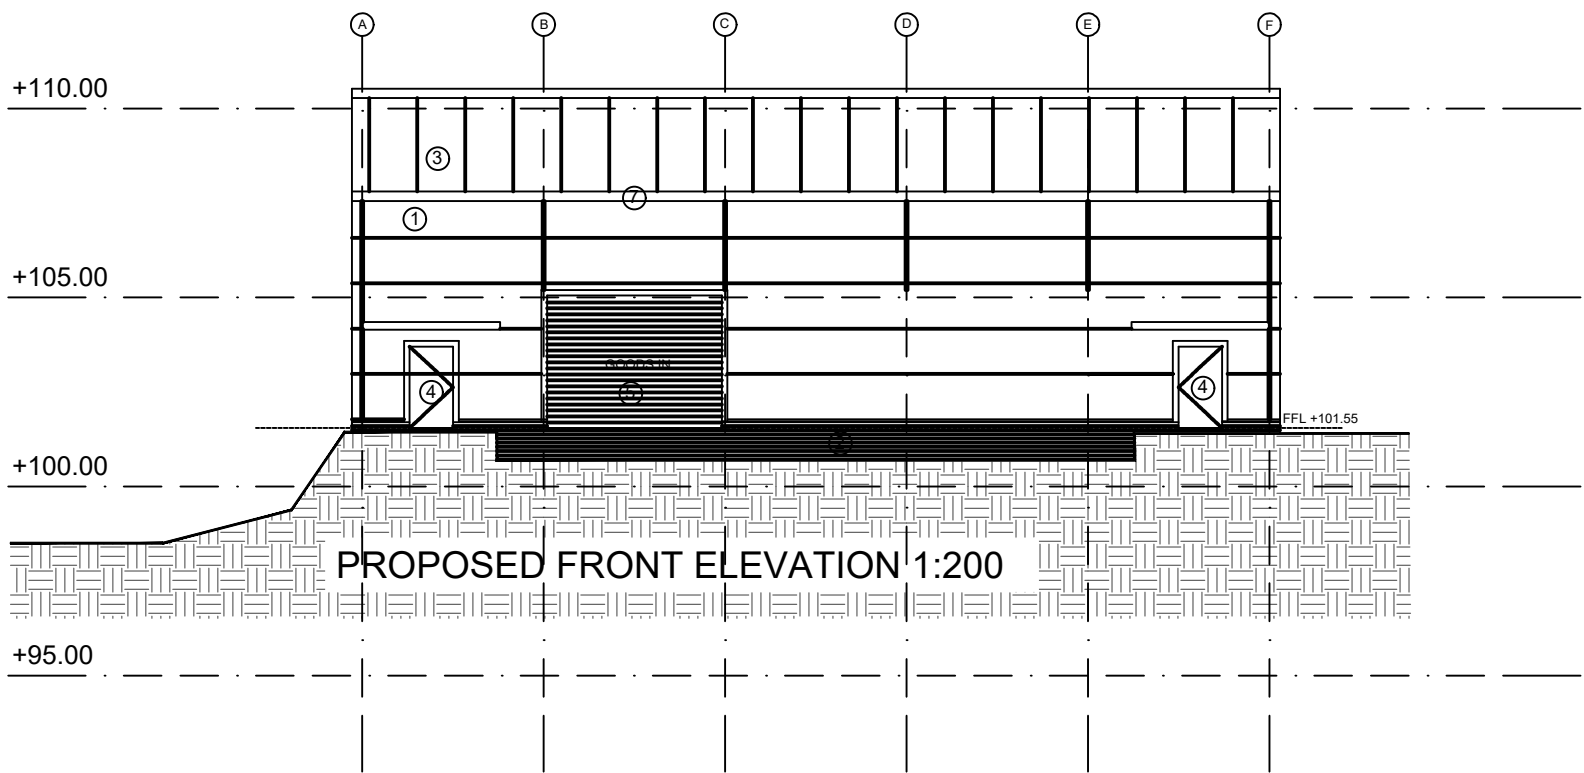


Do not scale off this drawing. Work to figured dimensions any discrepancy to be reported to the Architects. Refer to larger scale drawings where available.

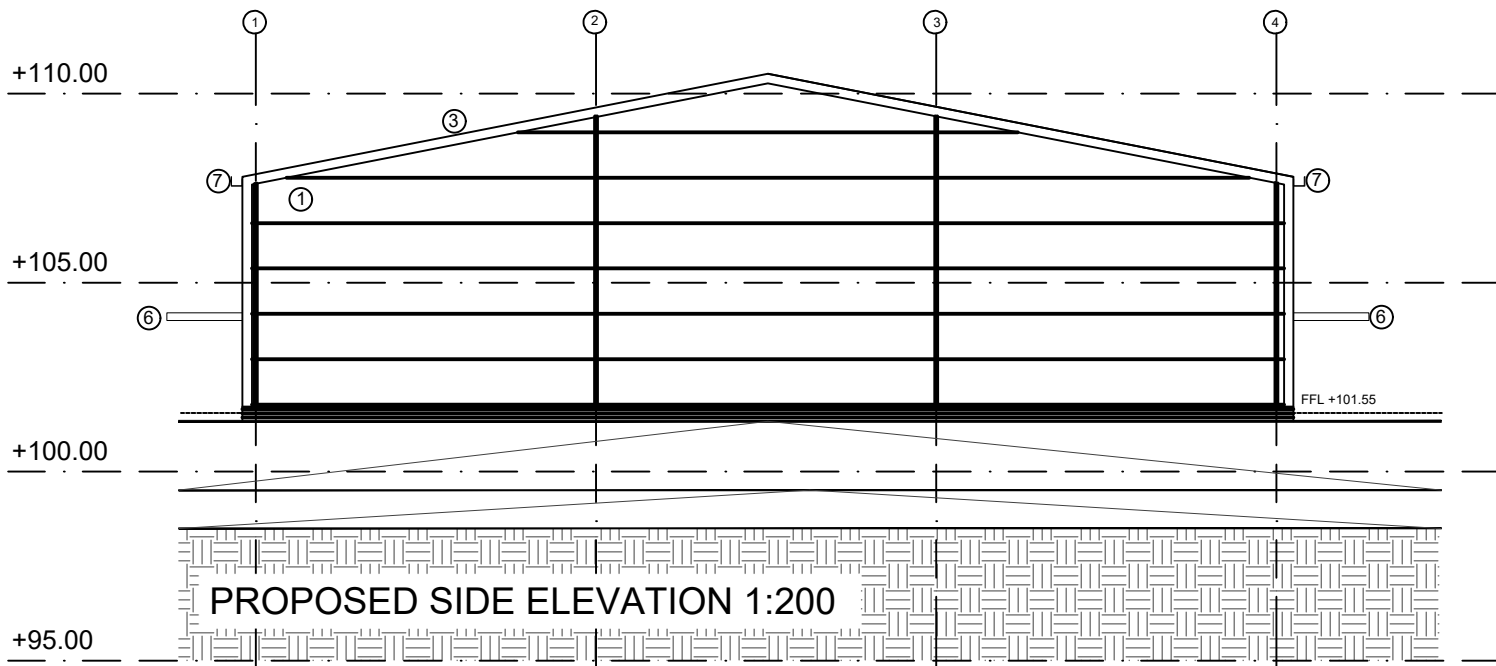

PROPOSED PLAN 1:100

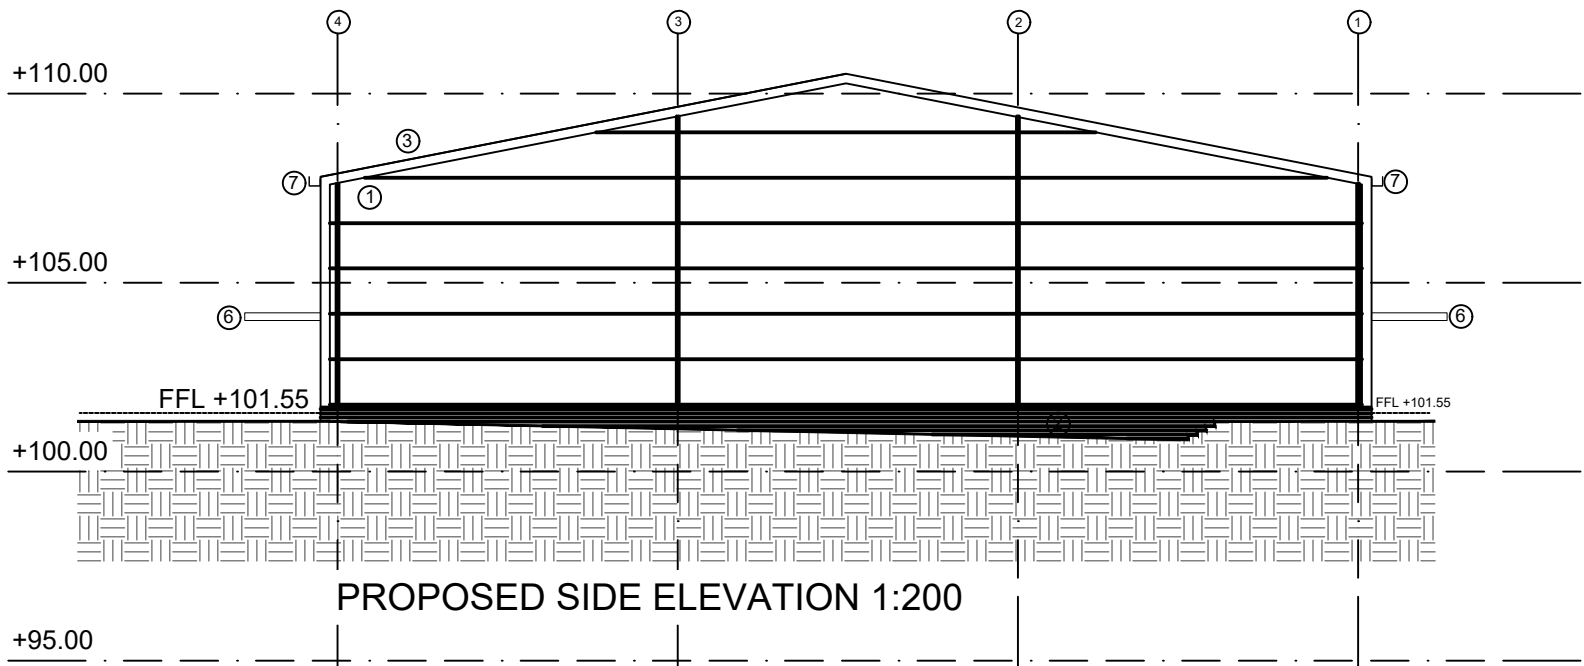

MATERIALS KEY:

- ① LONGSPAN CLADDING PANELS-COLOUR GOOSWING GREY
- ② BRICKWORK TO MATCH EXISTING BRICKWORK
- ③ CLADDING PANELS-COLOUR GOOSWING GREY
- ④ STEEL FIRE EXIST DOORS-COLOUR GREY
- ⑤ STEEL ROLLER SHUTTER DOOR.
- ⑥ CANOPY-CLADDING PANELS-COLOUR GREY
- ⑦ PRESSED METAL GUTTERING AND DOWNPIPES

Rev | By | Date | Revision Note

Pearce Bottomley LLP

Roman Ridge, Main Street,
Aberford, Leeds,
LS25 3AW

T: 0113 281 2000
E: pbp@pbarchitects.co.uk
W: www.pbarchitects.co.uk



Client
SHAPEPART & SEC LTD

Project
Darton Business Park - Replacement of Offices
with Warehouse

Drawing Title
5607-PBA-XX-ZZ-DR-A-0001-PROPOSED PLANS
AND ELEVATIONS

File Name
PROPOSED PLANS AND ELEVATIONS

Status	Scale	Drawn	Checked	Date
PLANNING	1:100/200	MS	TR	05/02/2021

Proj. Ref.	Draw. Number	Revision
5607	- 0001	- P01

Copyright Pearce Bottomley