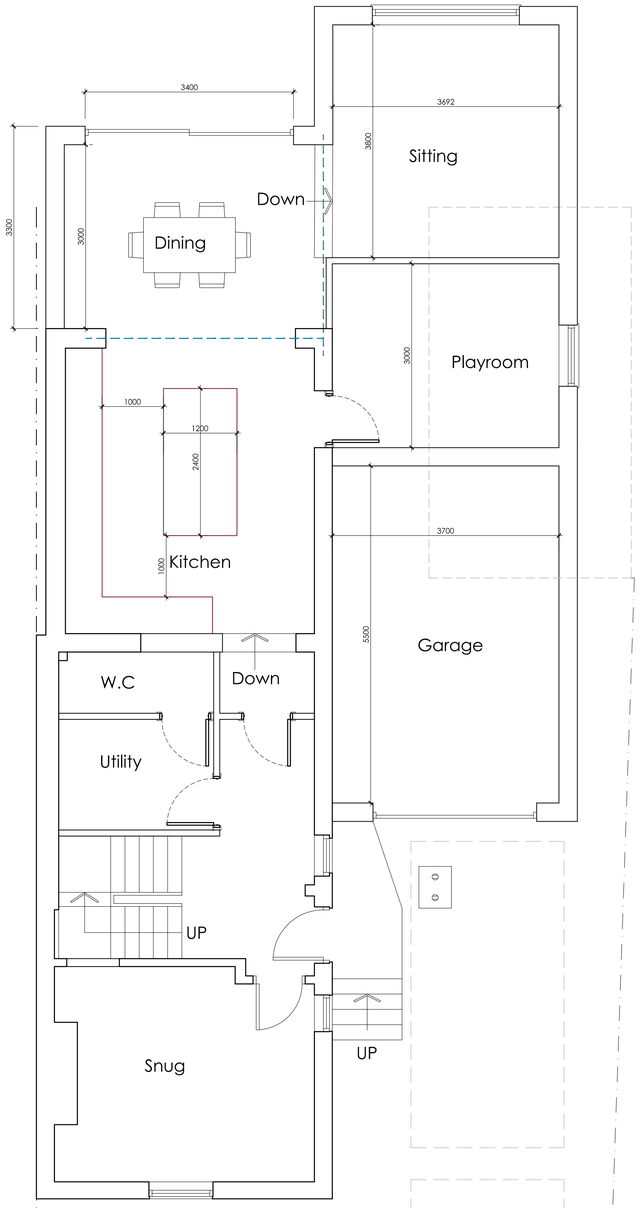

PROPOSED GROUND FLOOR PLAN
SCALE 1:50

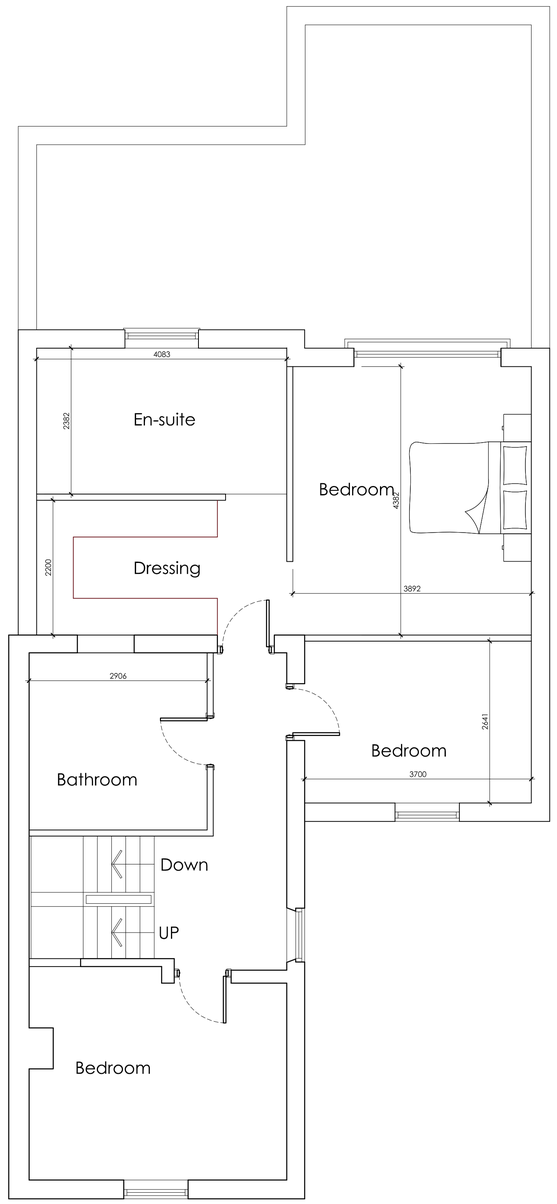

PROPOSED FIRST FLOOR PLAN
SCALE 1:50

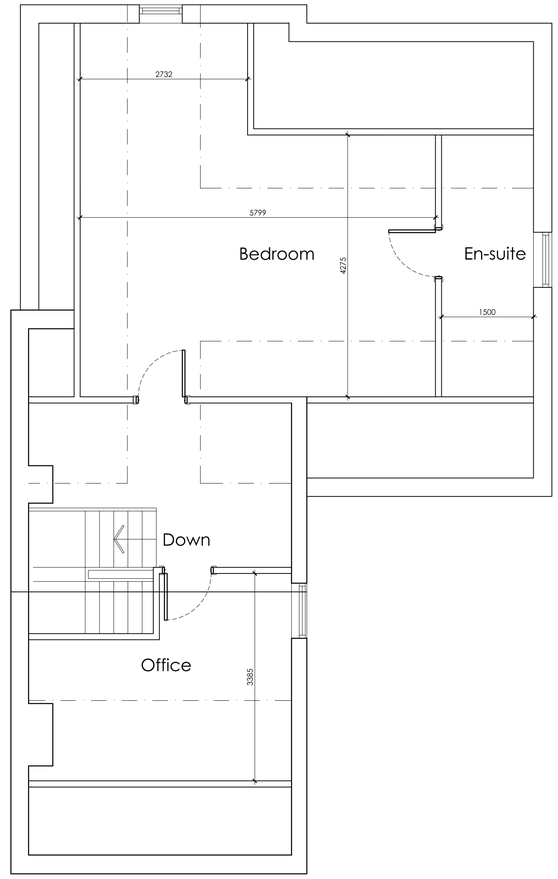

PROPOSED SECOND FLOOR PLAN
SCALE 1:50

White Agus PARTNERSHIP
OFFICE ONE,
34 VICTORIA ROAD,
BARNSLEY,
S70 2BU
Phone: 01226 208482
Email: info@whiteaguspartnership.co.uk
Web: www.whiteaguspartnership.co.uk

ARCHITECTURAL SERVICES

Project. PROPOSED EXTENSION AT 232 HIGHAM COMMON ROAD BARNSLEY, S75 1PF	Client. MR M. THISTLEWOOD
Drawing Title. PLANS AND ELEVATIONS	Date. JULY 2021 · Scale. 1:50 & 1:100 @ A1 Ref. 21–084 · Dwg. No. 01 · Rev. B

Date	Suffix	Description	Date	Suffix	Description
23/07/2021	A	REVISED TO CLIENTS REQUIREMENTS			
19/08/2021	B	REVISED TO CLIENTS REQUIREMENTS			