


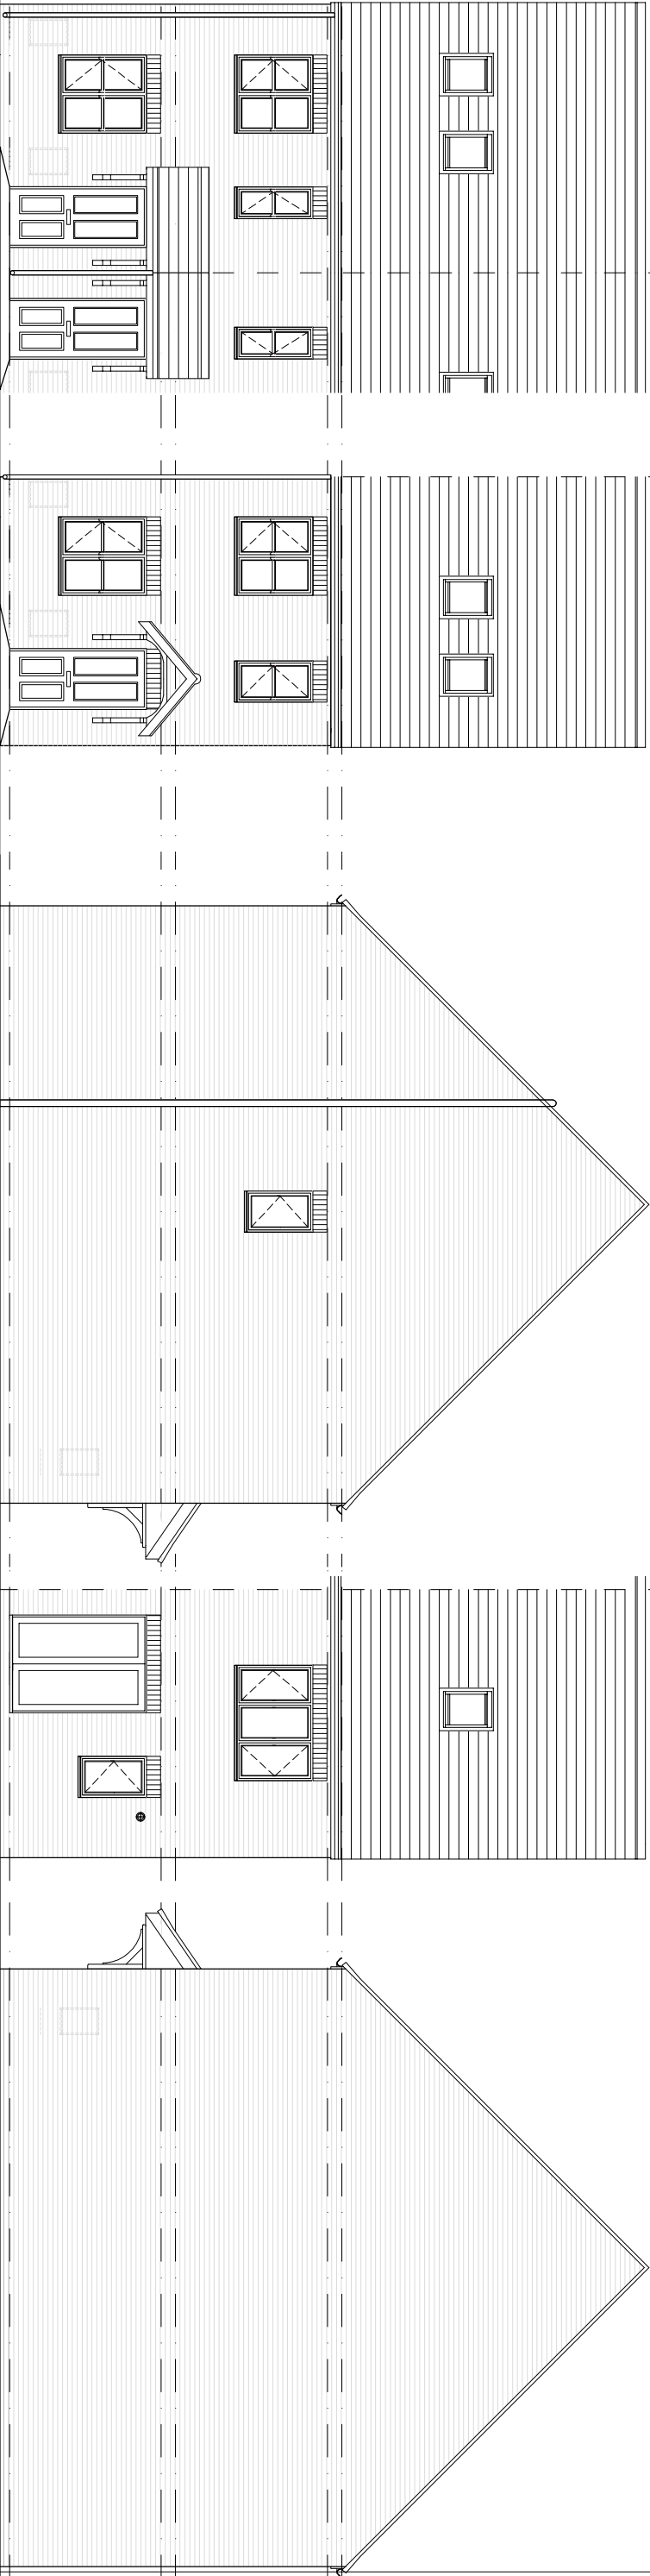


Front Elevation (mid door)

Front Elevation (end door)

SIDE ELEVATION

REAR ELEVATION

SIDE ELEVATION

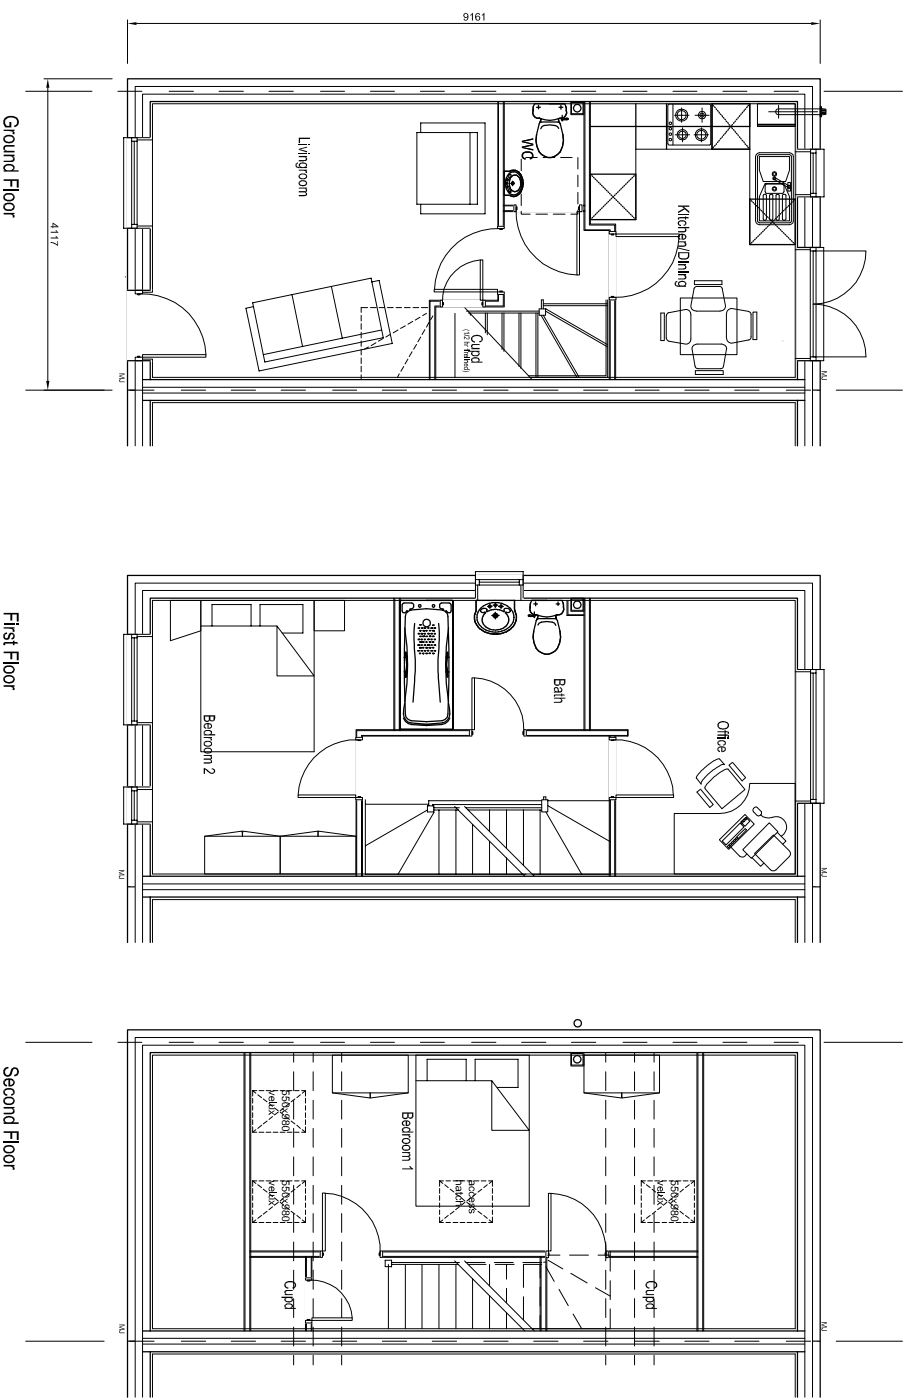

Ground Floor

First Floor

Second Floor

PERSIMMON
HOMES

911sqft	
Bickleigh	010213
BK-WD10	50@A1 100@A3
Plans & Elevations (Planning)	
	Rev C