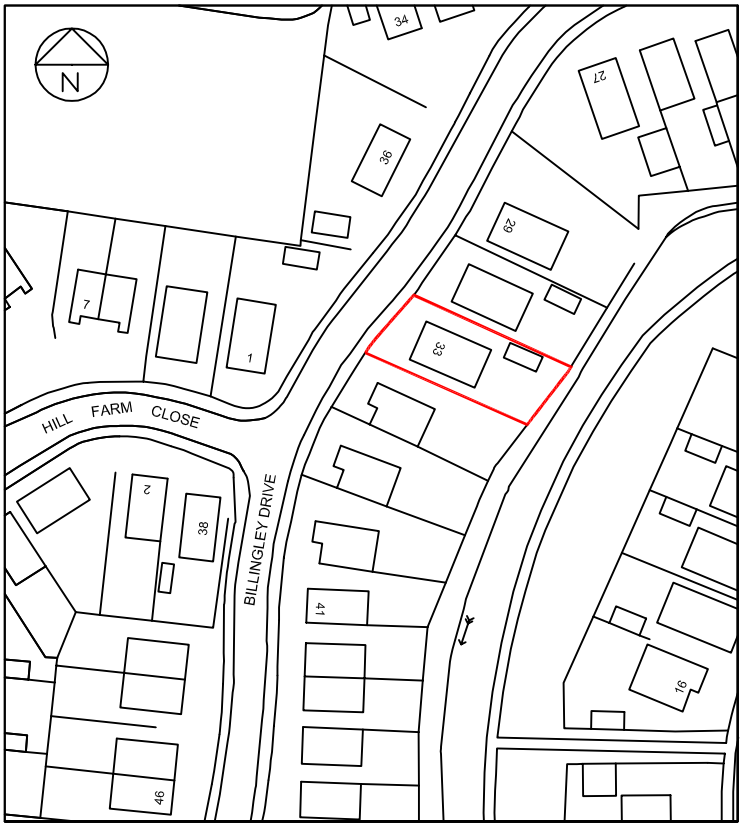



Ordnance Survey (c) Crown Copyright 2018. All rights reserved. Licence number 100022432

# Drawing No. 1

# BLOCK PLAN

# Scale 1:1250