

metal gates / panels between stone piers at former entrance


timber panel fence with concrete posts av. 2050 high

stone wall and entrance as BMBC ref. 2014 / 0141



Quaker Lane Elevation as Existing

proposed replacement wall

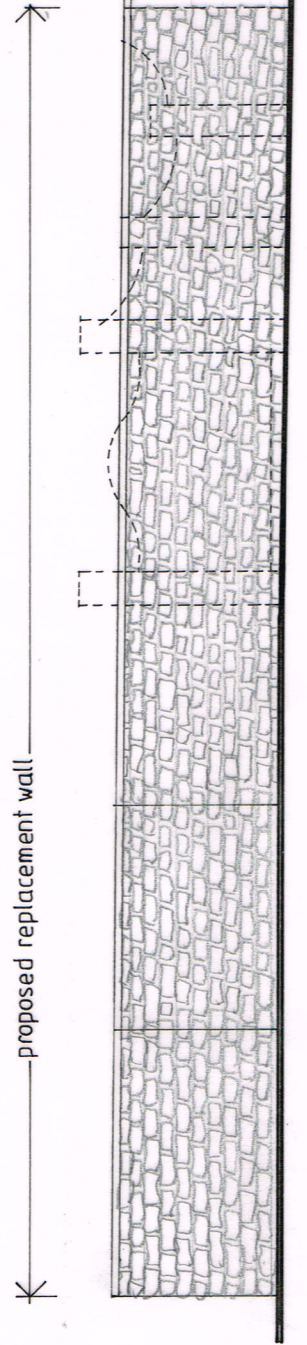

Quaker Lane Elevation as Proposed

rev.	description	date

The contractor shall check all dimensions on site and report discrepancies before work commences.
No dimension shall be scaled off this drawing.
©copyright of this drawing is retained by A.L. Turner

client	Mr & Mrs McAdoo
project	16 Quaker Lane, Barnsley, S71 5EQ
title	Proposed Closure of Redundant Entrance and Continuation of Boundary Wall - Elevations

CHERRY TREE HOUSE, LEVISHAM, NORTH YORKSHIRE, YO18 7NL tel / fax 01751 460007 mob: 07976 397307 tonyturner625@btinternet.com www.yorkshirearchitectural.co.uk
A.L. Turner + Associates

date: 08.2014	scale: 1:100	size: A3	drawn: ALT
------------------	-----------------	-------------	---------------

drawing no.	rev.
2235:22	

Scope of the work

Seal up the existing, redundant site entrance on the western boundary and erect a 2150mm high stone wall as a continuation of the existing boundary wall.

External materials

External materials shall match and align with the existing stone boundary wall along the western boundary as per sample approval under BMBC planning ref. 2014/0141.

Wall

2150mm high natural, coursed stone with punch face pointed in natural mortar finished flush. The top of the wall shall be finished with a sawn stone coping.