


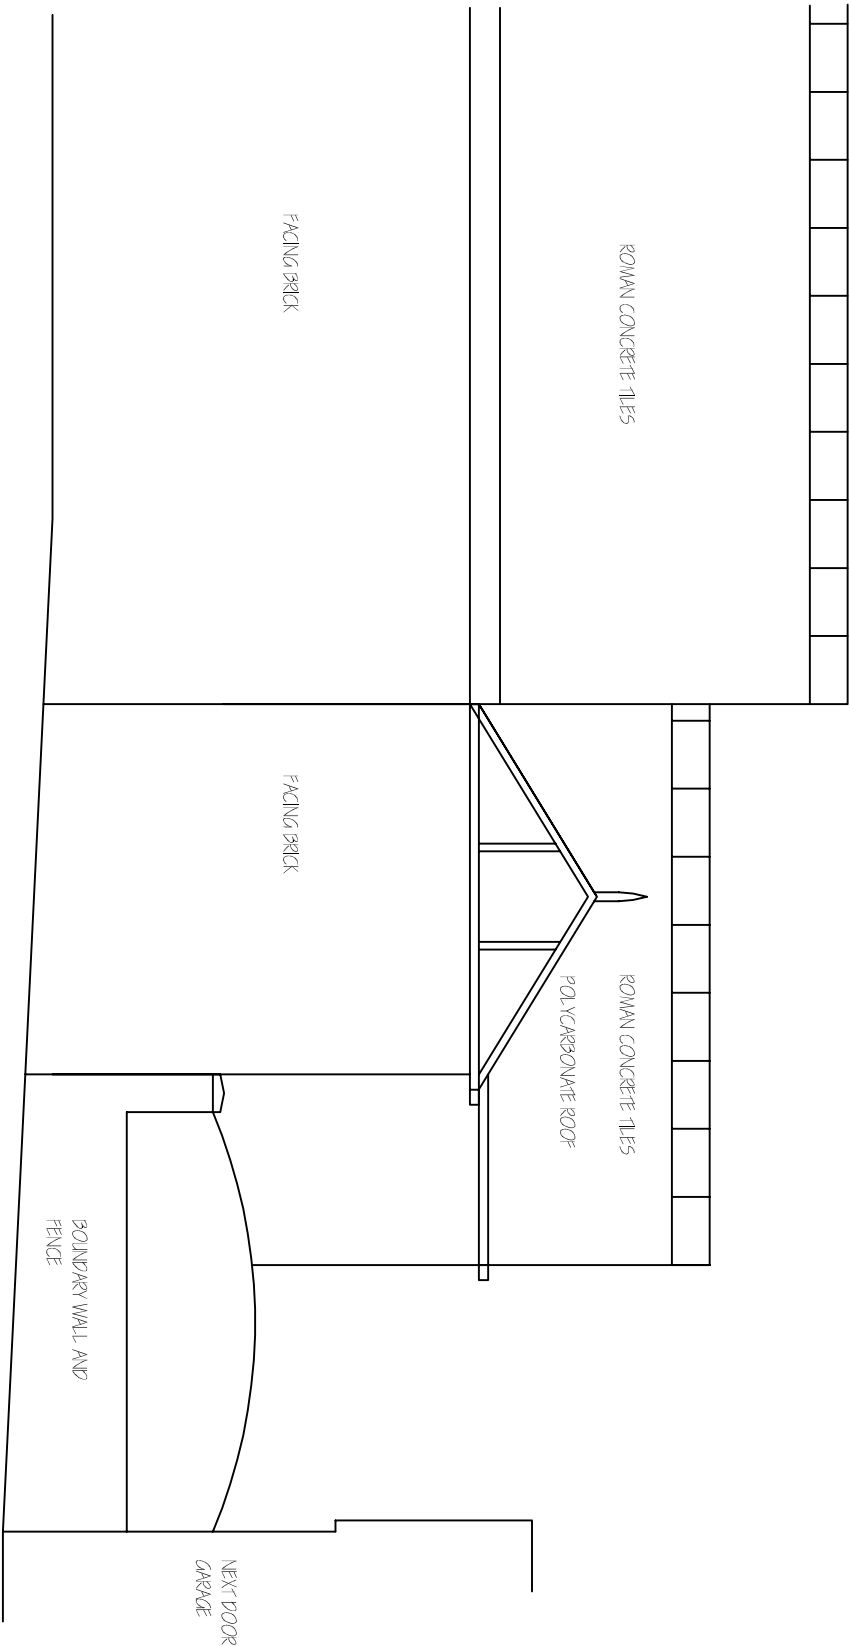

EXISTING SIDE
ELEVATION 1:50

Revisions	A. A----	00-00-
This drawing is for planning permission only and is not a construction drawing.		
Drawing Title	EXISTING-ELEVATION	
Job No. - Dwg No.	JH/2013/1	
Client:	JEREMY HINCHCLIFFE 14 CATANIA RISE DARTFORD BARNSELEY S19 9QZ	
Scale.	1:50	