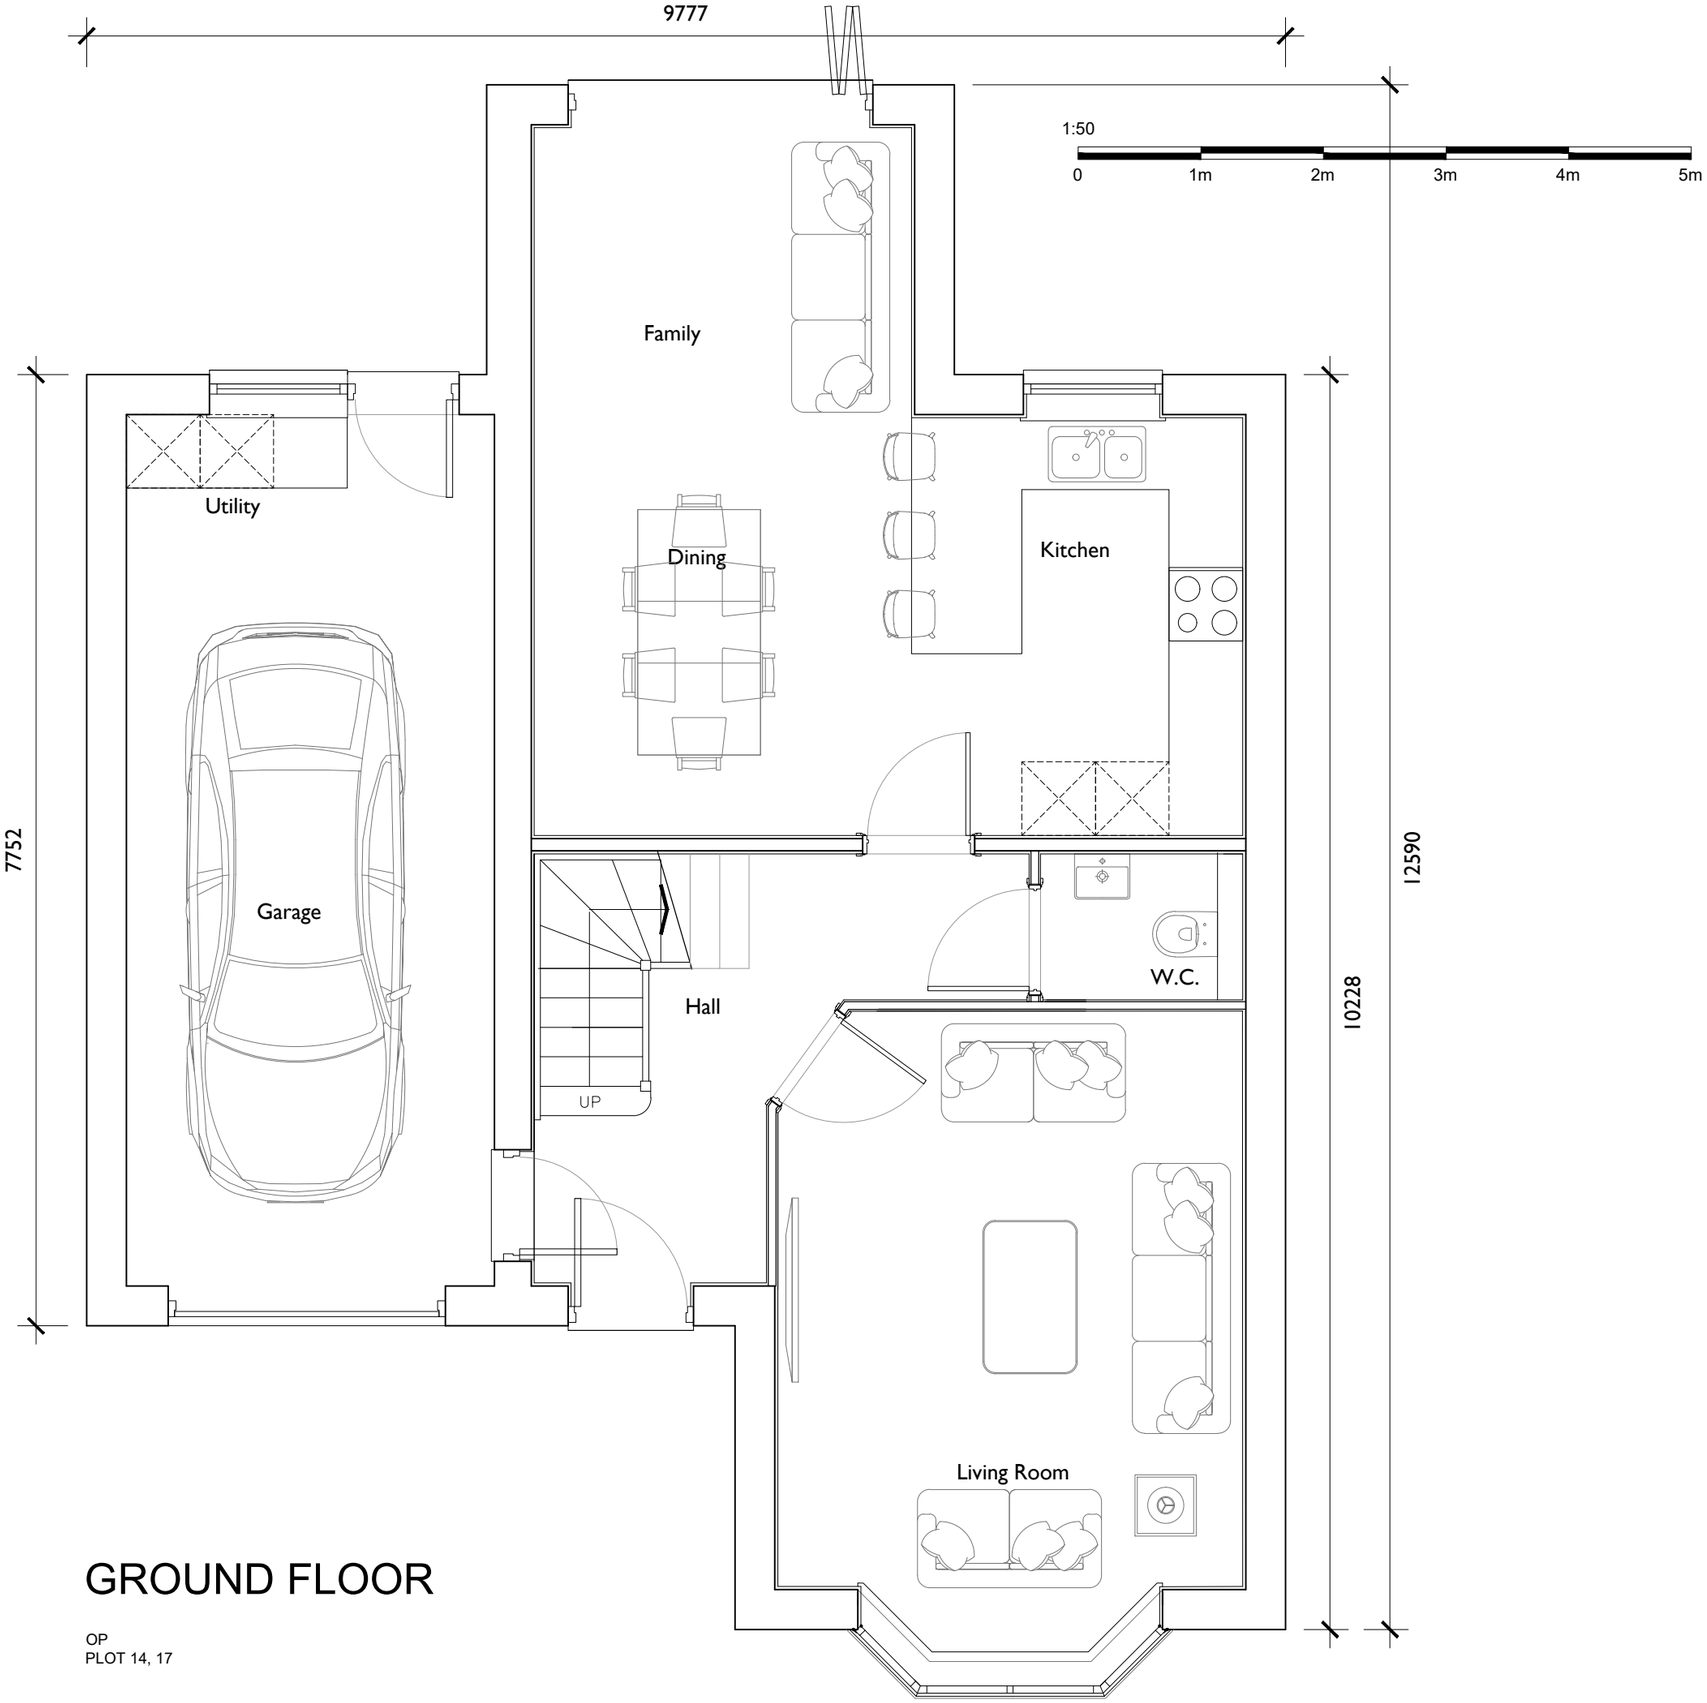

GROUND FLOOR

OP
PLOT 14, 17

Scale @ A3	1:50
Date	18/03/21
Drawn	JL
Checked	
Drawing No.	TS-N404.01
Rev.	

NEWETT HOMES

Thorpe Arch Grange
Walton Road
Thorp Arch
LS23 7BA

01937 543599
www.newetthomes.co.uk

Date	Description	Rev

House Type
N404

Drawing Title
Ground Floor Plan

Site
Thurlstone