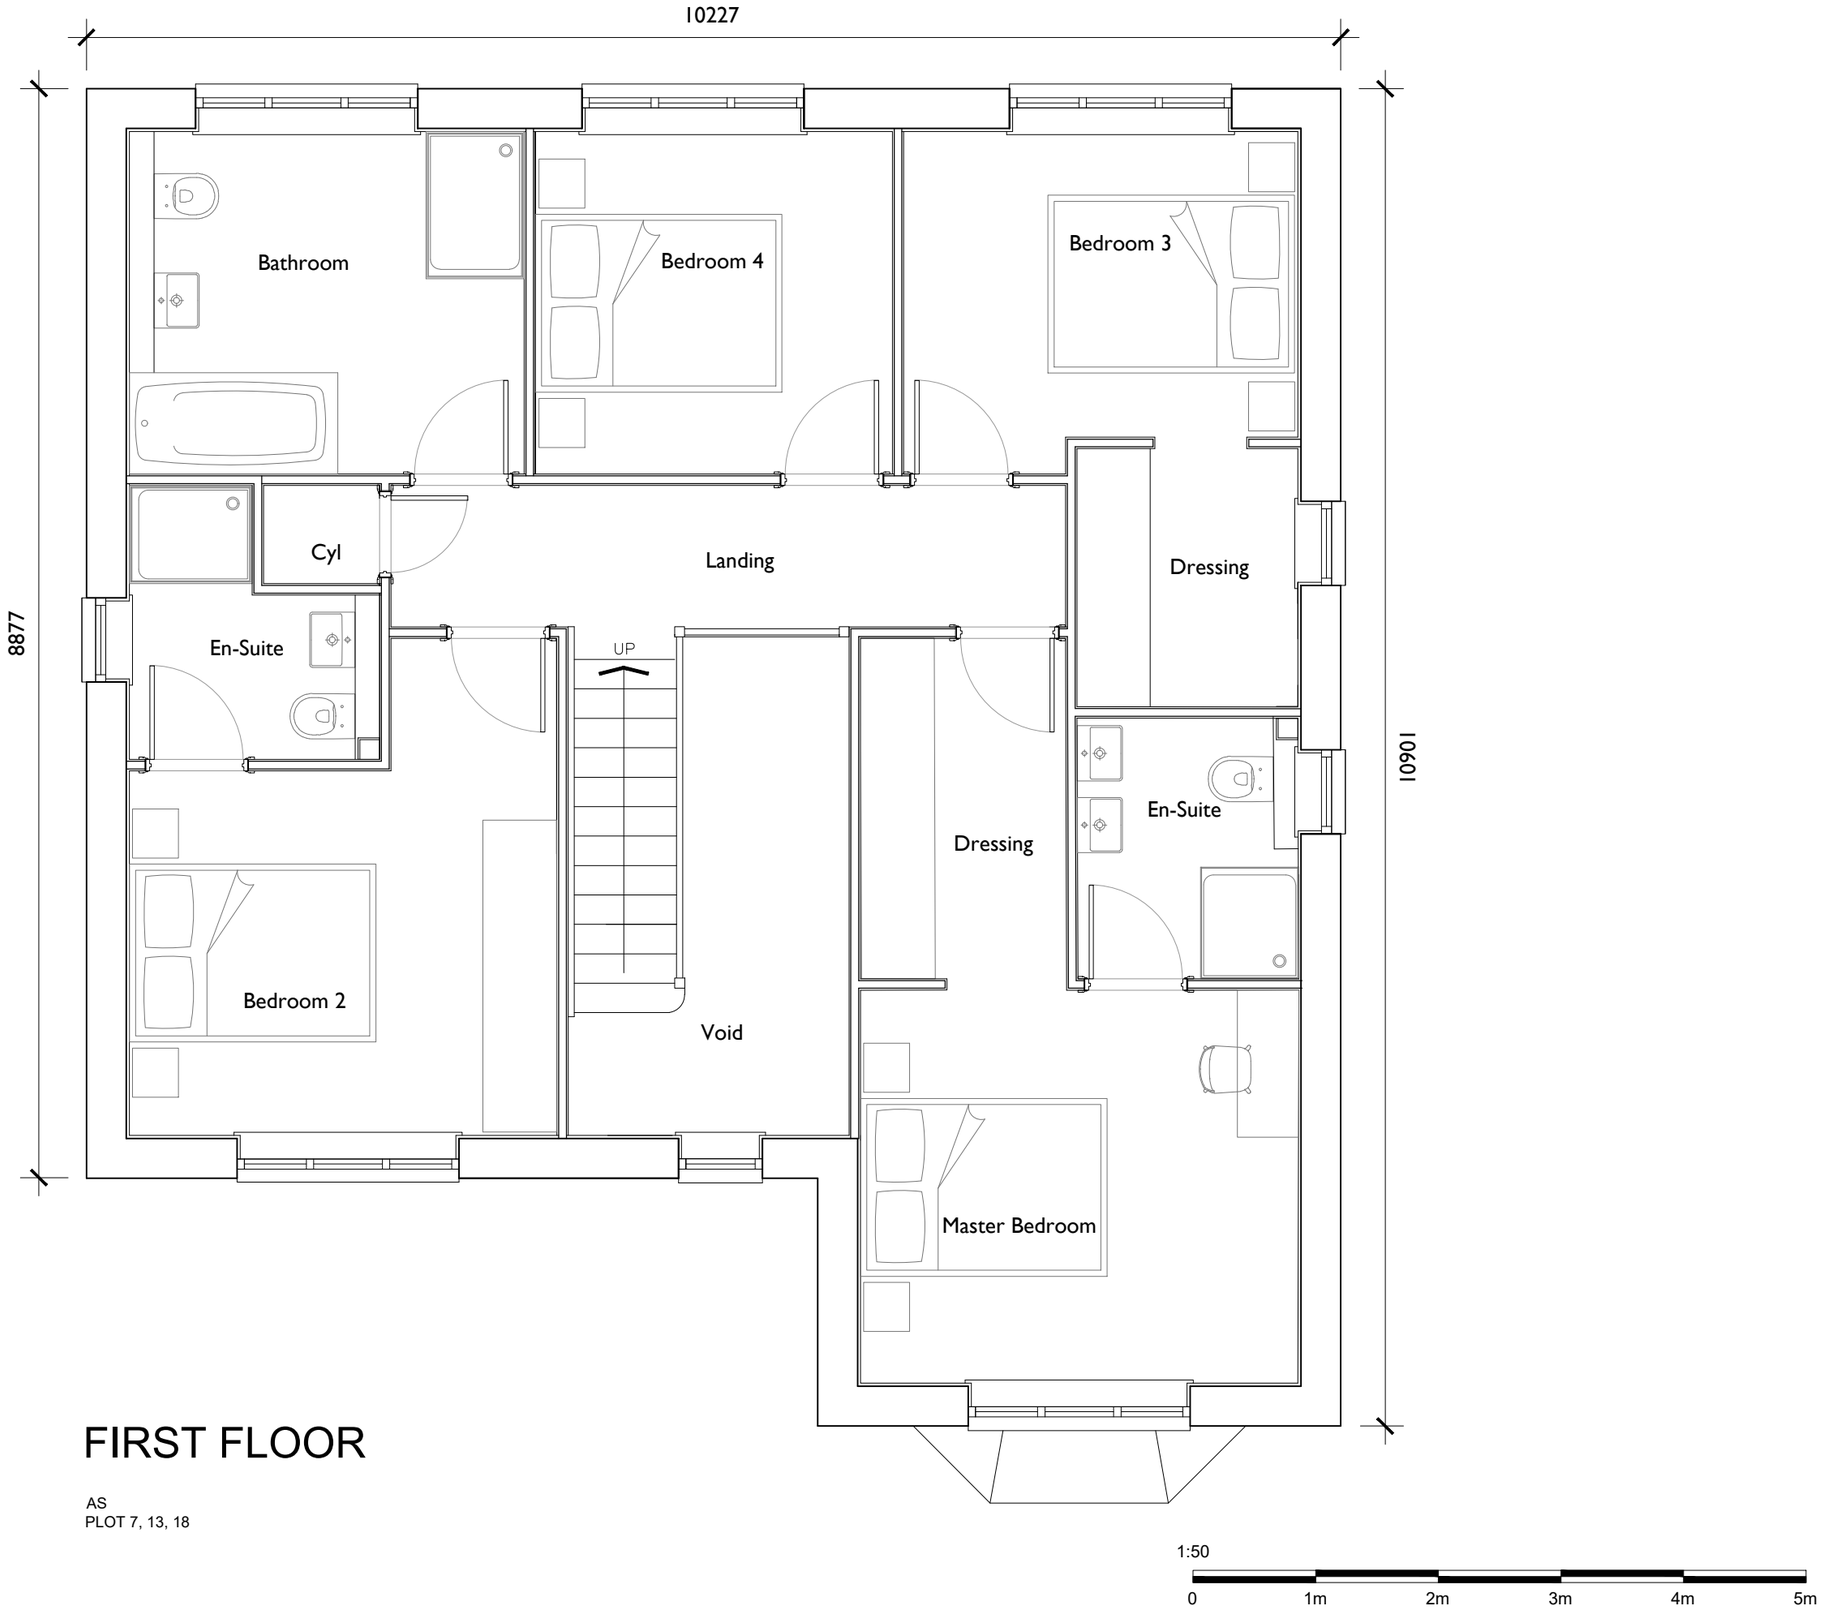

FIRST FLOOR

AS
PLOT 7, 13, 18

Scale @ A3	1:50
Date	18/03/21
Drawn	JL
Checked	
Drawing No.	TS-N411.02
Rev.	

NEWETT HOMES

Thorpe Arch Grange
Walton Road
Thorp Arch
LS23 7BA

01937 543599
www.newetthomes.co.uk

House Type
N411

Drawing Title
First Floor Plan

Site
Thurlstone

Rev	Description	Date