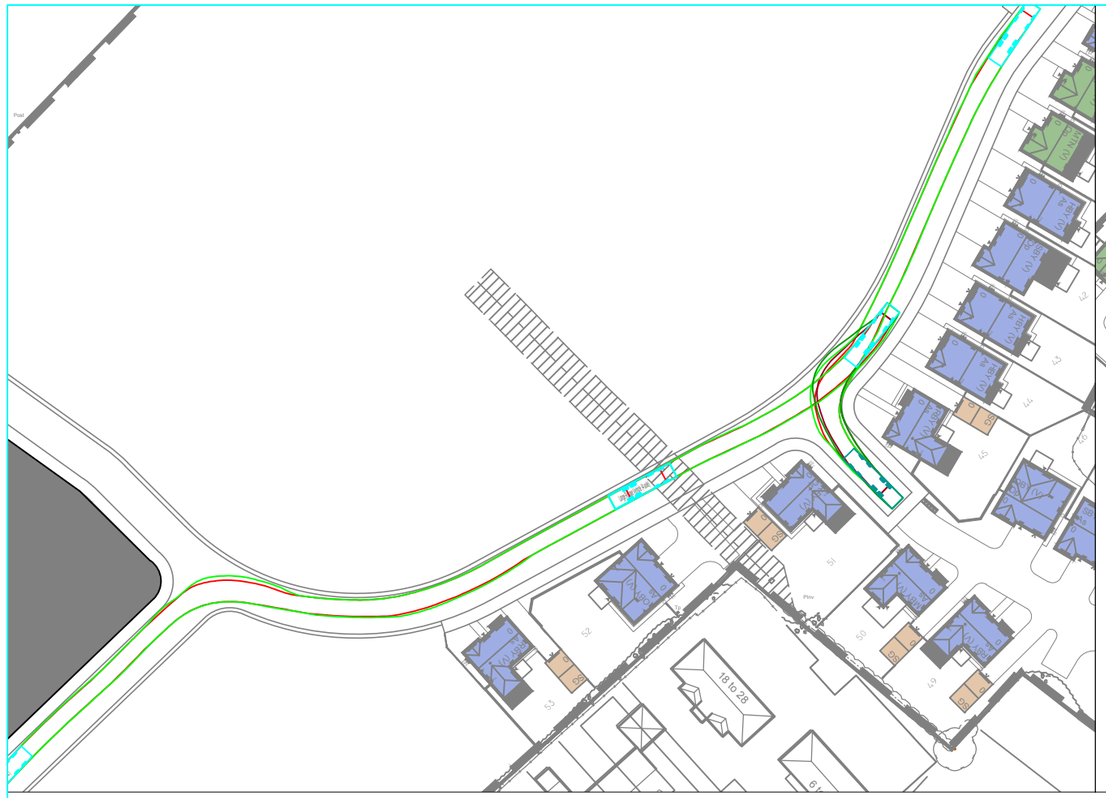

Scale 1:1000

Scale 1:1000

Scale 1:500

Scale 1:1000

Notes

1. Do not scale this drawing. All dimensions must be checked/ verified on site. If in doubt ask.
2. This drawing is to be read in conjunction with all relevant architects, engineers and specialists drawings and specifications.
3. All dimensions in millimetres unless noted otherwise. All levels in metres unless noted otherwise.
4. Any discrepancies noted on site are to be reported to the engineer immediately.

Key Plan

Large Refuse Vehicle (4 axle)	
Overall Length	11.347m
Overall Width	2.500m
Overall Body Height	3.751m
Min Body Ground Clearance	0.304m
Track Width	2.500m
Lock to lock time	6.00s
Wall to Wall Turning Radius	11.330m

Vehicle Wheel Track

Vehicle Body Overhang

Legend

Rev	Date	Details of issue / revision	Drw	Rev
P2	27.09.18	REVISED ISSUE AMENDED TURNING HEAD	NB	MA
P1	26.09.18	PRELIMINARY ISSUE	NB	MA

Issues & Revisions

BWB
CONSULTANCY | ENVIRONMENT
INFRASTRUCTURE | BUILDINGS

Birmingham | 0121 233 3322
Leeds | 0113 233 8000
London | 020 7234 9122
Manchester | 0161 233 4260
Nottingham | 0115 924 1100
www.bwbconsulting.com

Client

Avant Homes (Yorkshire) Ltd

Project Title

Hawshaw Lane, Hoyland, Barnsley, South Yorkshire

Drawing Title

Internal Swept Paths Analysis

Drawn:	N Bell		Reviewed:	M Addison	
BWB Ref:	LDP 2191	Date:	26/09/18	Scale@A3:	As Shown

Drawing Status

PRELIMINARY

Project - Originator - Zone - Level - Type - Role - Number	Status	Rev
HLH-BWB-GEN-XX-DR-TR-113	S2	P2

Copyright BWB Consulting Ltd

U:\LDP\LDP2191_Hawshaw Lane, Hoyland\02. Project Delivery\01. WIP\Drawings\HLH-BWB-GEN-XX-DR-TR-112_Internal Swept Paths_S2-P2.dwg