
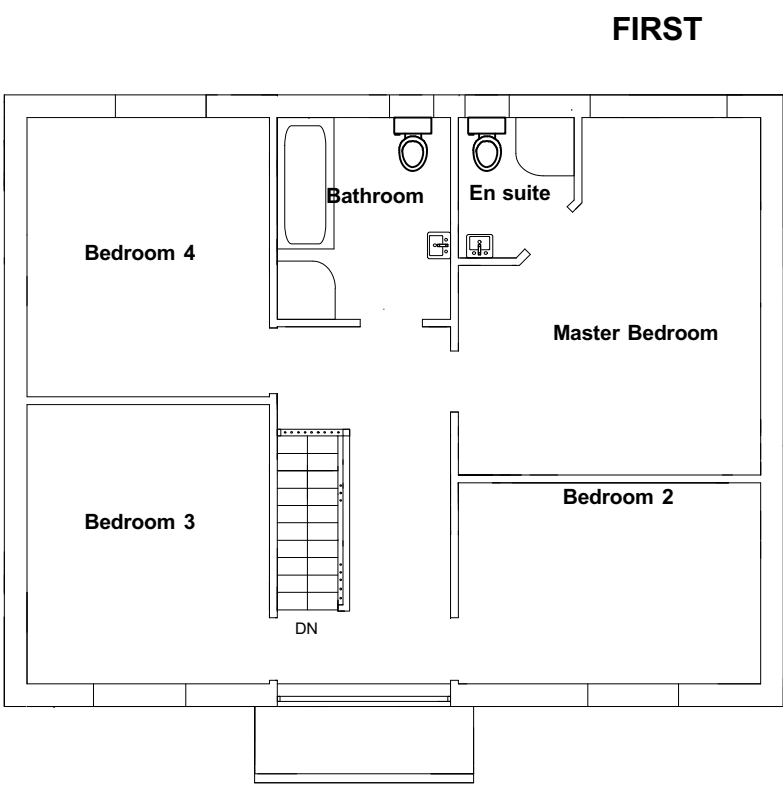




PLOTS 12,13

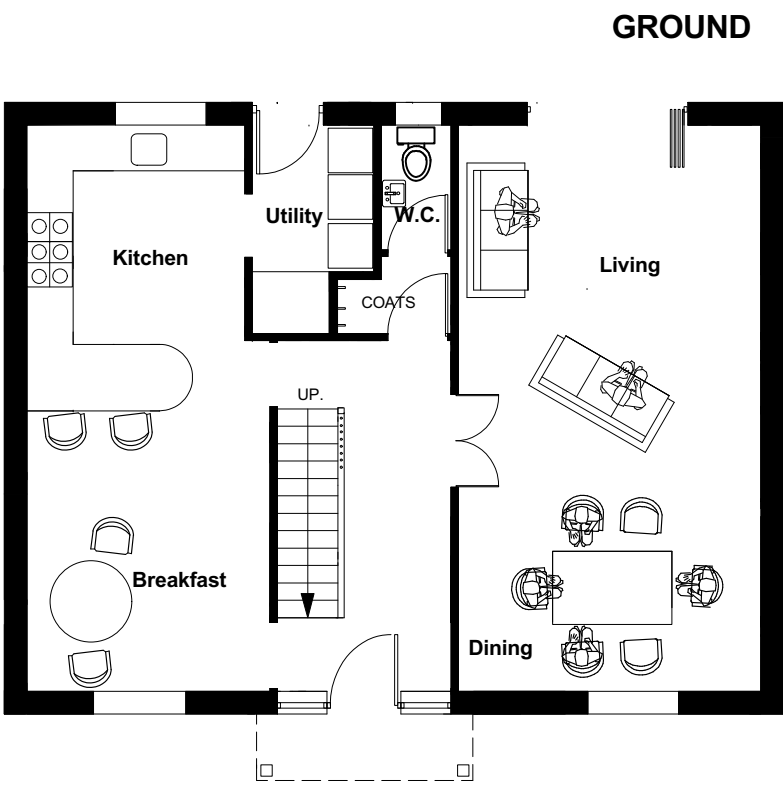

House Type \_C

Detached  
Four Bedroom

141 M2

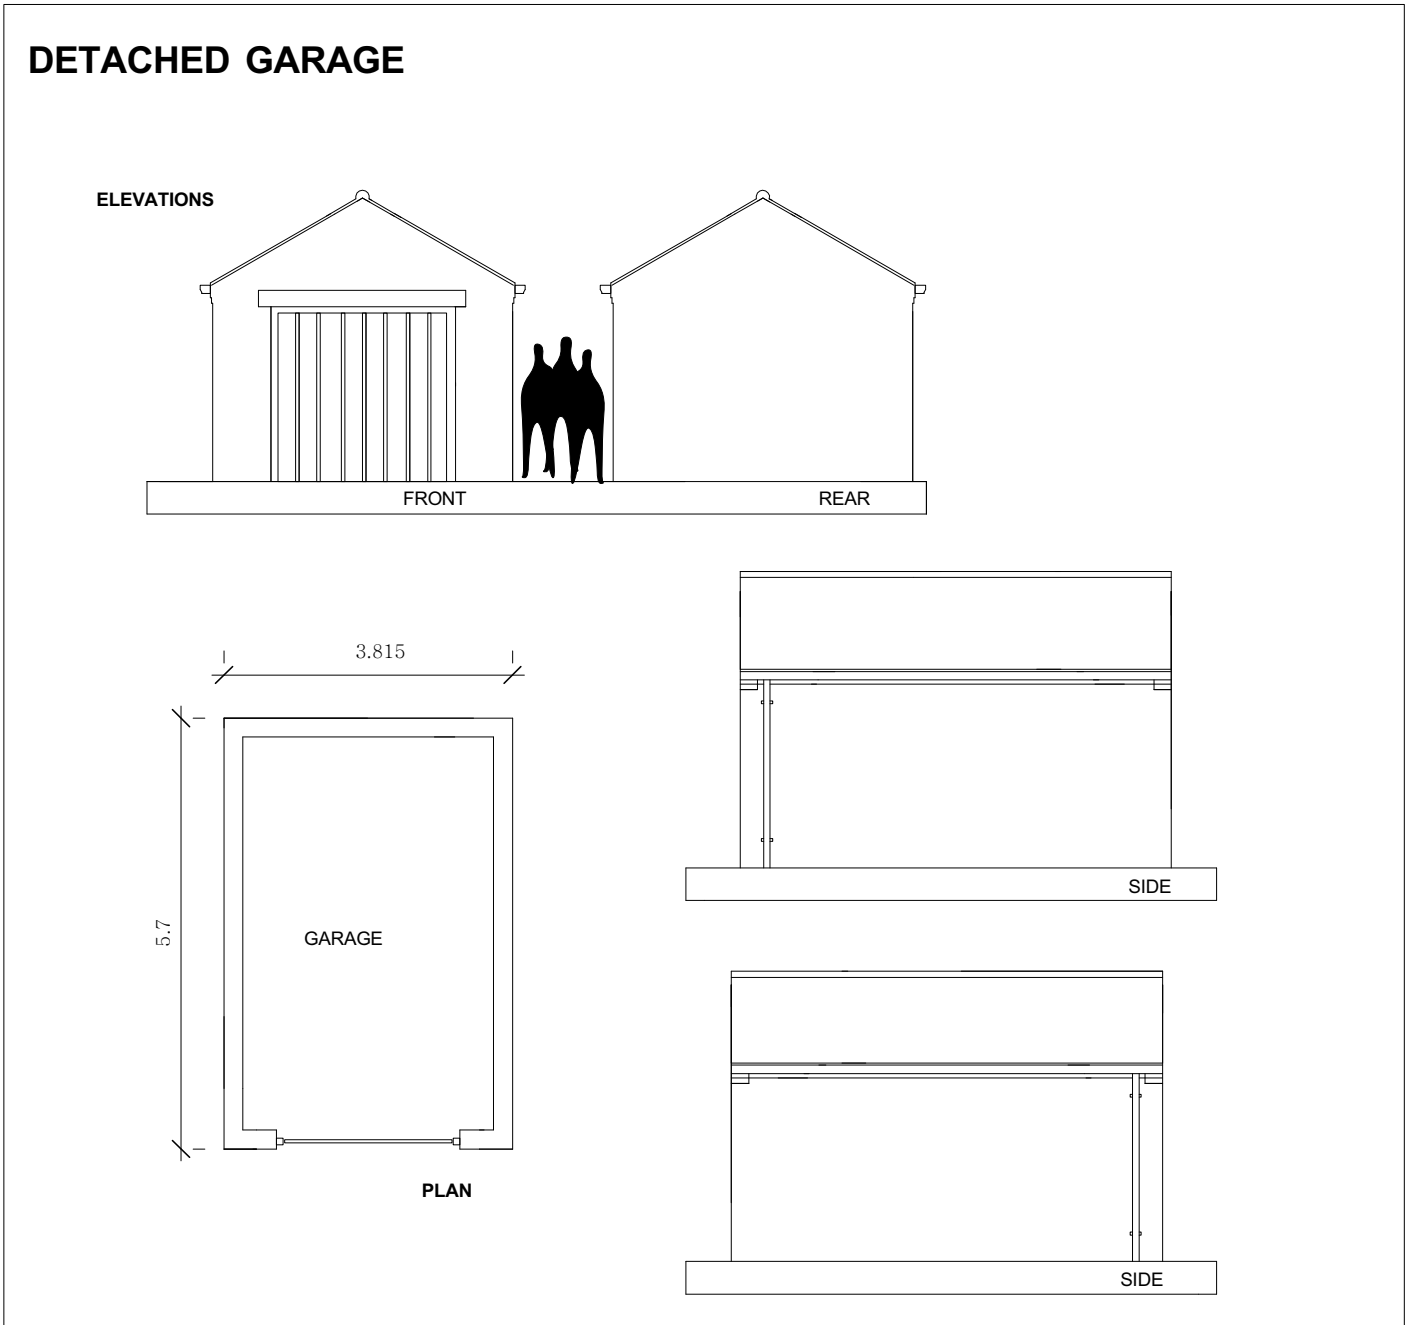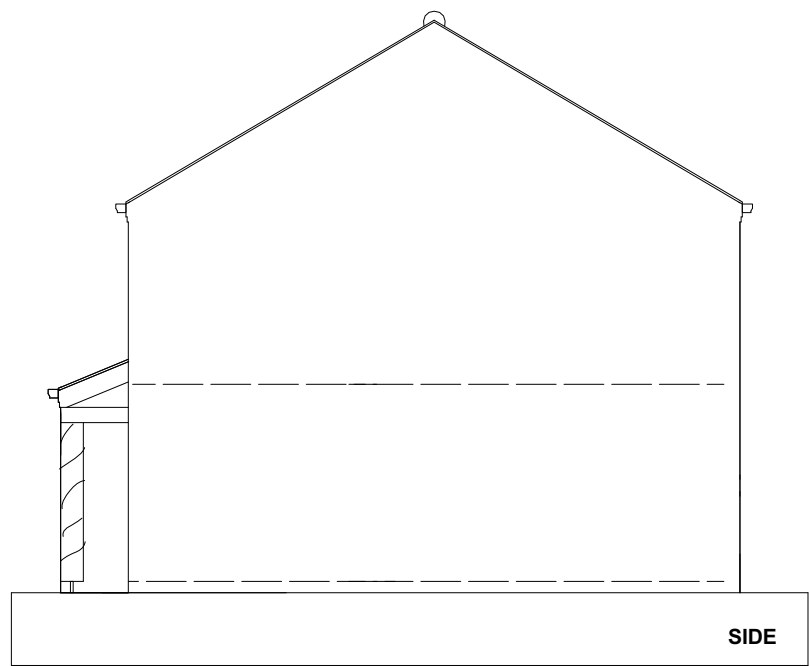

notes

Flush eaves, upvc/timber fascia.  
Ogee section gutter-colour black  
circular rain water pipes  
to match.

Sawn stone lintels and projecting  
cills as indicated

Upvc windows and  
Upvc composite doors - RAL No. to be agreed  
Frames set back 75mm in reveal

Marley Modern roofing with matching ridges  
mechanically fixed with cosmetic  
mortar bed (optional)  
Cloaked verge

Facing brick to be agreed with Planning  
Officer

notes

No dimensions to be scaled from this drawing which is the property of the company. It is not to be used or disclosed in any way except as authorised by the company. The client is responsible for providing architect with correct site boundary/ownership definitions and any covenants or easements relating to the site. Architect will assume site boundaries as clearly defined, unless otherwise informed by client. No work to be carried out without planning permission, until all pre start planning conditions have been discharged and until a building regulations application has been submitted. Any work carried out before building regulations approval has been granted will be strictly at clients own risk. Any building works within 6m of a neighbouring home's foundations may require you to notify the owner of that property of your intentions at least one month before you start work. Work to an existing party wall requires you to give at least two months notice of your intentions. If consent to carry out work cannot be reached procedures dealing with an dispute should be followed (the party wall act 1996).

IT IS THE RESPONSIBILITY OF THE CONTRACTOR  
TO NOTIFY THE ARCHITECT OF ANY DISCREPANCIES  
ON THE DRAWING PRIOR TO CONSTRUCTION.

ALL DIMENSIONS TO BE CHECKED ON SITE  
IF IN DOUBT ASK!

revisions

title: HOUSE TYPE C

project: WHARNCLIFFE ARMS RESIDENTIAL

for TRIPLE G DEVELOPMENTS LTD

scale 1:100 at A1

drawing no P04

DO NOT SCALE OFF THIS DRAWING.  
REFER TO THE WRITTEN DIMENSIONS ONLY  
COPYING OR FAXING WILL DISTORT THIS DRAWING

Andrew Bailey Architects Ltd  
RIBA CONSERVATION REGISTER ARCHITECT  
Oleander House  
85 Lynch Road  
Wotton  
Banbury OX7 0NL  
T 01295 755000  
E andrew.bailey@abarchitects.com  
W WWW.ABARCHITECTS.COM

akb