

FRONT ELEVATION
AS PROPOSED



REAR ELEVATION
AS PROPOSED

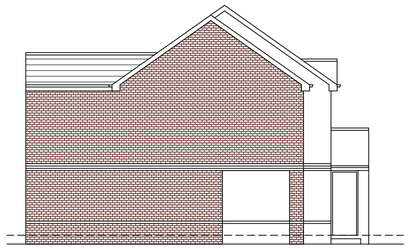

SIDE ELEVATION
AS PROPOSED



FRONT ELEVATION
AS EXISTING



REAR ELEVATION
AS EXISTING

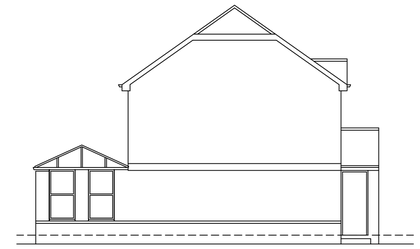

SIDE ELEVATION
AS EXISTING

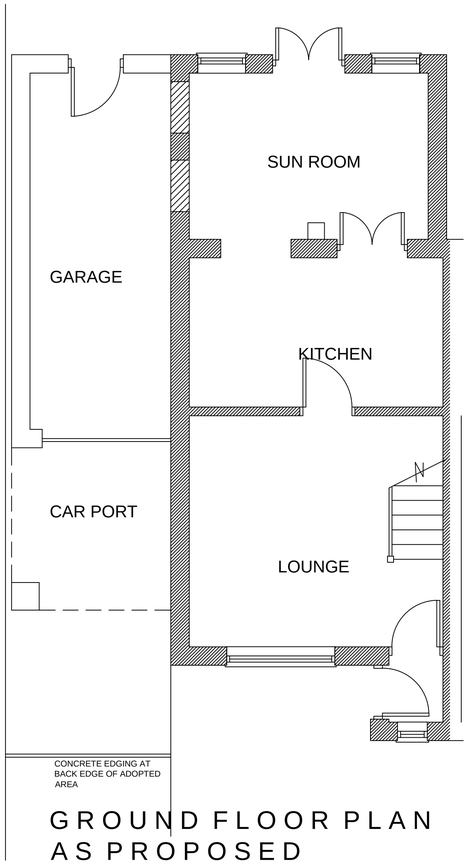

GROUND FLOOR PLAN
AS PROPOSED

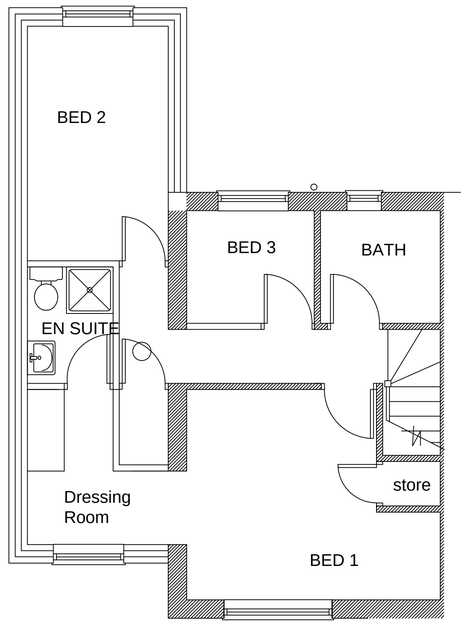

FIRST FLOOR PLAN
AS PROPOSED

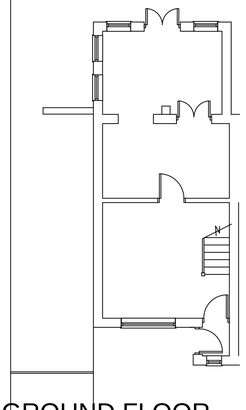

GROUND FLOOR
AS EXISTING

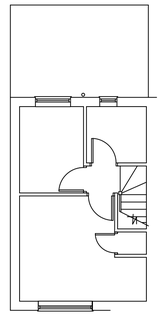

FIRST FLOOR
AS EXISTING

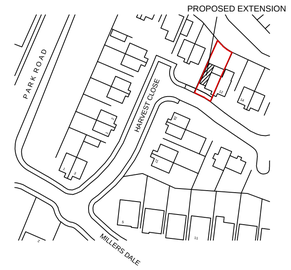

LOCATION PLAN
SCALE 1:1250

White Agus PARTNERSHIP
8 MORSTON BUSINESS PARK,
WHALEY ROAD, BARUGH GREEN,
BARNSLEY.
S75 1HQ
Phone: 01226 208482
Fax: 01226 283030
Email: info@whiteaguspartnership.co.uk
Web: www.whiteaguspartnership.co.uk
ARCHITECTURAL SERVICES AND SURVEYORS

Project.	Client.
PROPOSED EXTENSION AT 11 HARVEST CLOSE WORSBROUGH, BARNSLEY. S70 5AY	MS FELICITY DEIGHTON
Drawing Title. PLANS & ELEVATIONS	Date. JANUARY 2014 / Scale. 1:50 & 1:100 @ A1 Ref. 13-088 / Dwg. No. 02 / Rev.

Date	Suffix	Description	Date	Suffix	Description