


APPENDIX A

SITE LOCATION PLAN

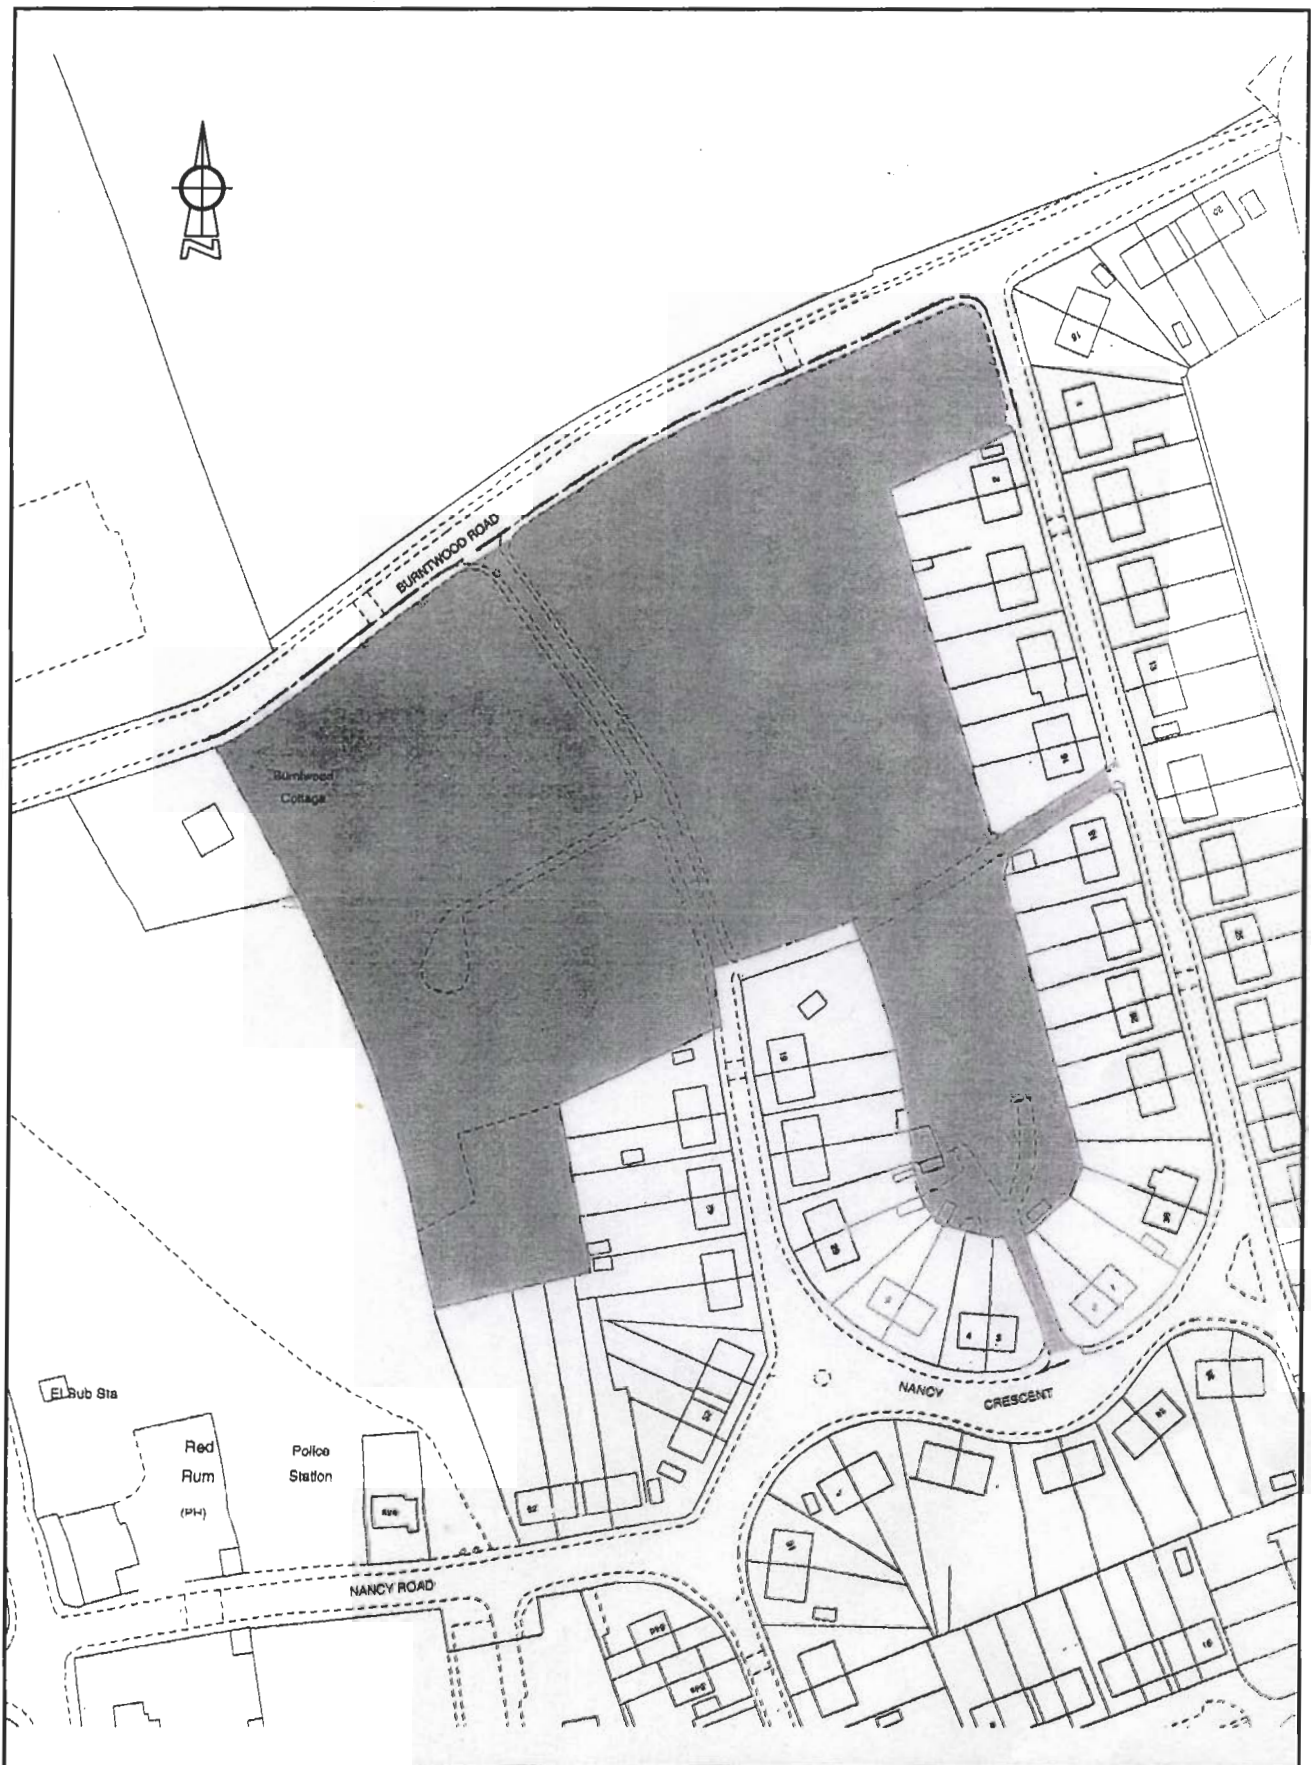

Title
SITE LOCATION PLAN

Project/ Client

**BURNTWOOD ROAD, GRIMETHORPE.
STRATA GROUP LTD.**



ARP ASSOCIATES
CHARTERED CONSULTING ENGINEERS
Northwest House • 5/6 Northwest Business Park
Service Hill • Leeds LS6 2QH
Telephone : 0113 245 8498 • Fax : 0113 244 3864
E-Mail : leeds@arpassociates.co.uk

Scale
NTS

Date
NOV 09

Drg. No.

374/17/SI.01

Drawn
MW

Chk.
ARP

Rev.