


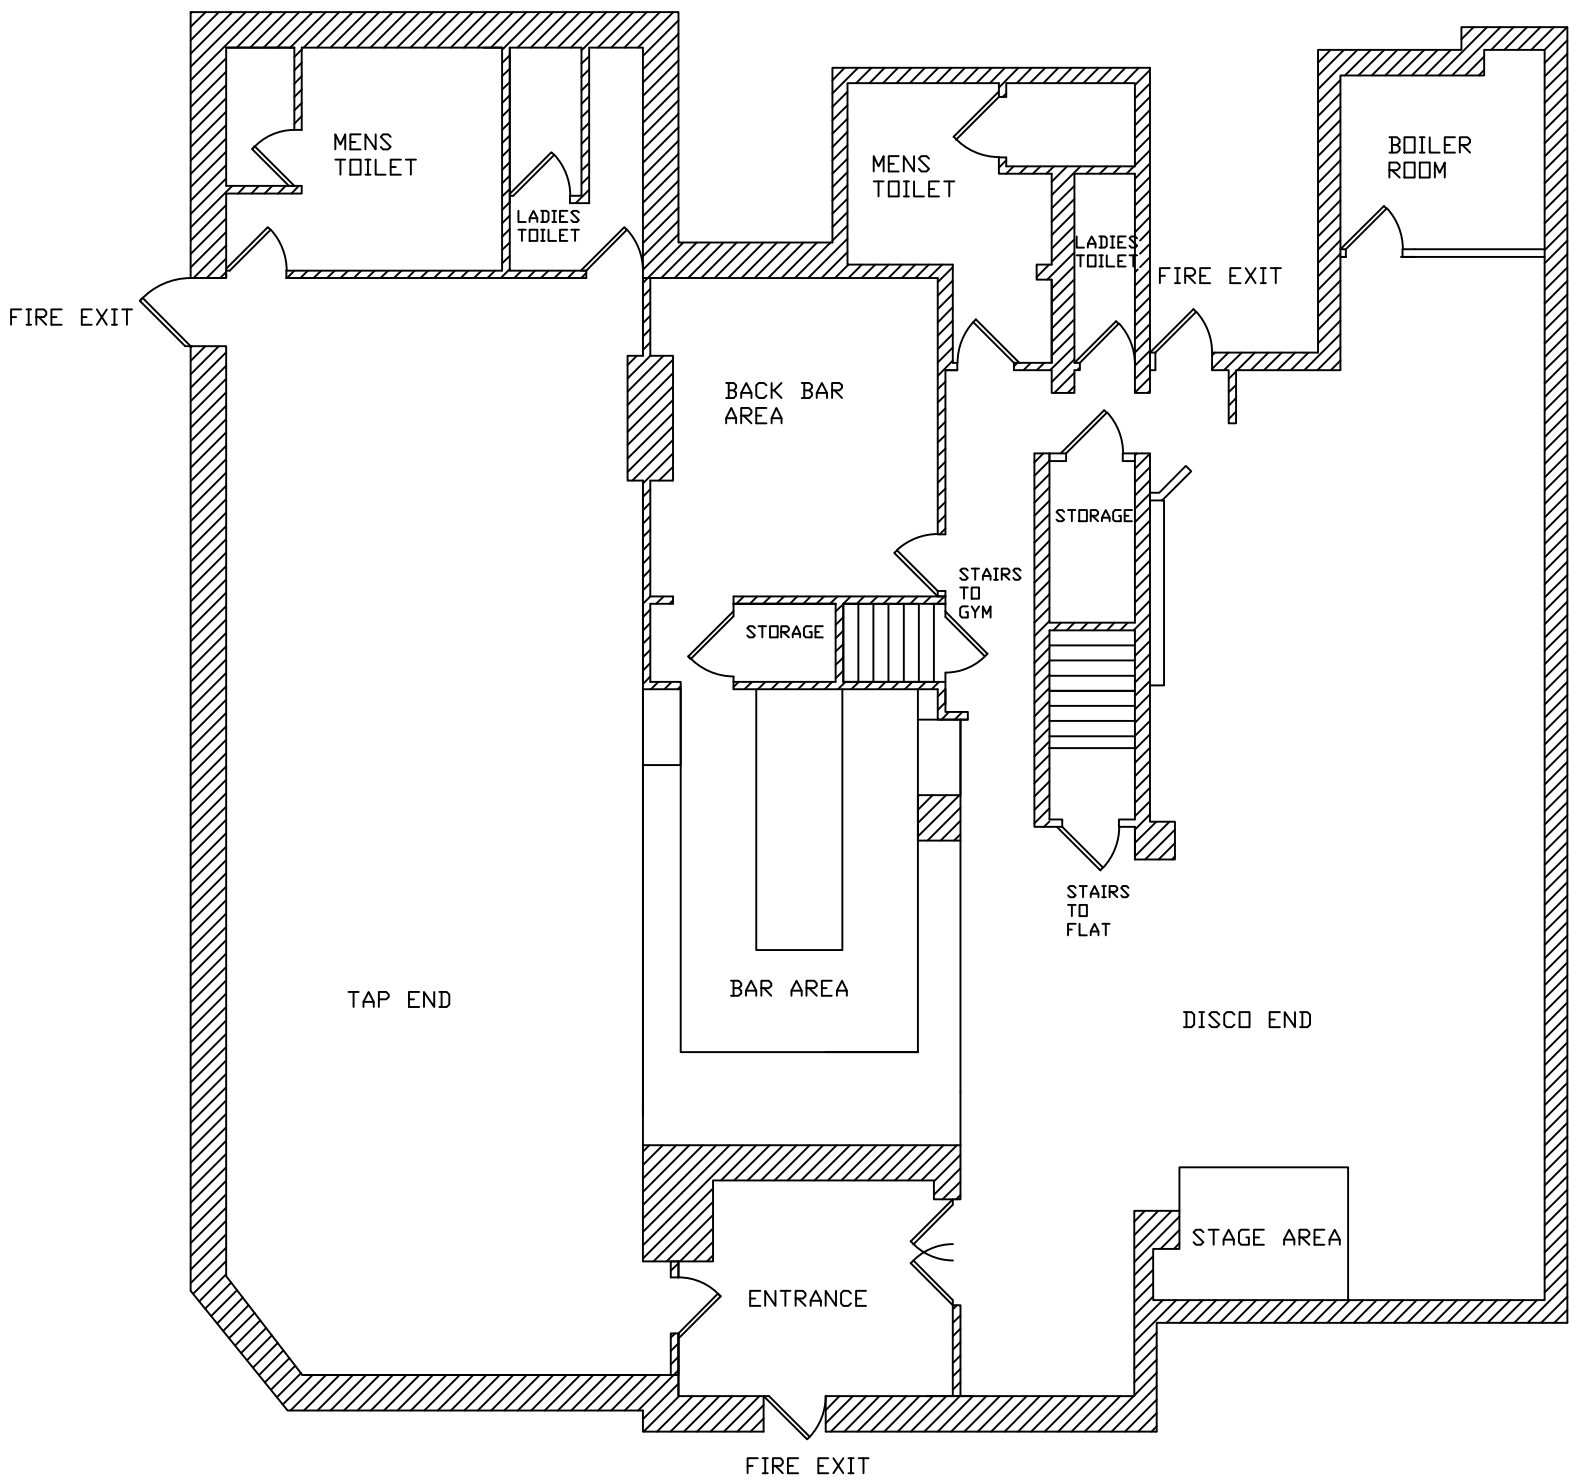

GENERAL NOTES:

A	GROUND FLOOR LAYOUT	RH	28/11/2022
REV:	DESCRIPTION:	BY:	DATE:

PROJECT NAME:
BUTCHERS PUB/
COMMUNITY GYM

DRAWING TITLE:
GROUND FLOOR
LAYOUT

DRAWN BY:
R HOUGHTON

CHECKED BY:
D HAND

APPROVED BY:
D HAND

DATE:
28/11/2022

CLIENT
CLIENT NAME
Darryl Hand
CONTACT NO- 07545420054
E-MAIL : darrylhand@barnsley.gov.uk

PROJECT NO: 02	SCALE: 1:100	SHEET SIZE: A3
DRAWING NO: 1	SHEET NO 1/2	
REVISION: A		
UNIT: N/A		