
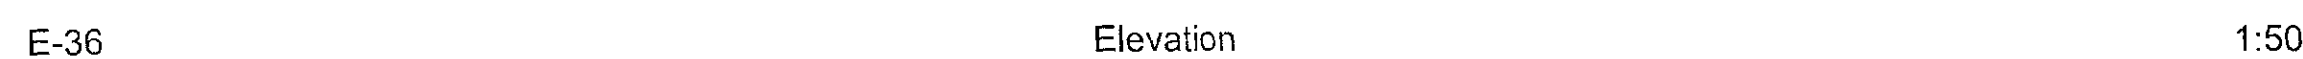


RevID	CND	Change Name	Date
-------	-----	-------------	------

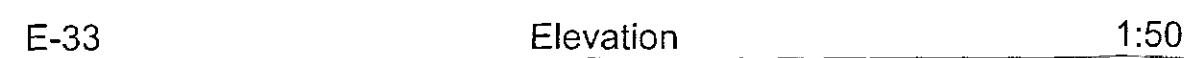

Client: Eyre

Drawn By: AR Date:19/02/2019

Alan Robinson
Chartered Architect BA Dip Arch RIBA BSc (Hons)
2 Gawber Road, Barnsley S75 2AF
Tel/Fax 01226 286066
Mob: 07947808933