


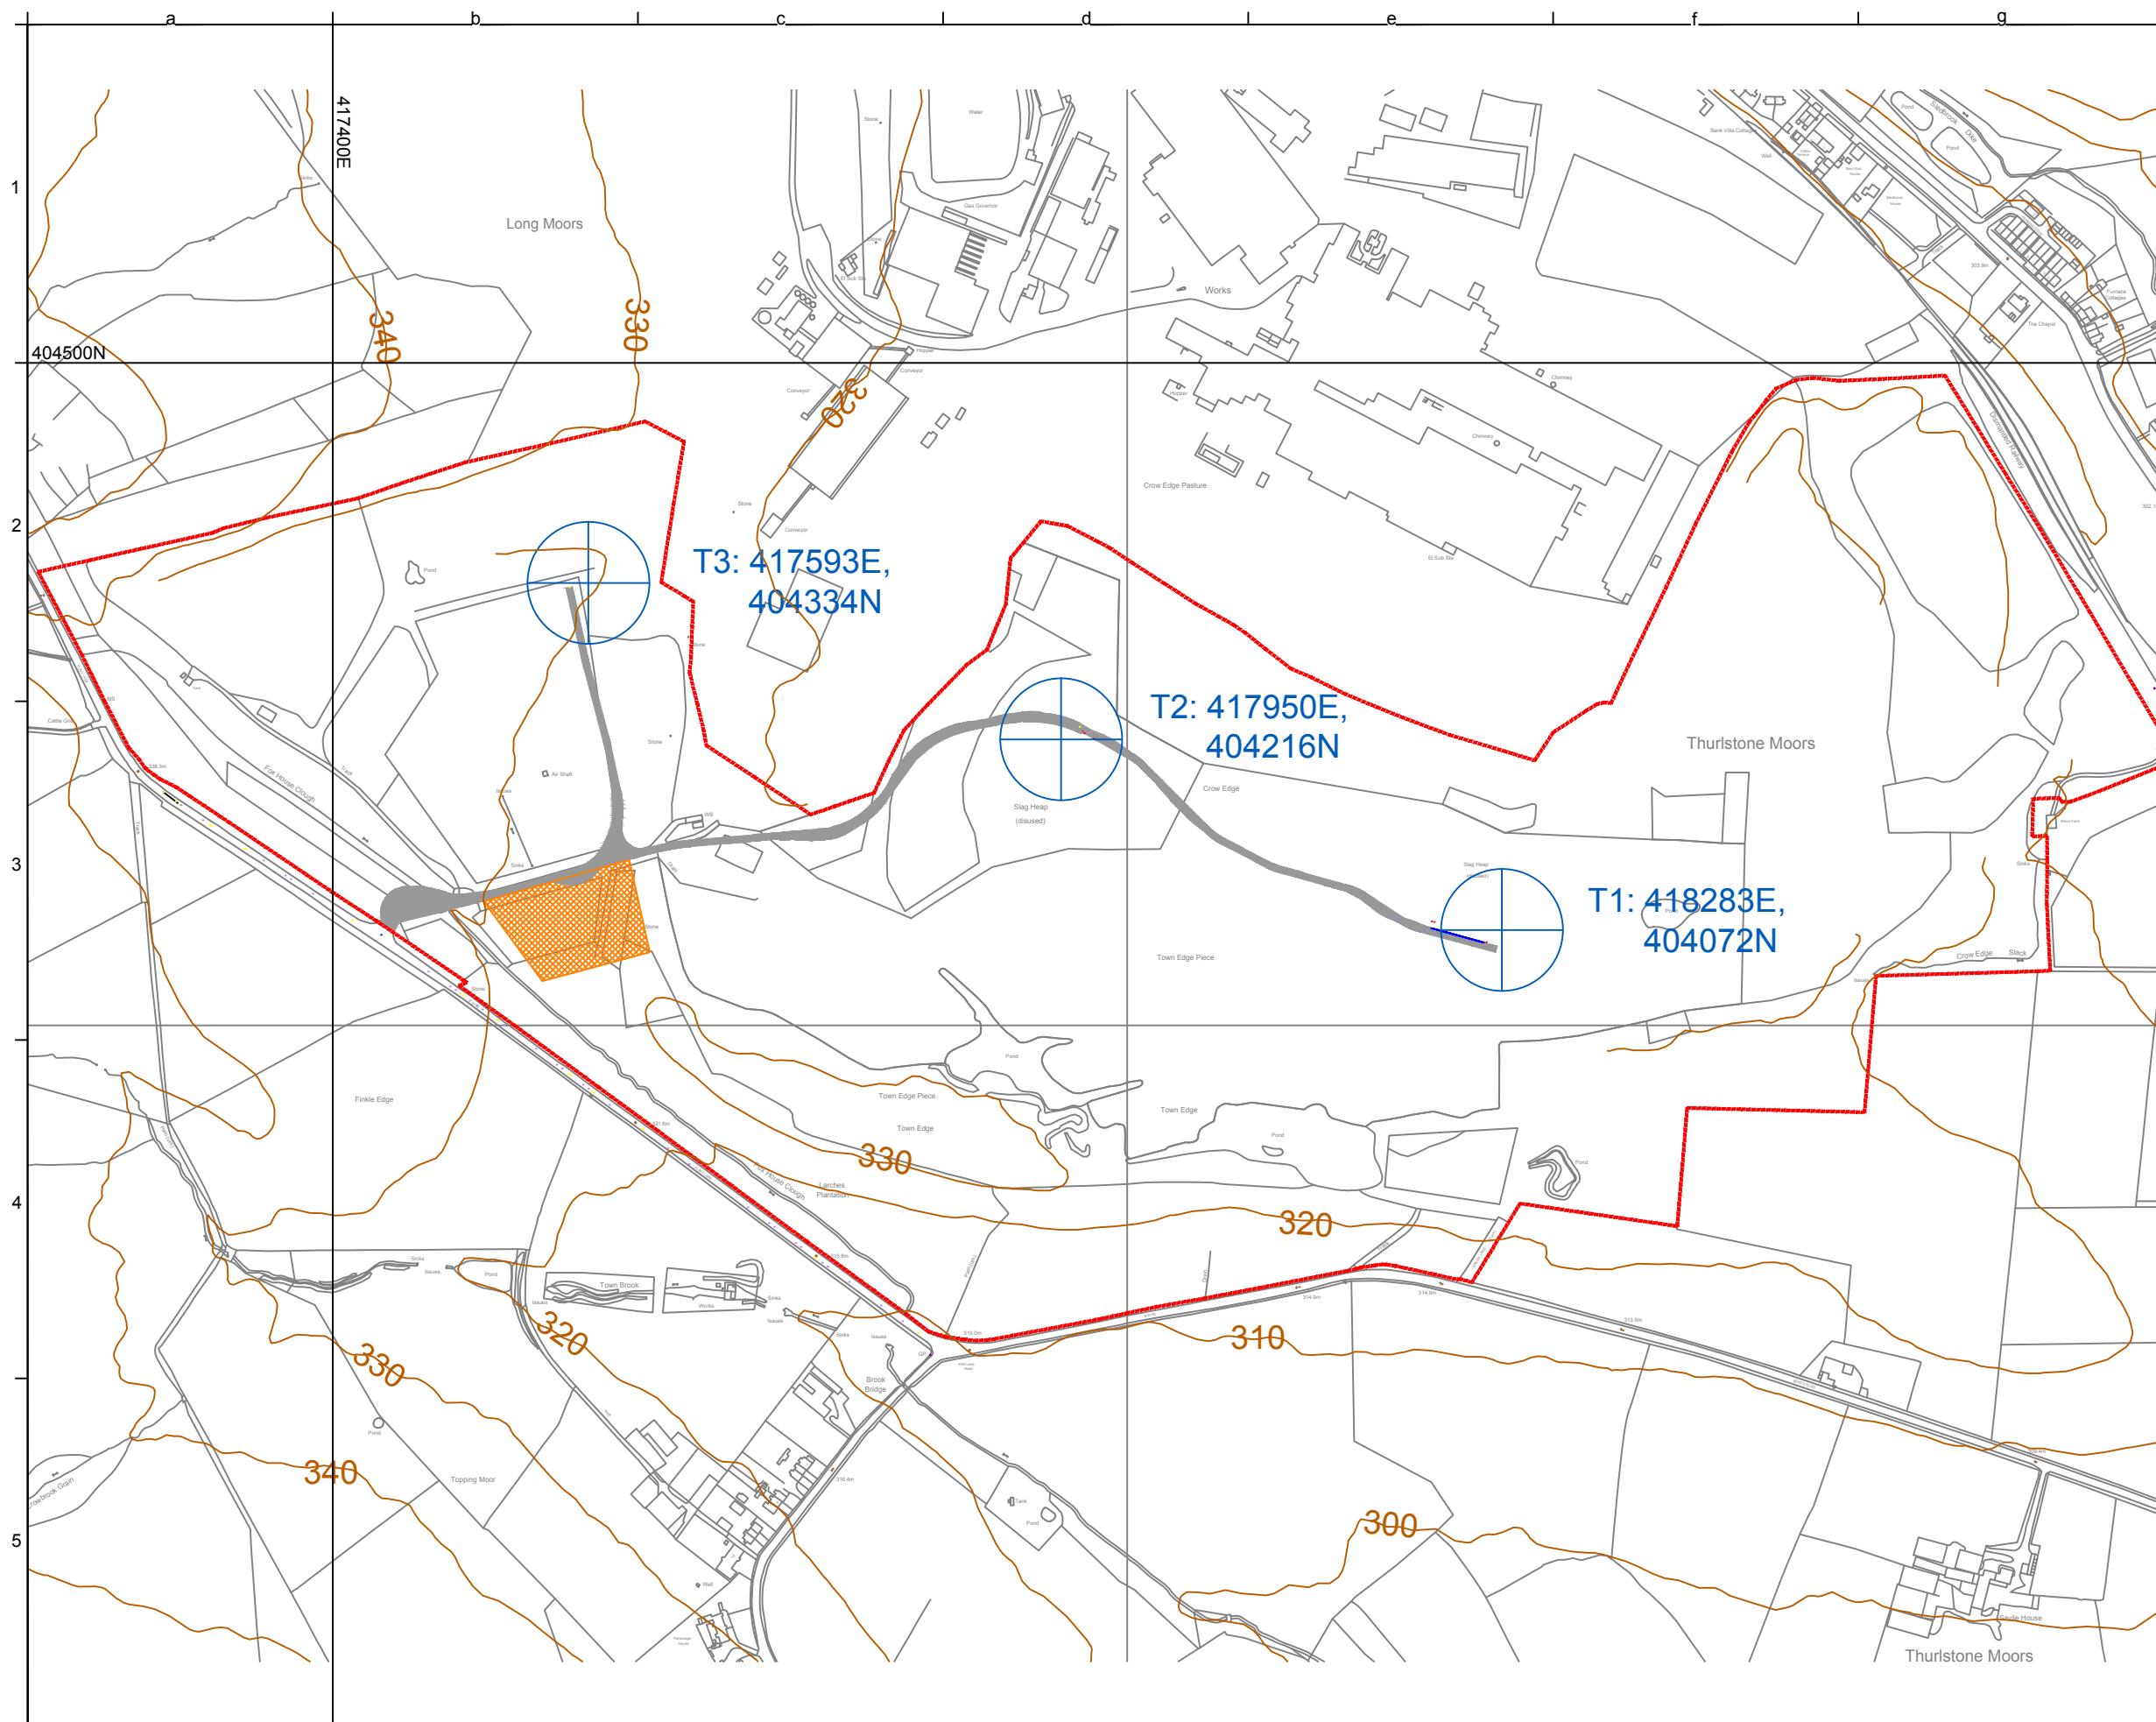

Key

-  Site boundary
-  Turbine locations
-  Site compound
-  Site access tracks

Notes:

Revision:	Description:	Dmn:	Chkd:	Date:
-----------	--------------	------	-------	-------

Scale:  0m 50m 100m 150m 200m 250m

Source information:

Drawn: MJR	Orig: JGC	Checked: JGC	App: 02.12.10
------------	-----------	--------------	---------------

Mapping data reproduced from an OS product by permission of Ordnance Survey © on behalf of the controller of Her Majesty's Stationary Office. © Crown Copyright (2010. All rights reserved AL 100017630

Project: Hazlehead Wind Farm

Title: Site Layout over Topography

Scale: 1:5000@A3	Ref: HJB / 574 / 36	Sheet: 1 / 1
------------------	---------------------	--------------

BANKS Renewables
development with care
3 Lindrick Way, Barlborough Links, Chesterfield, Derbyshire. S43 4XE
T: 01246 571500 F: 01246 571555 W: www.banksgroup.co.uk