


Hoyland Town - Barnsley

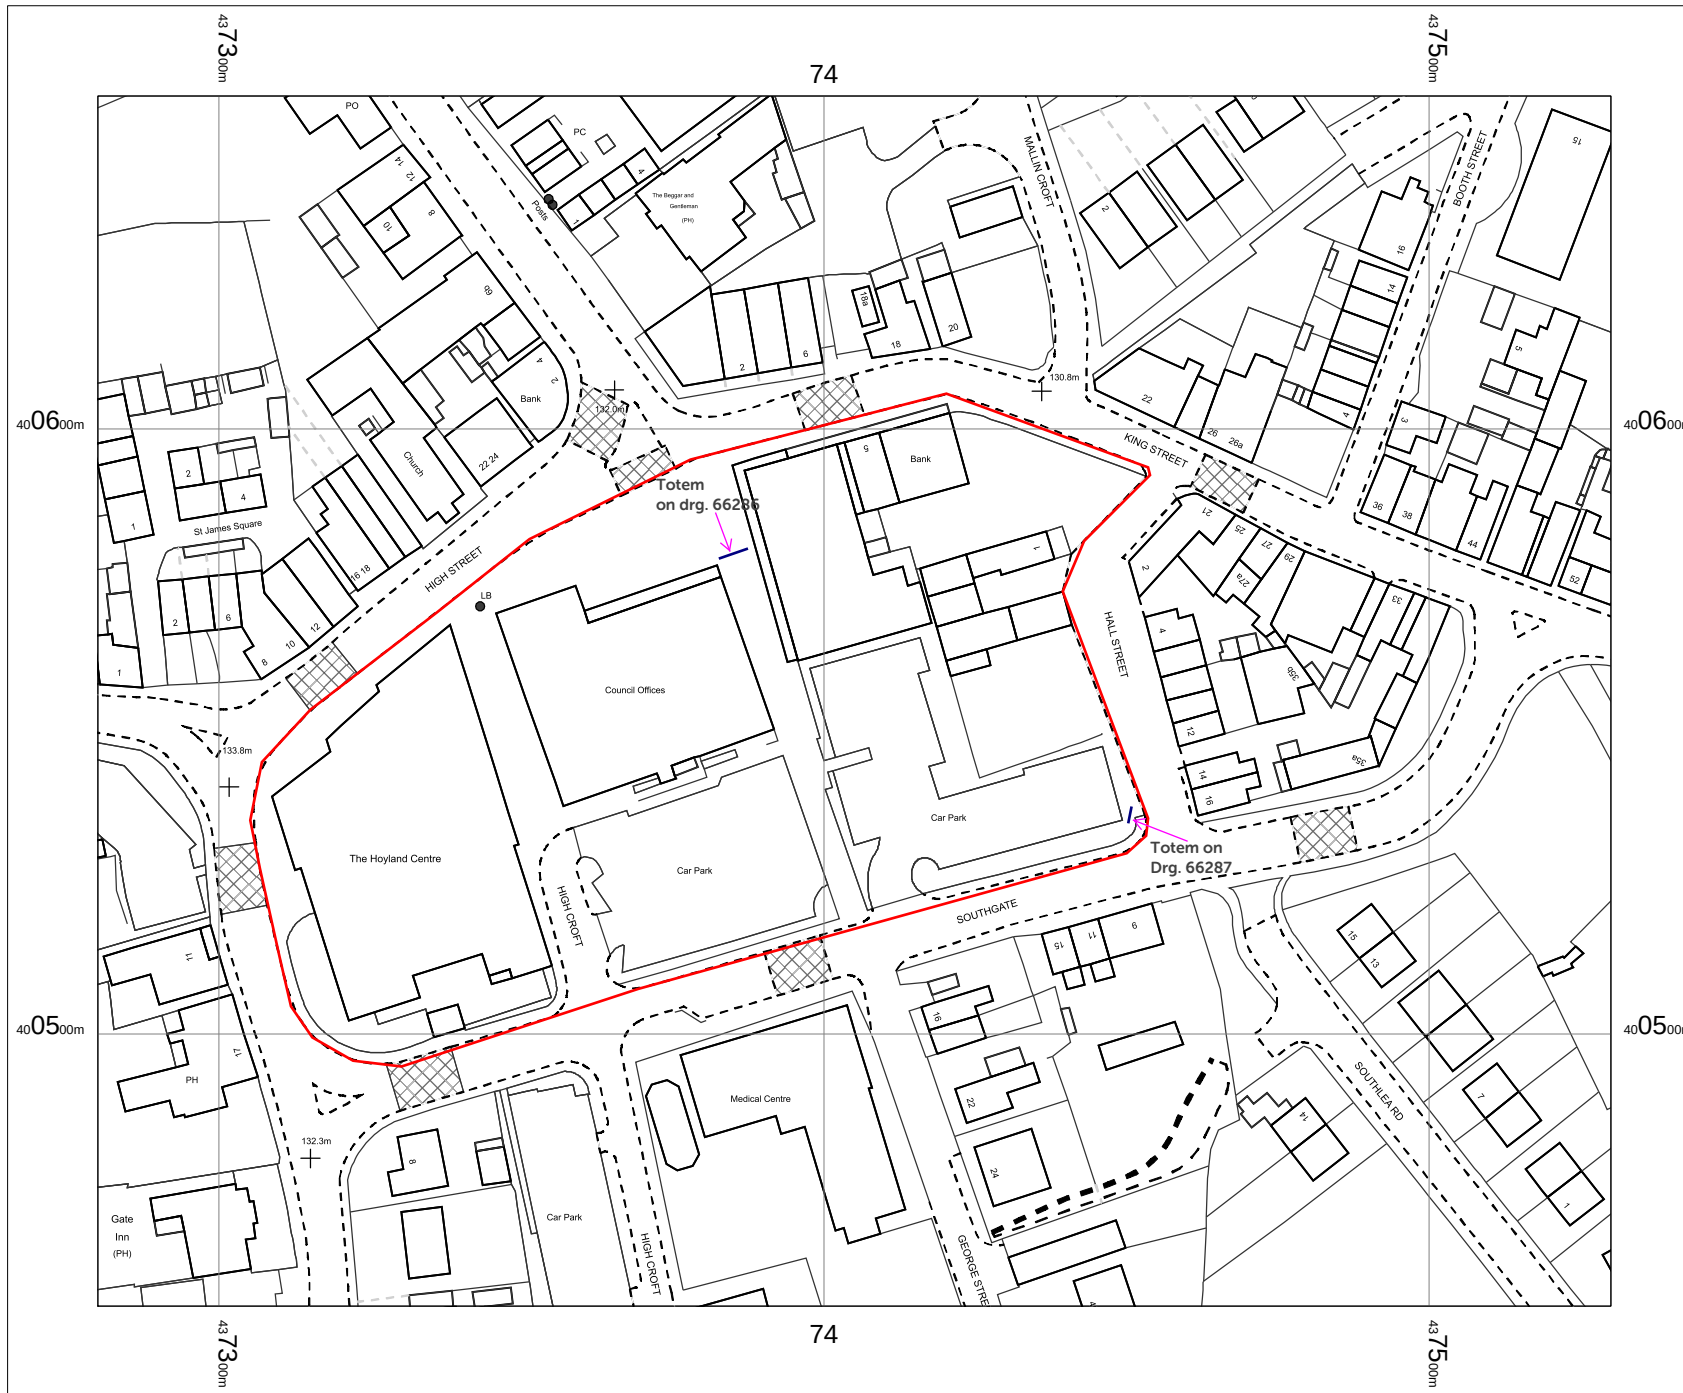

Hoyland Town
Development
Southgate
Hoyland
Barnsley
S74 9AJ



OS MasterMap 1250/2500/10000
scale
22 February 2016, ID:
CM-00504517
www.centremapslive.co.uk

1:1250 scale print at A4, Centre:
437405 E, 400555 N

©Crown Copyright Ordnance
Survey. Licence no. 100019980



SPENCER
SIGNS