
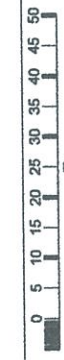
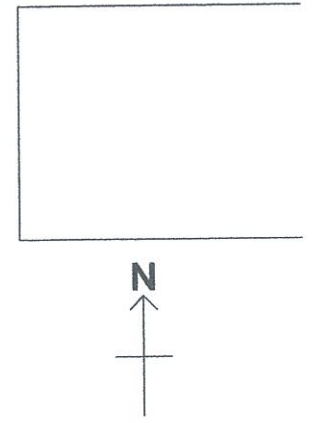


# LOCATION PLAN

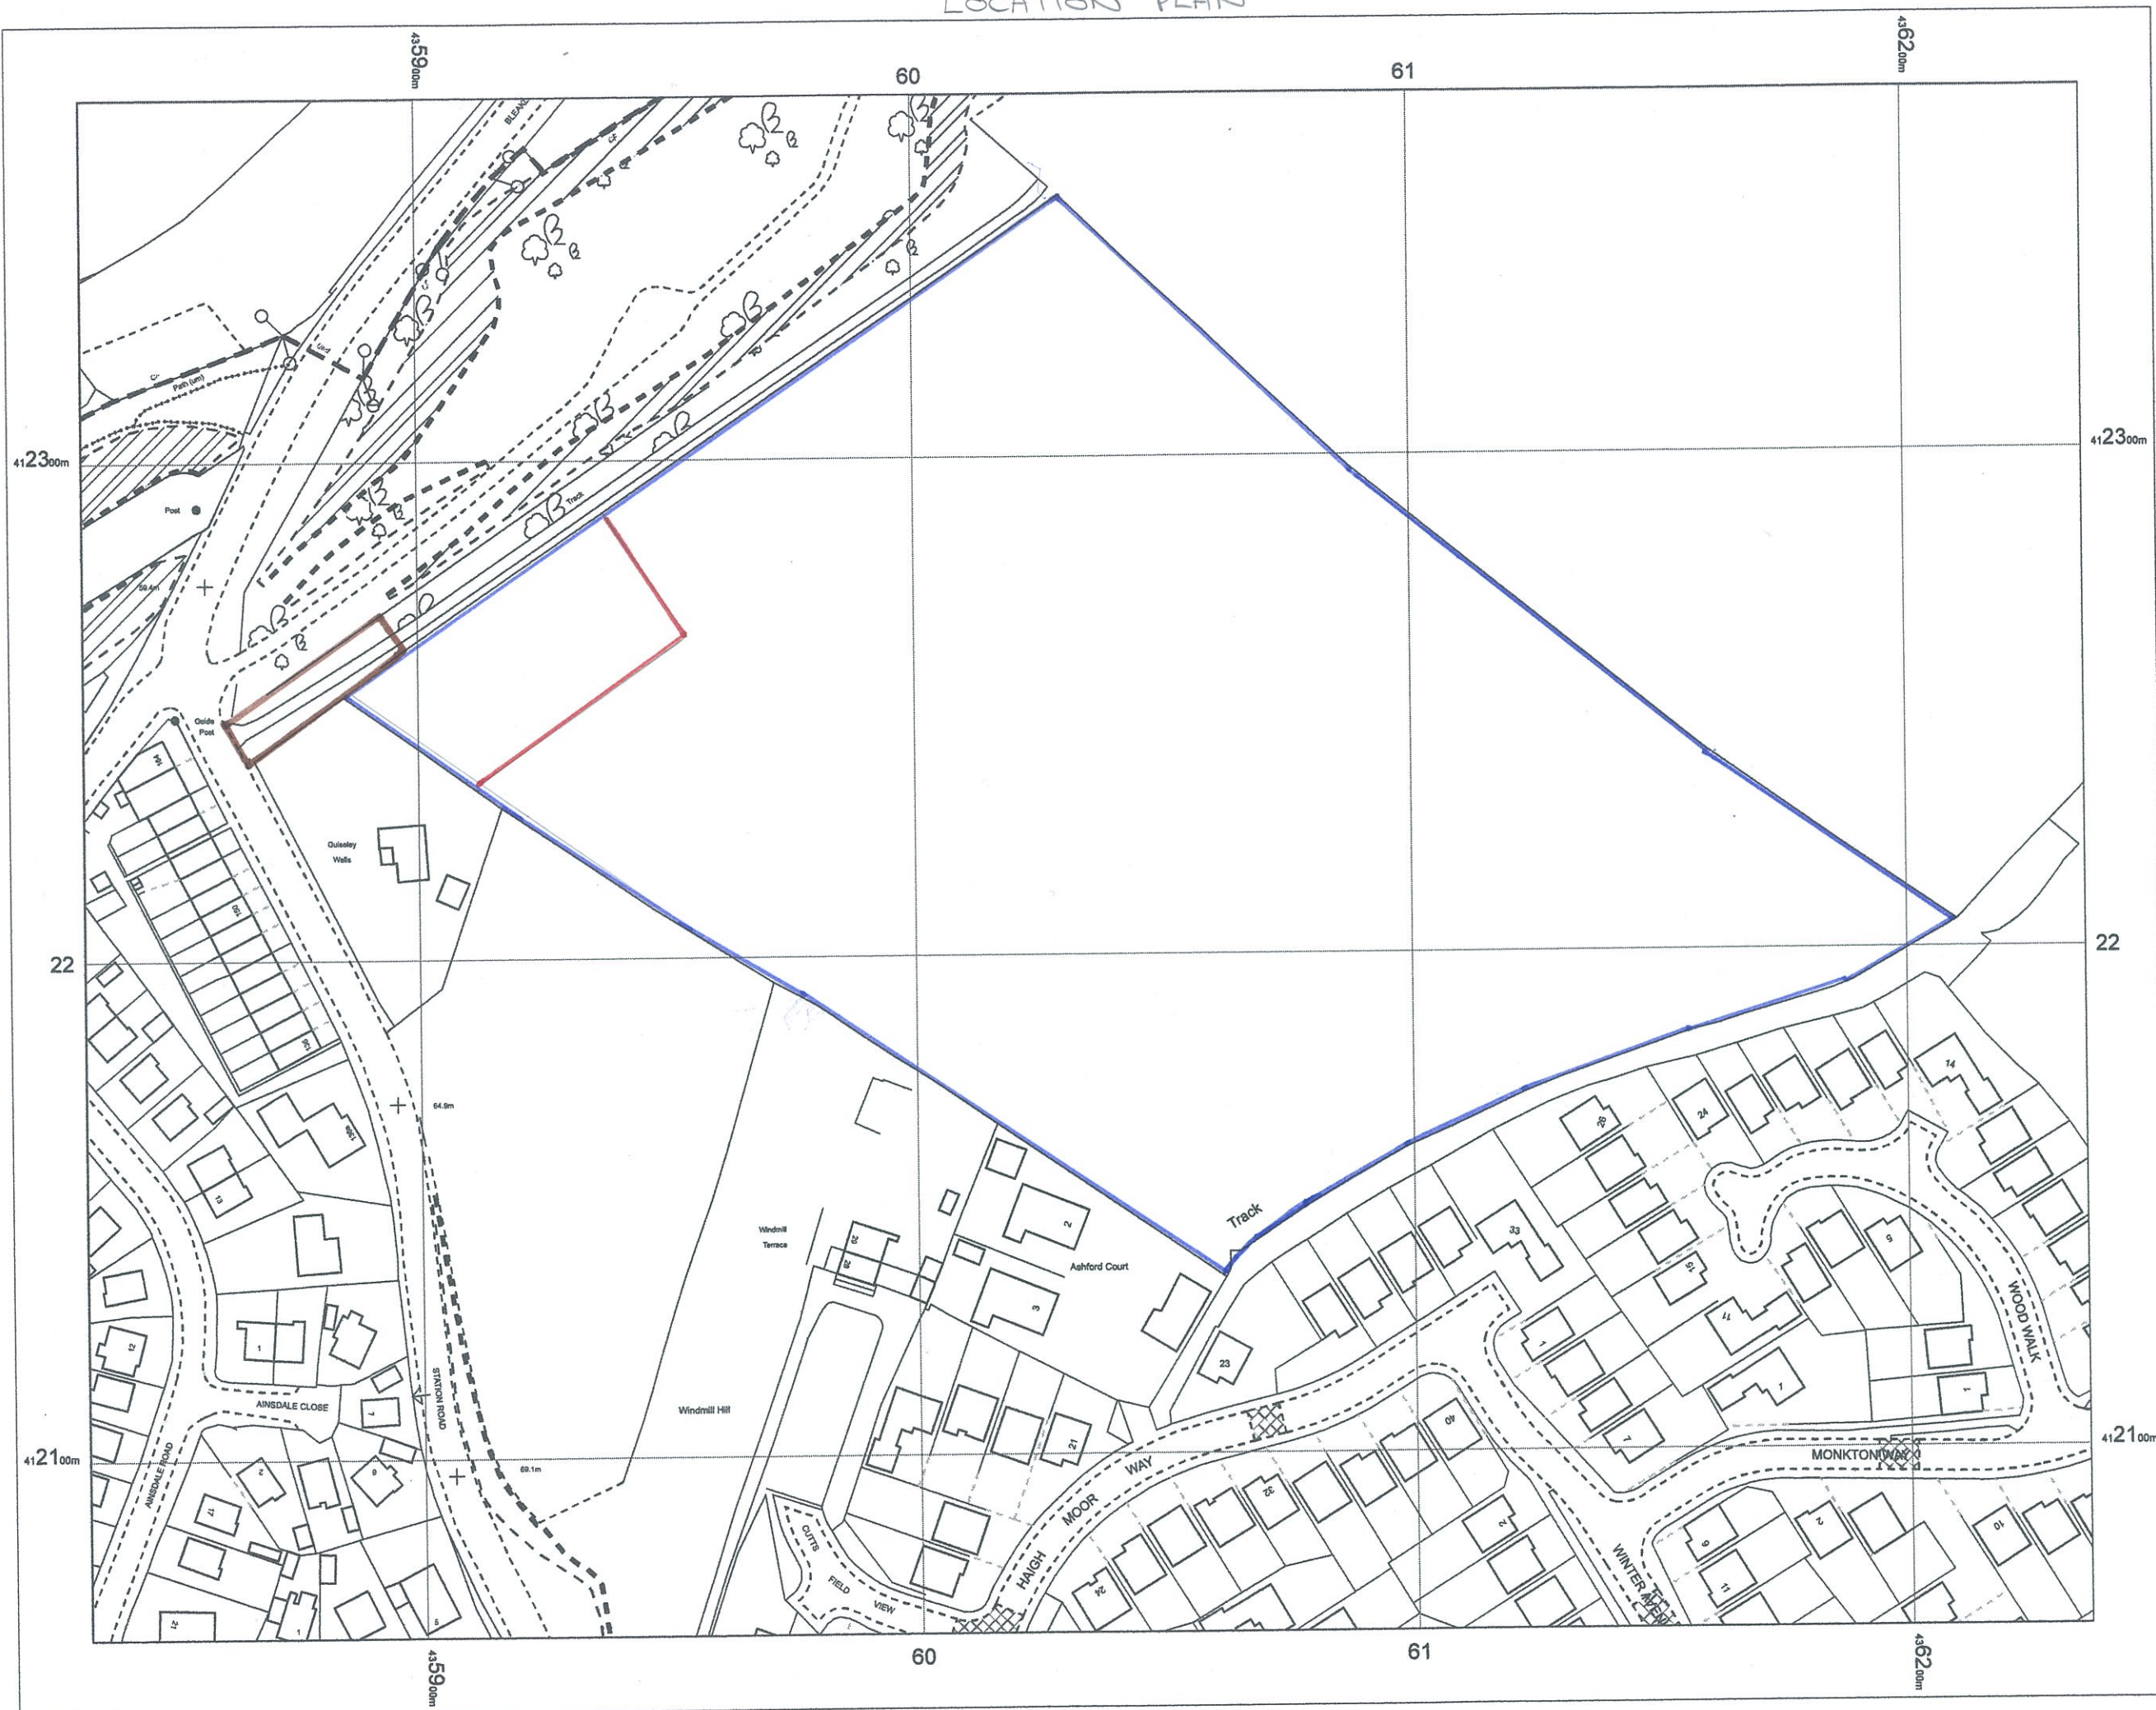

OS MasterMap 1250/2500/10000  
scale  
19 April 2016, ID: BW1-00520684  
[www.blackwellmapping.co.uk](http://www.blackwellmapping.co.uk)

1:1250 scale print at A3, Centre:  
436034 E, 412219 N

©Crown Copyright Ordnance  
Survey. Licence no. 100041040



**BLACKWELL'S**  
[www.blackwellmapping.co.uk](http://www.blackwellmapping.co.uk)

TEL: 0113 245 2623  
[maps.leeds@blackwell.co.uk](mailto:maps.leeds@blackwell.co.uk)