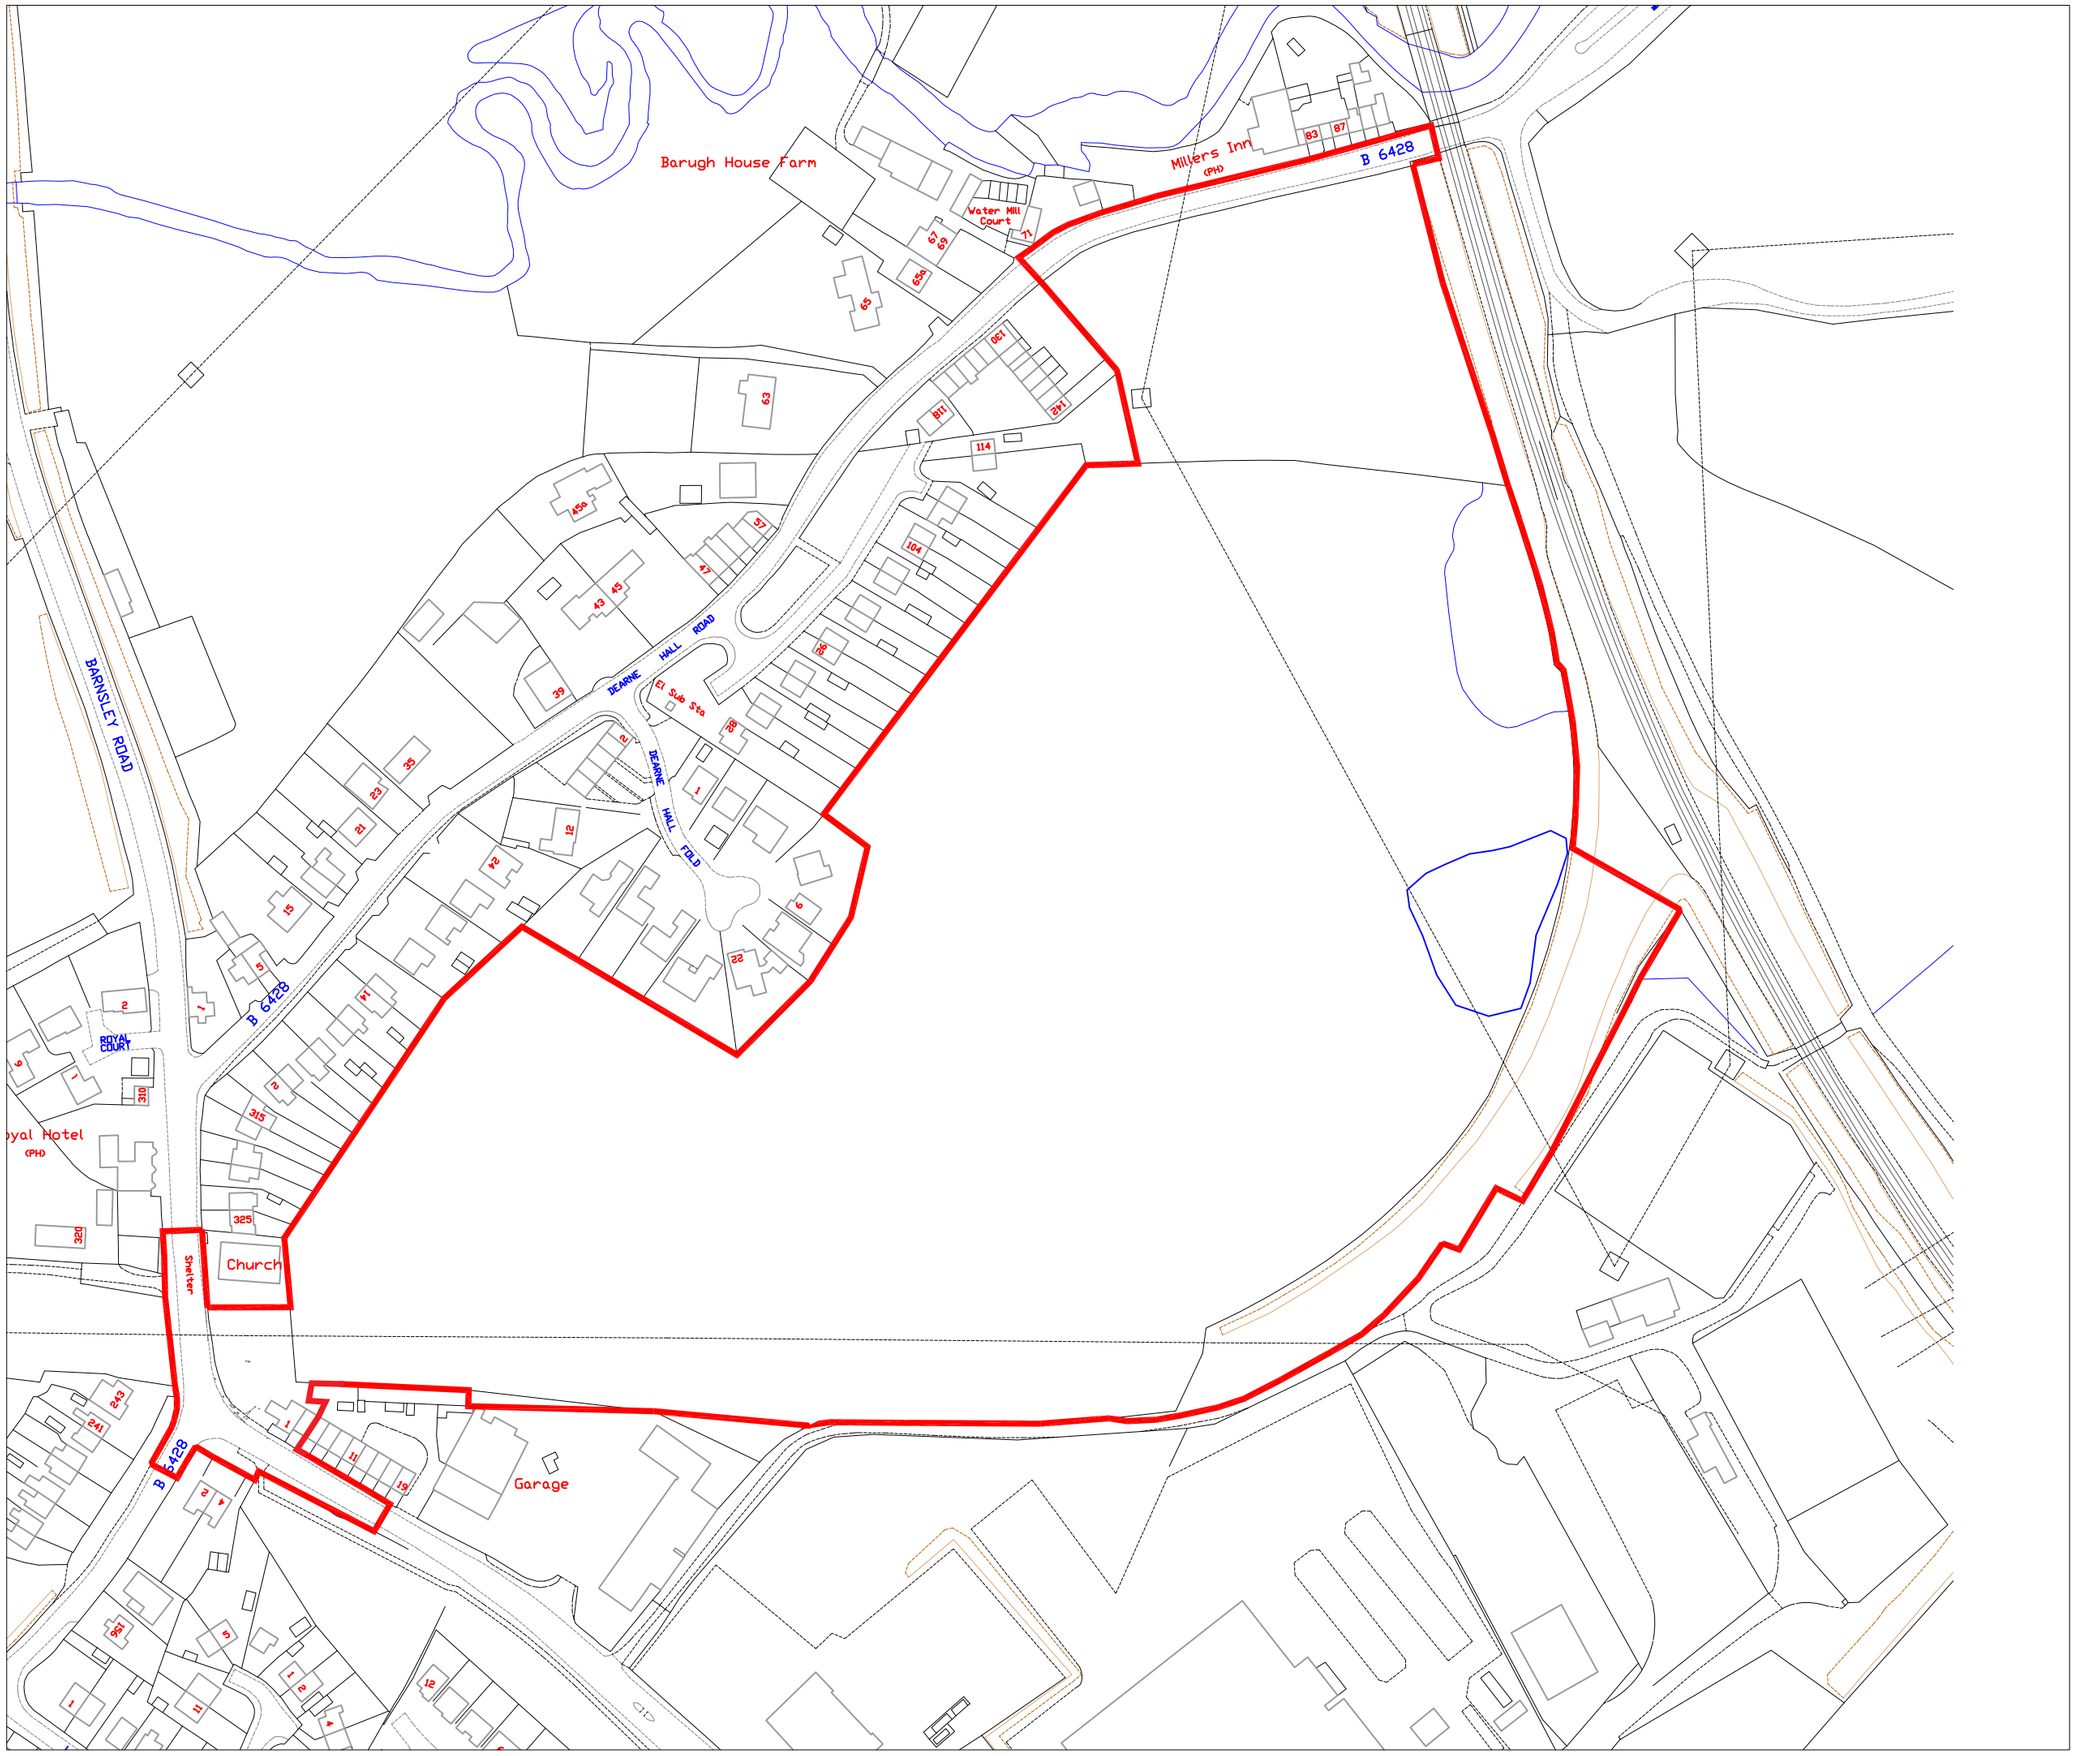



**KEY**

Boundary of Application Site

nlp Nathaniel Lichfield and Partners

| | |
|---|---|
| Project | Low Barugh |
| Title | **Locatlon Plan** |
| Client: | Commercial Estates Projects & Hallam Land Management |
| Date | March 2013 |
| Scale | 1:2000 @ A3 |
| Drawn by | CP |
| Drg.No | A21235/02 Rev F |

NE21235

Based upon Ordnance Survey mapping with the permission of Her Majesty's Stationery Office. © Crown Copyright reserved. Licence number AL50684A