



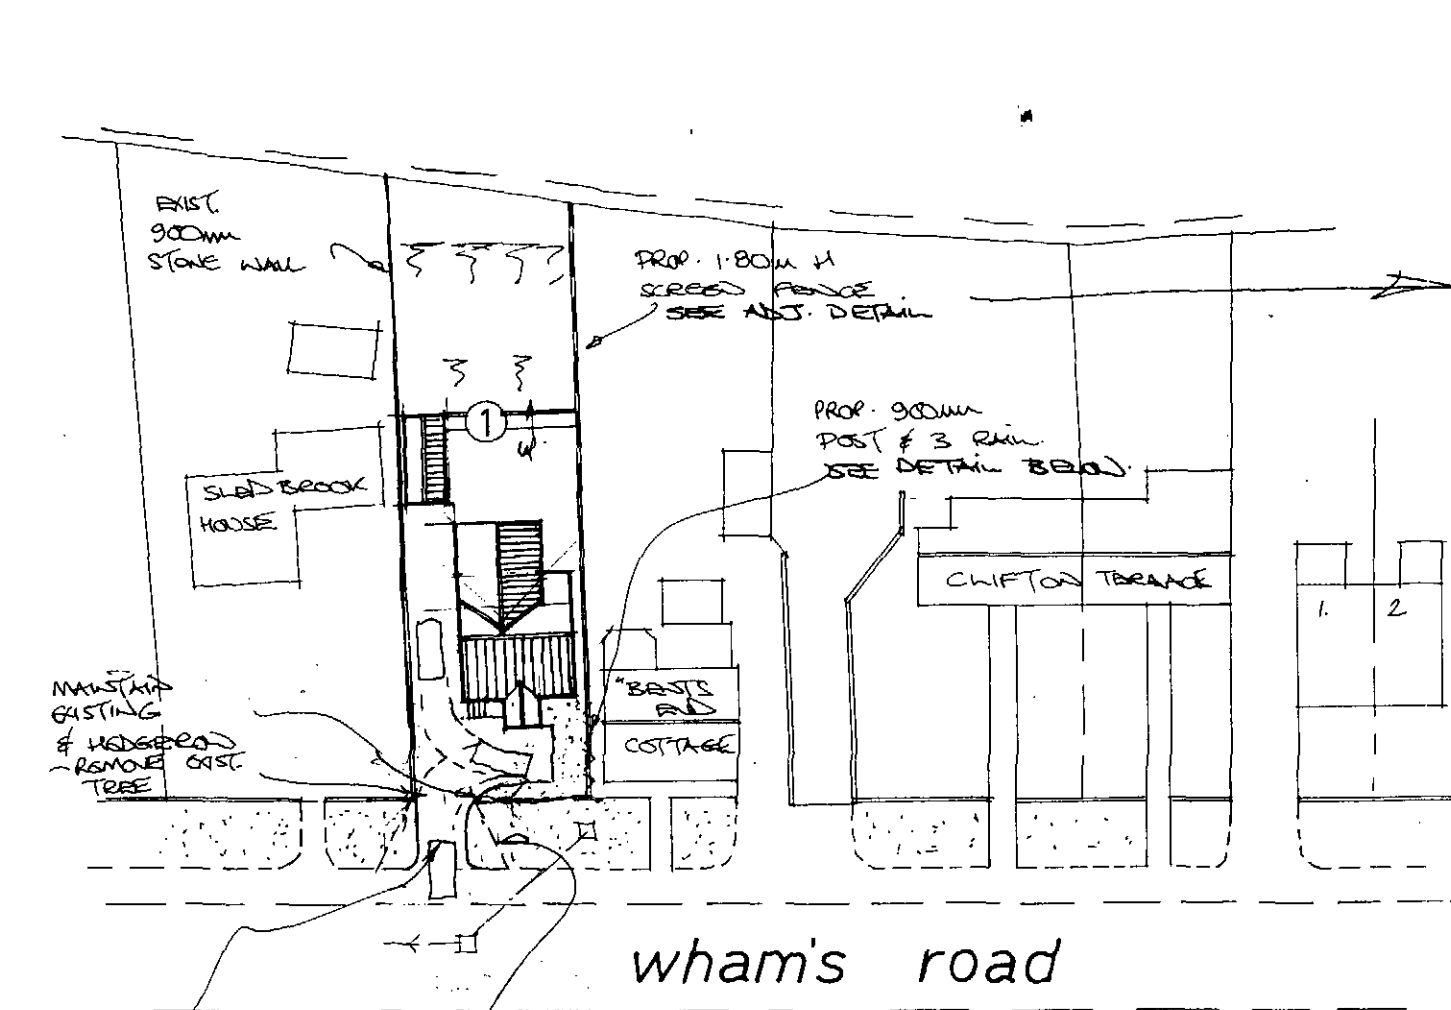

Site Layout 1:500

PROPOSED DROP CROSSING

PROVIDE 2.0m x 2.0m INTER VISIBILITY SPLAYS TO ENTRANCE & NOT BE ANY MORE THAN 600mm IN HEIGHT ANY OBSTRUCTION

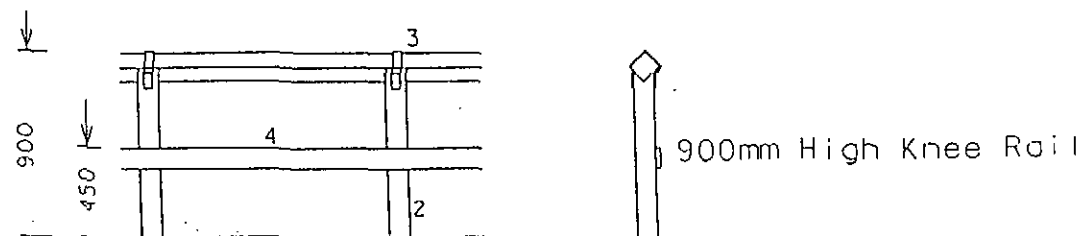


All fencing woodwork to be stained with coloured preservative

2 100mm sq vertical posts complete with 450 splayed cut to accept top rail

3 100mm sq horizontal top rail set at 450 splay fixed to vertical posts with 35mm wide galv m.s. strapping nailed



4. 100 x 25mm horizontal mid rail face fixed to vertical posts

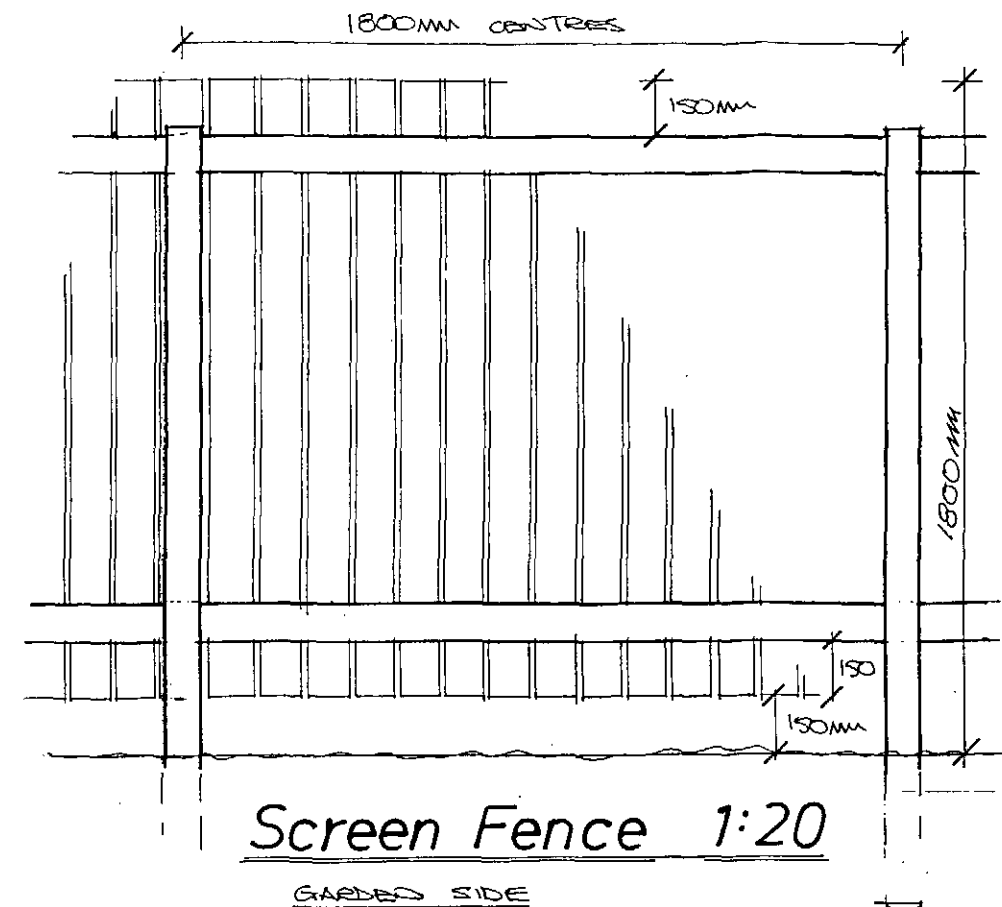

100 x 50mm TANAISED SOFTWOOD SAWN RAIL C/W GALVANISED COACH BOLT FIXING TO POST.

100 x 25mm TANAISED SOFTWOOD SAWN BOARDS FIXED WITH GALVANISED STAPLES.

100 x 100mm TANAISED SOFT WOOD POST AT 1800mm C/C.

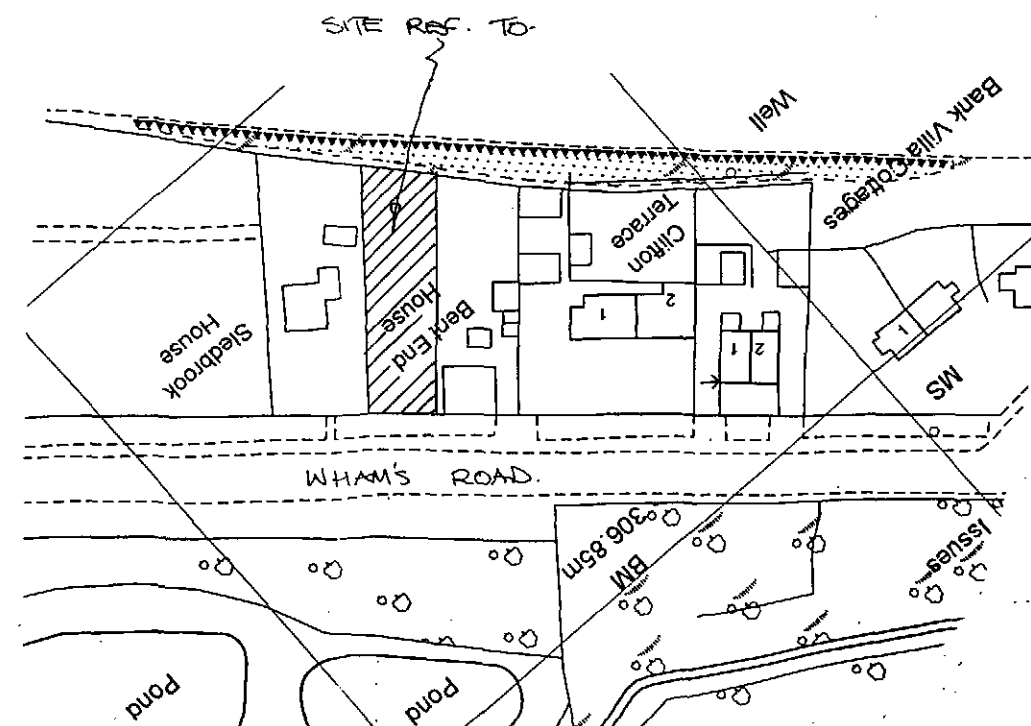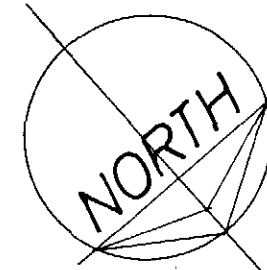

Location Plan 1:1250

Rev	Notes	Date
C	2.0m INTER VISIBILITY SPLAYS	06/08
B	FENCING DETAILS	04/08
A	A.T. TO PLANNING REQ	03/08

Garry Greetham Associates Ltd
Residential Design Consultant
Westwood House
18 Carr Lane
Tankersley
Barnsley S75 3BE
Tel(01226)746573

PROJECT	Detached Bungalow
CLIENT	Mrs. J. Walker
TITLE	Location / Site Layouts
ADDRESS	land adj. "Bents End Cottage" Whams Rd. Crow Edge., Sheff
DRAWN BY	ggg
SCALE	as shown DATE Jan.08
DRAWING No	666-01
REV	

Member of the Chartered Institute of Architectural Technologists