
OS Sitemap®

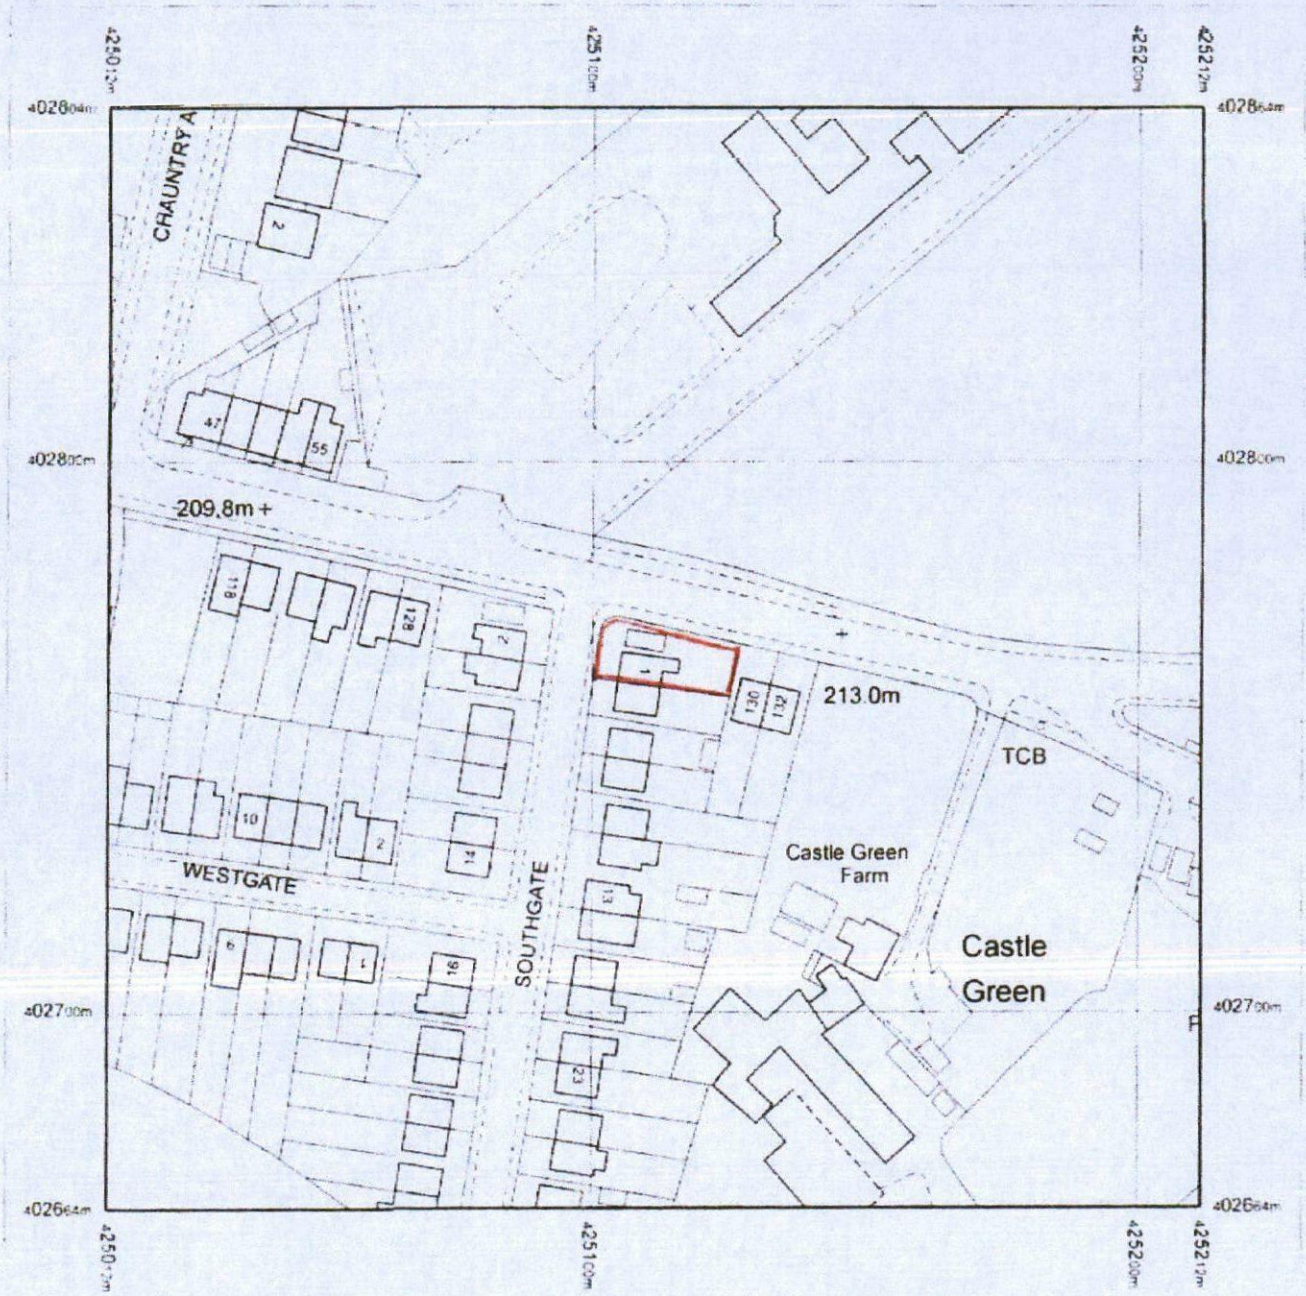

Produced 18 07 2011 from the Ordnance Survey National Geographic Database and incorporating surveyed revision available at this date © Crown Copyright 2011

Reproduction in whole or part is prohibited without the prior permission of Ordnance Survey

Ordnance Survey, the OS Symbol and OS Sitemap are registered trademarks of Ordnance Survey, the national mapping agency of Great Britain

The representation of a road, track or path is no evidence of a right of way

The representation of features as lines is no evidence of a property boundary

Part or all of this OS Sitemap is enlarged from mapping produced at one or more of the following scales 1 1250, 1 2500, 1 10000


Metres
0 20 40

Scale 1 1250


Supplied by **Barnsley MBC**
Serial number 00031800
Centre coordinates 425111 5 402764 5

Further information can be found on the OS Sitemap Information leaflet or the Ordnance Survey web site www ordnancesurvey co uk

Scale = 1:20

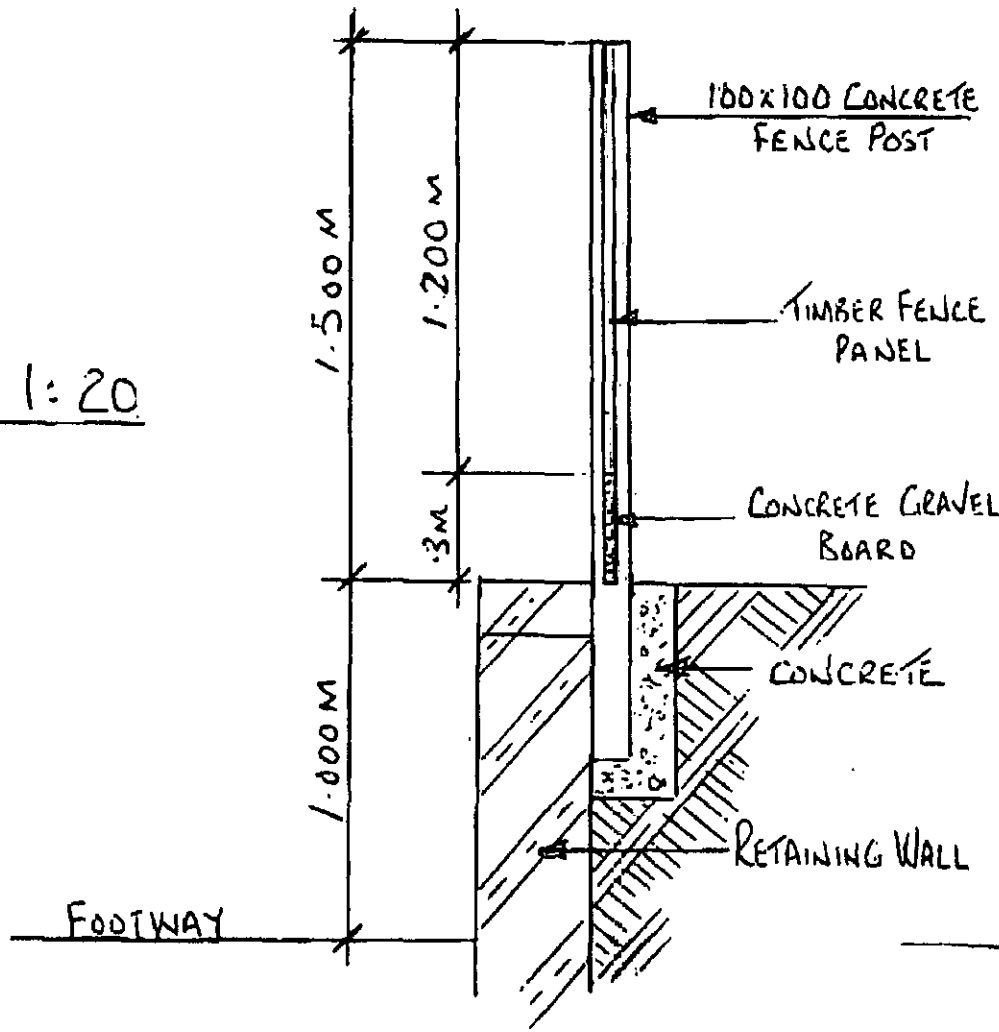


— PROPOSE SECTION THRO —

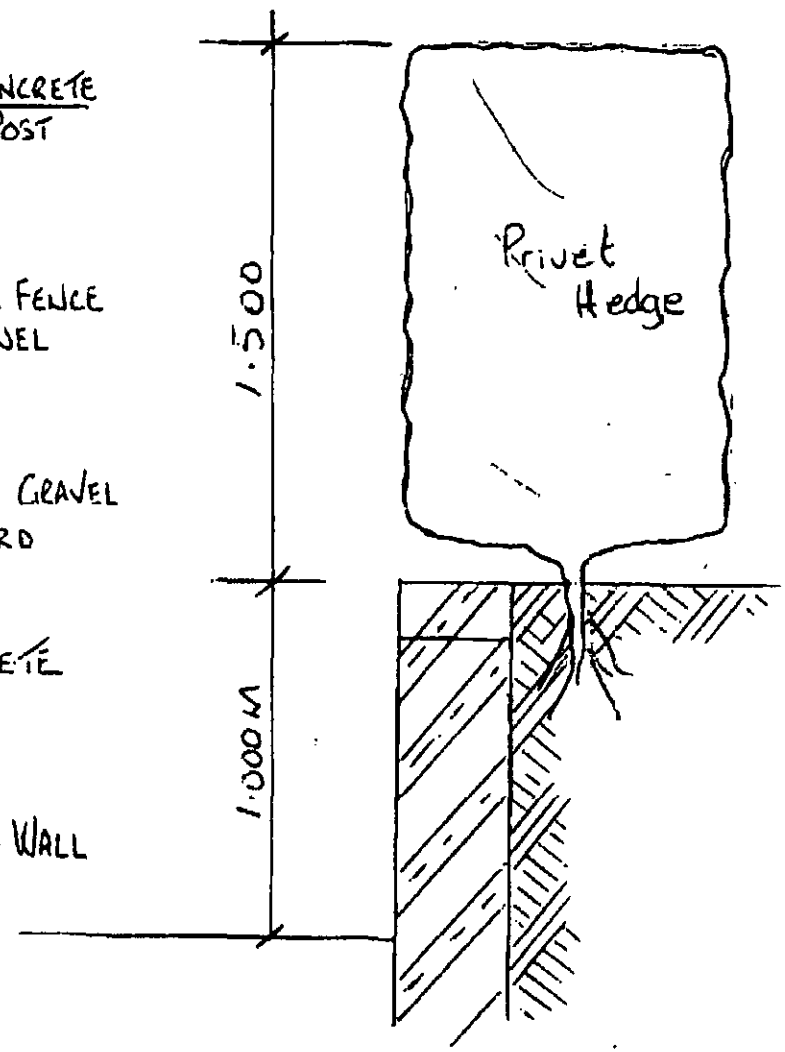



— EXISTING SECTION THRO —

— PROPOSED ELEVATION —

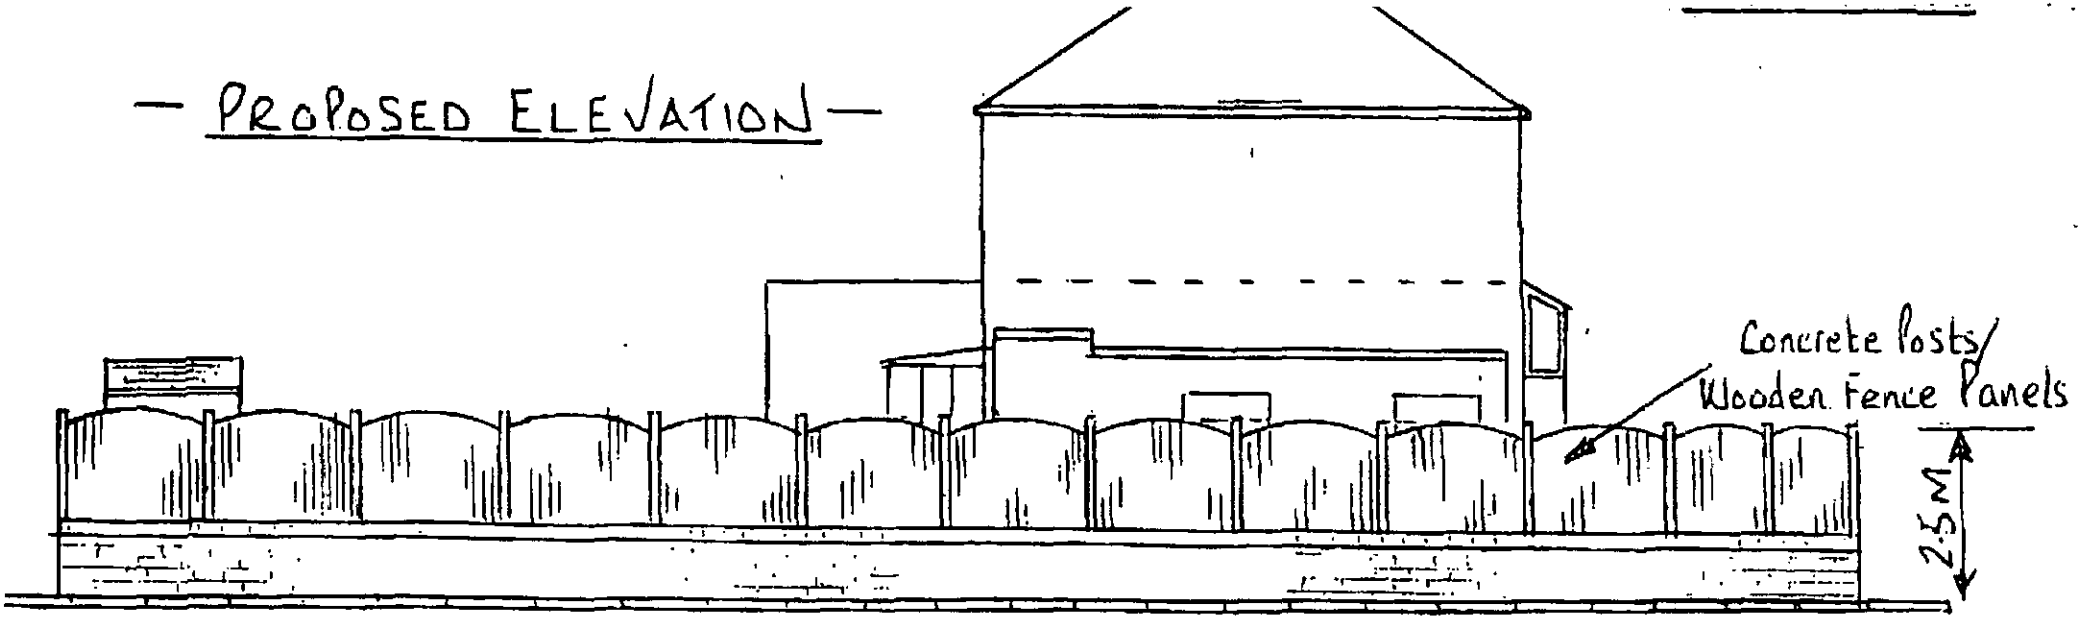


— EXISTING ELEVATION —

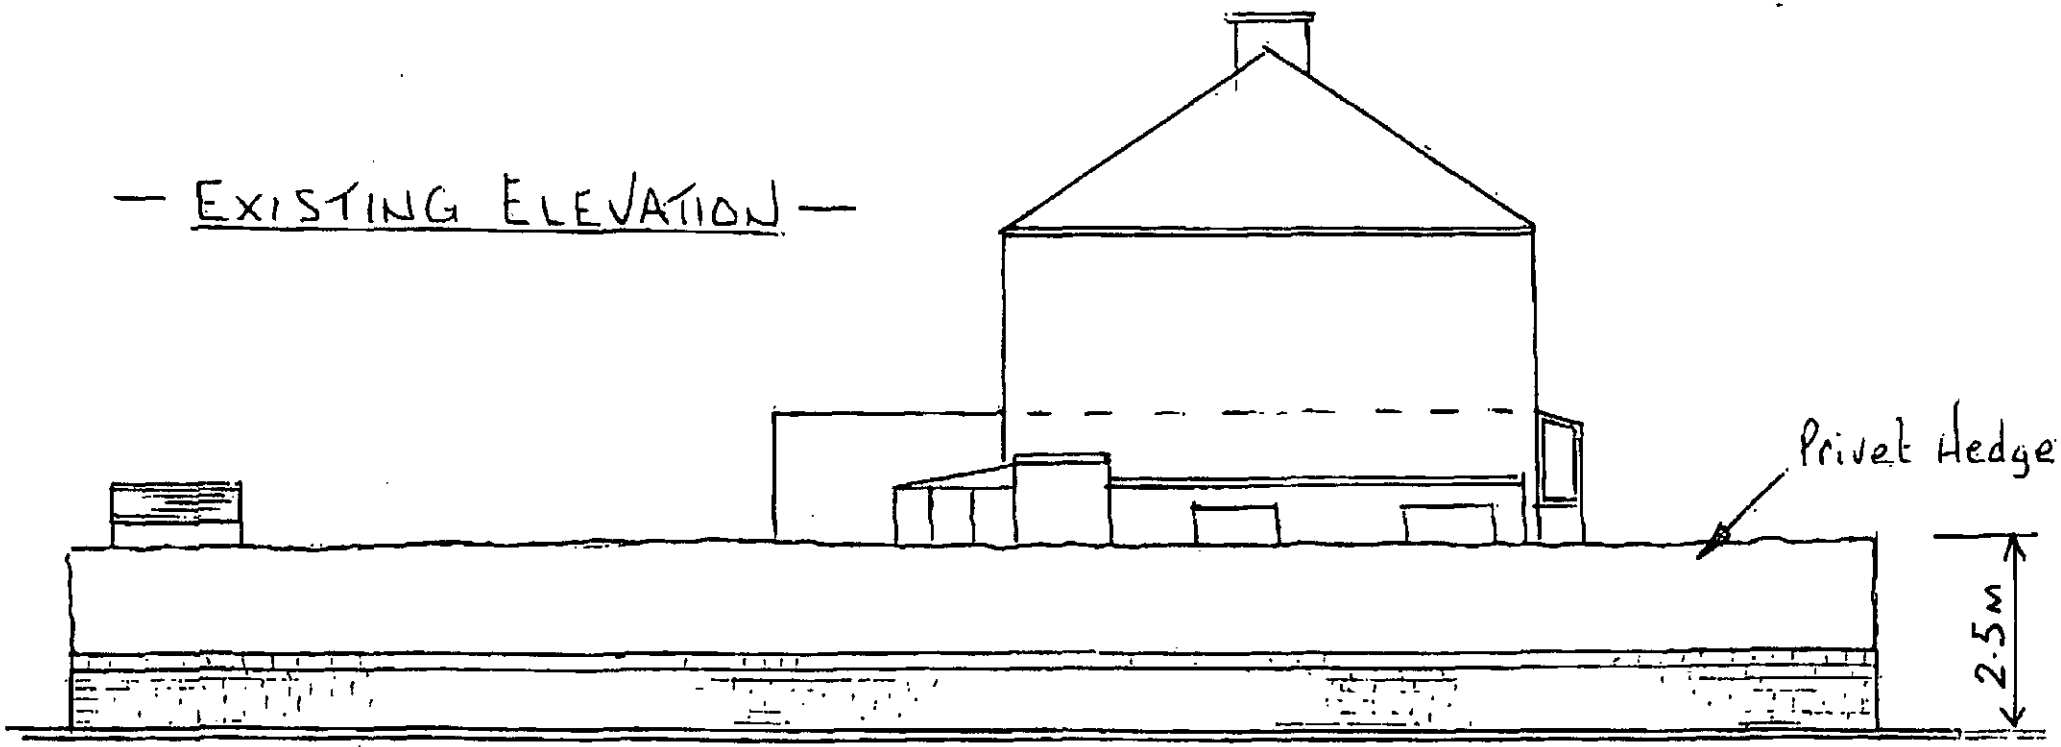

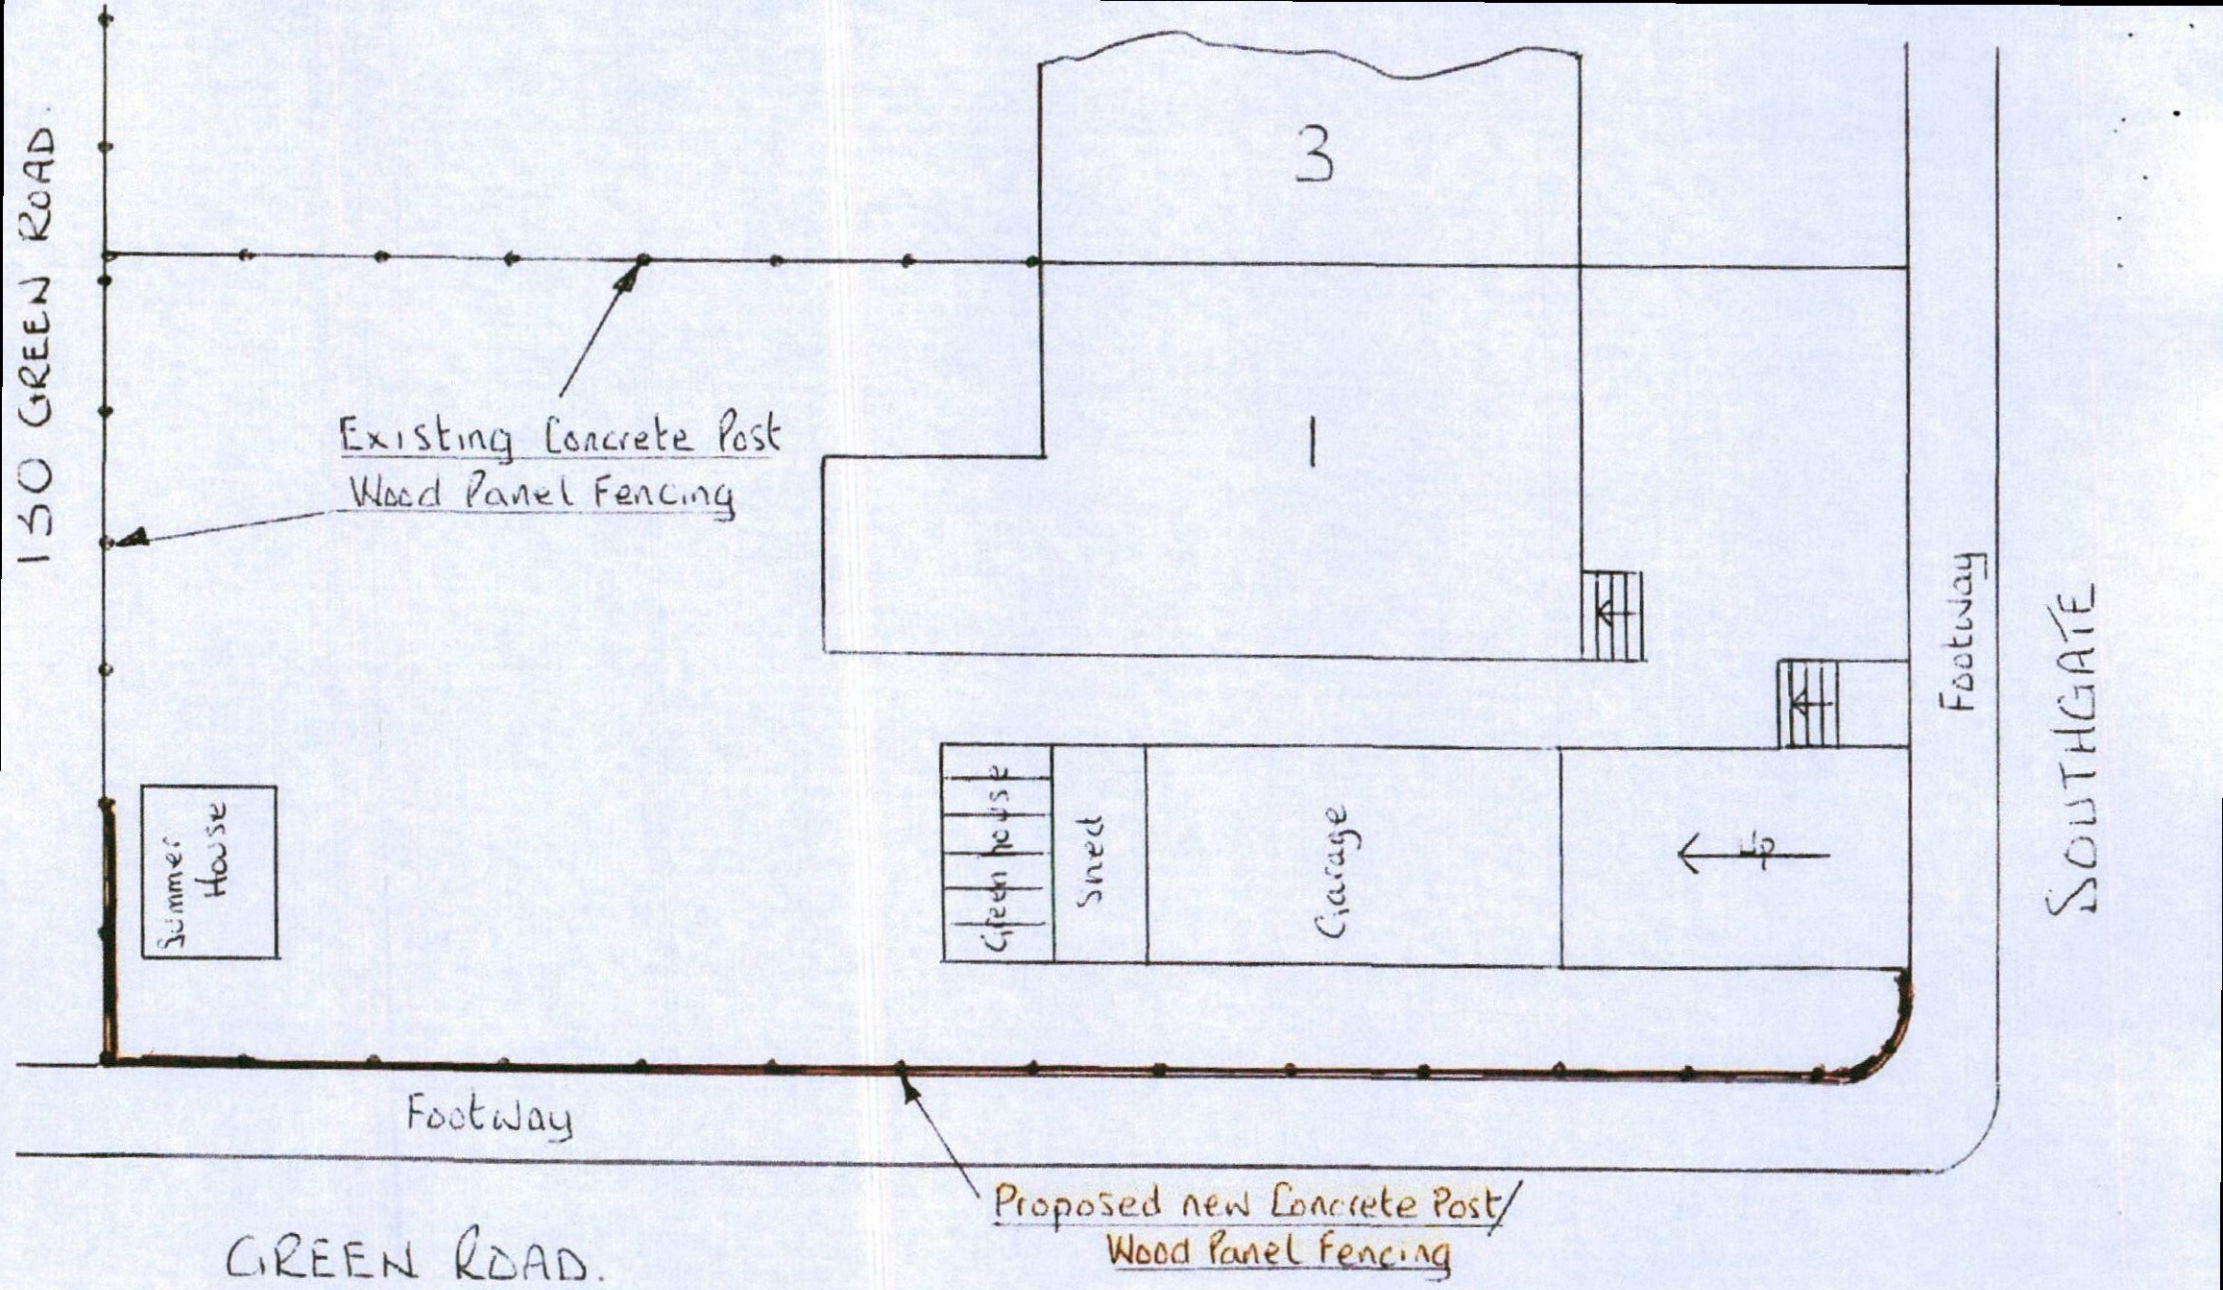

Scale = 1:100

- PROPOSED SITE LAYOUT -

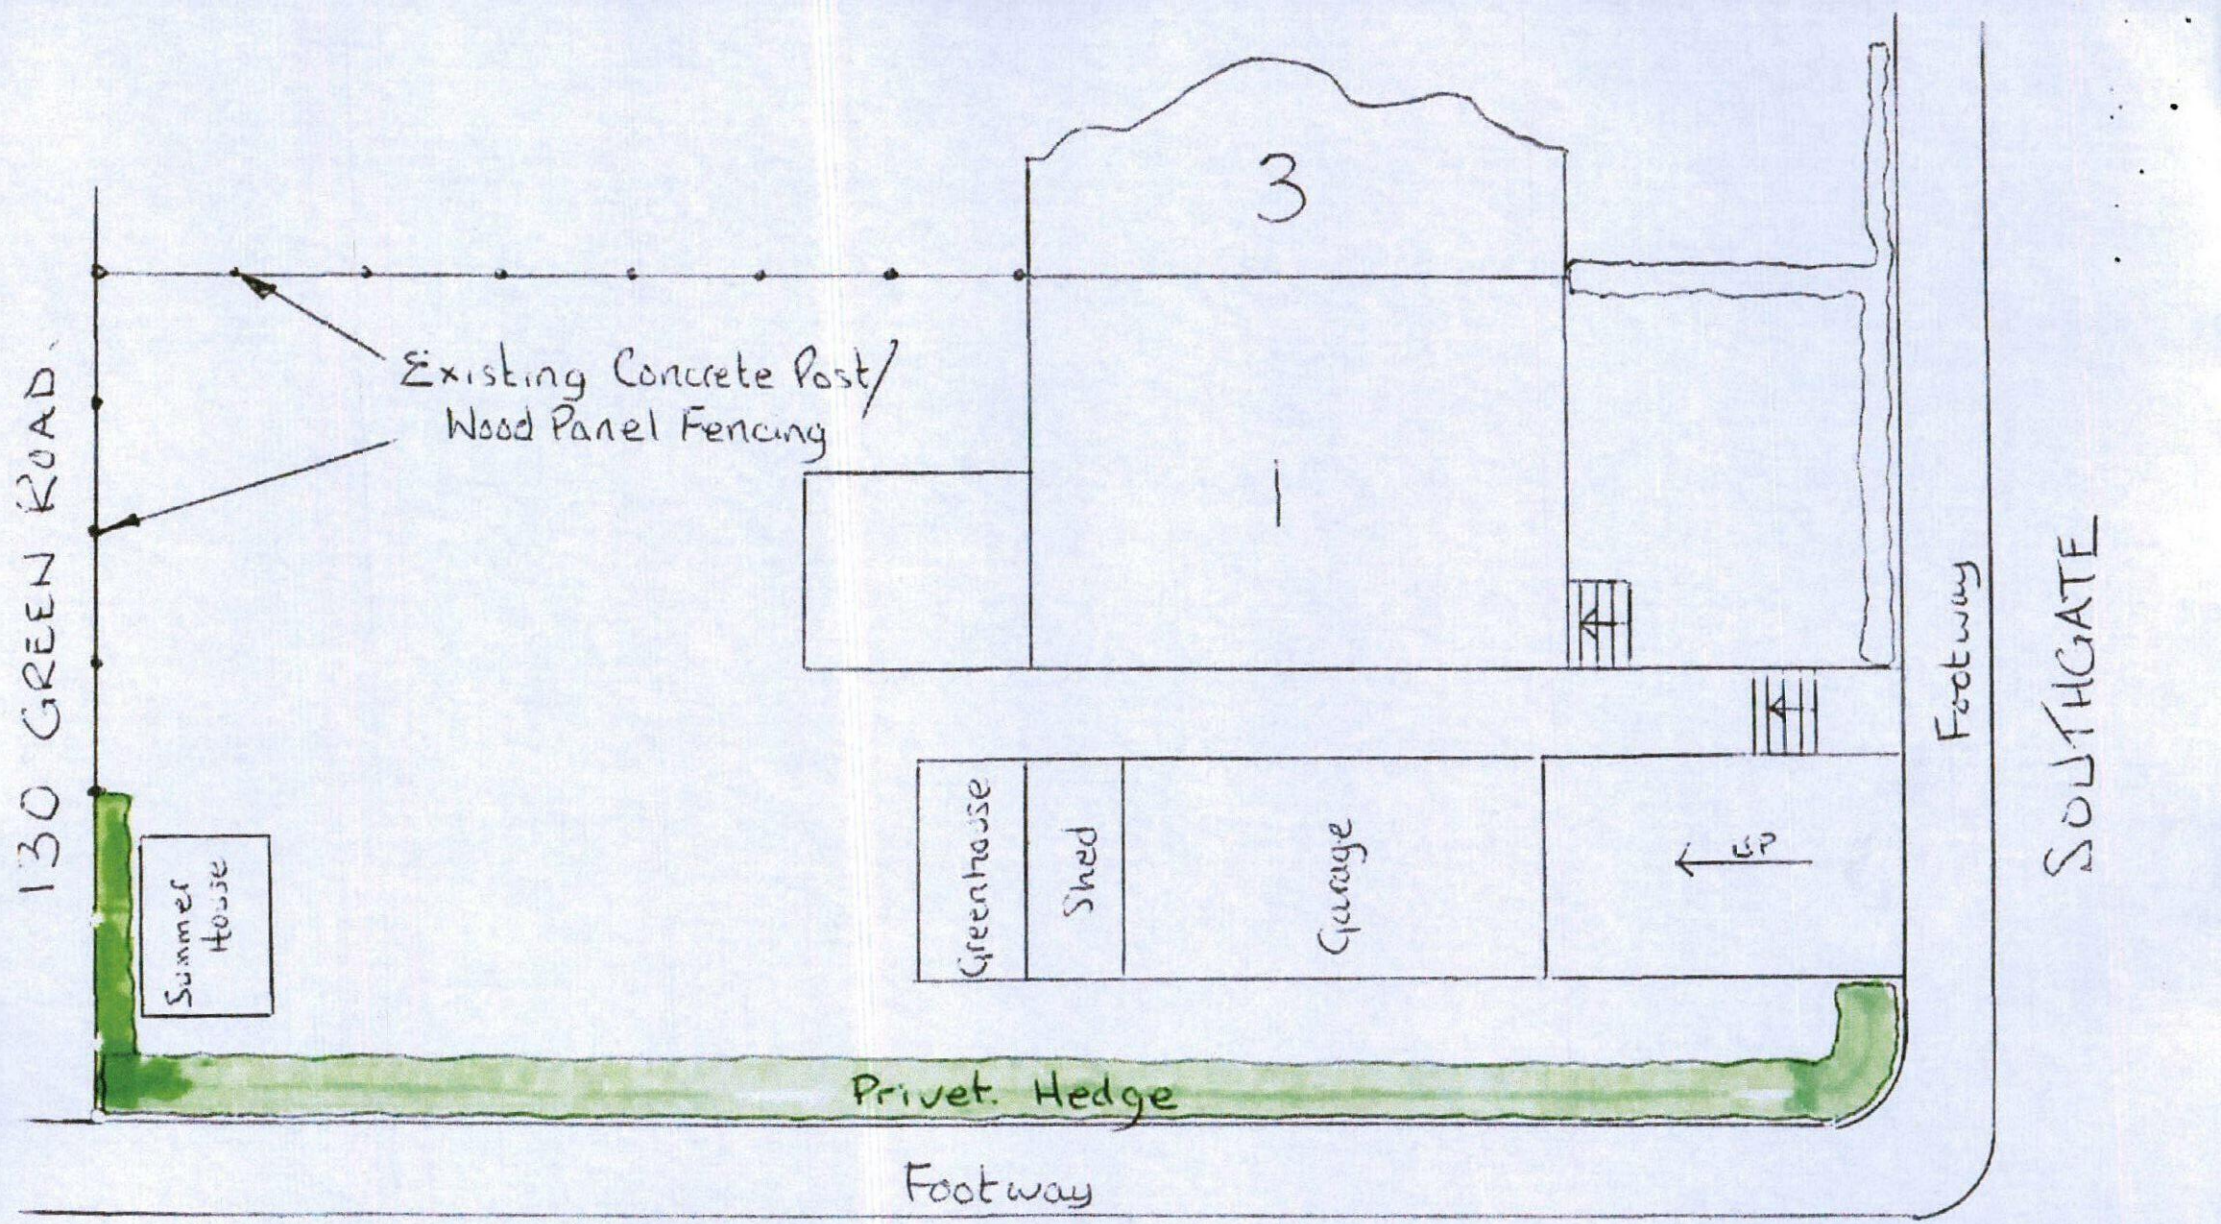

GREEN ROAD

Scale = 1:100

- EXISTING SITE LAYOUT -