




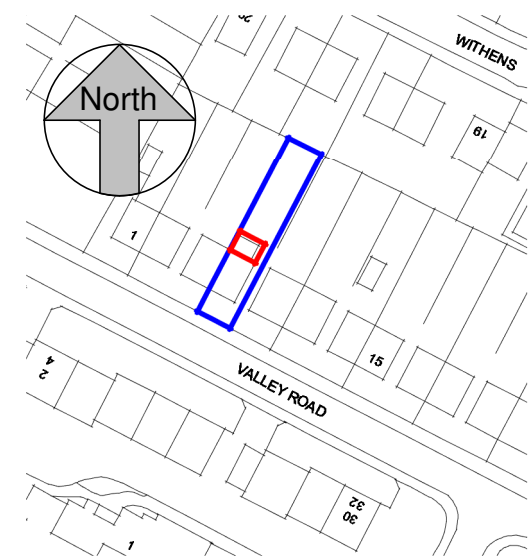


1 **Location Plan**
1:1250

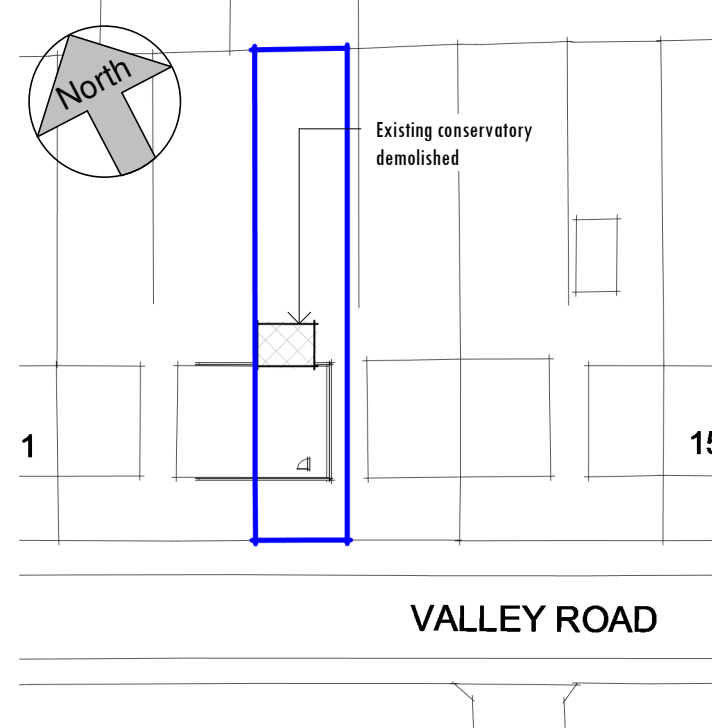

2 **Existing Block Plan**
1:500

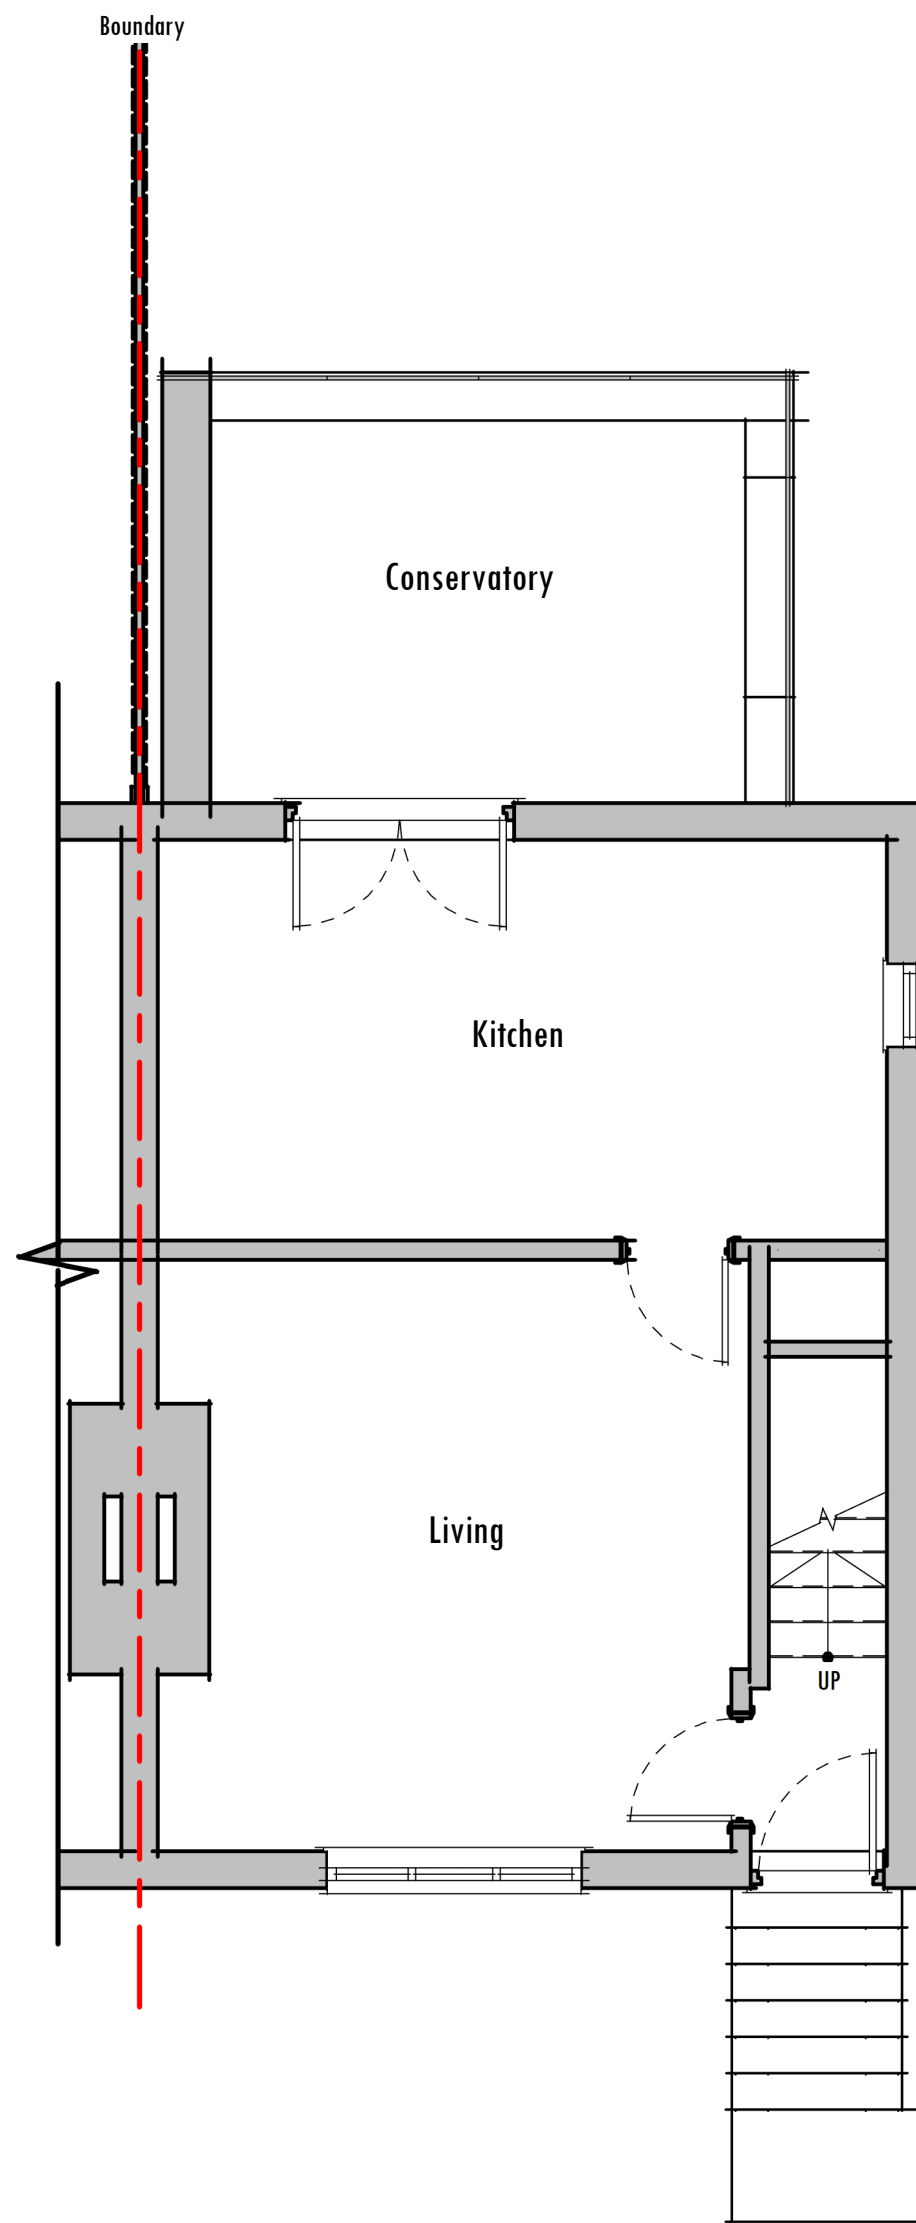


3 **Ground Floor**
1:50

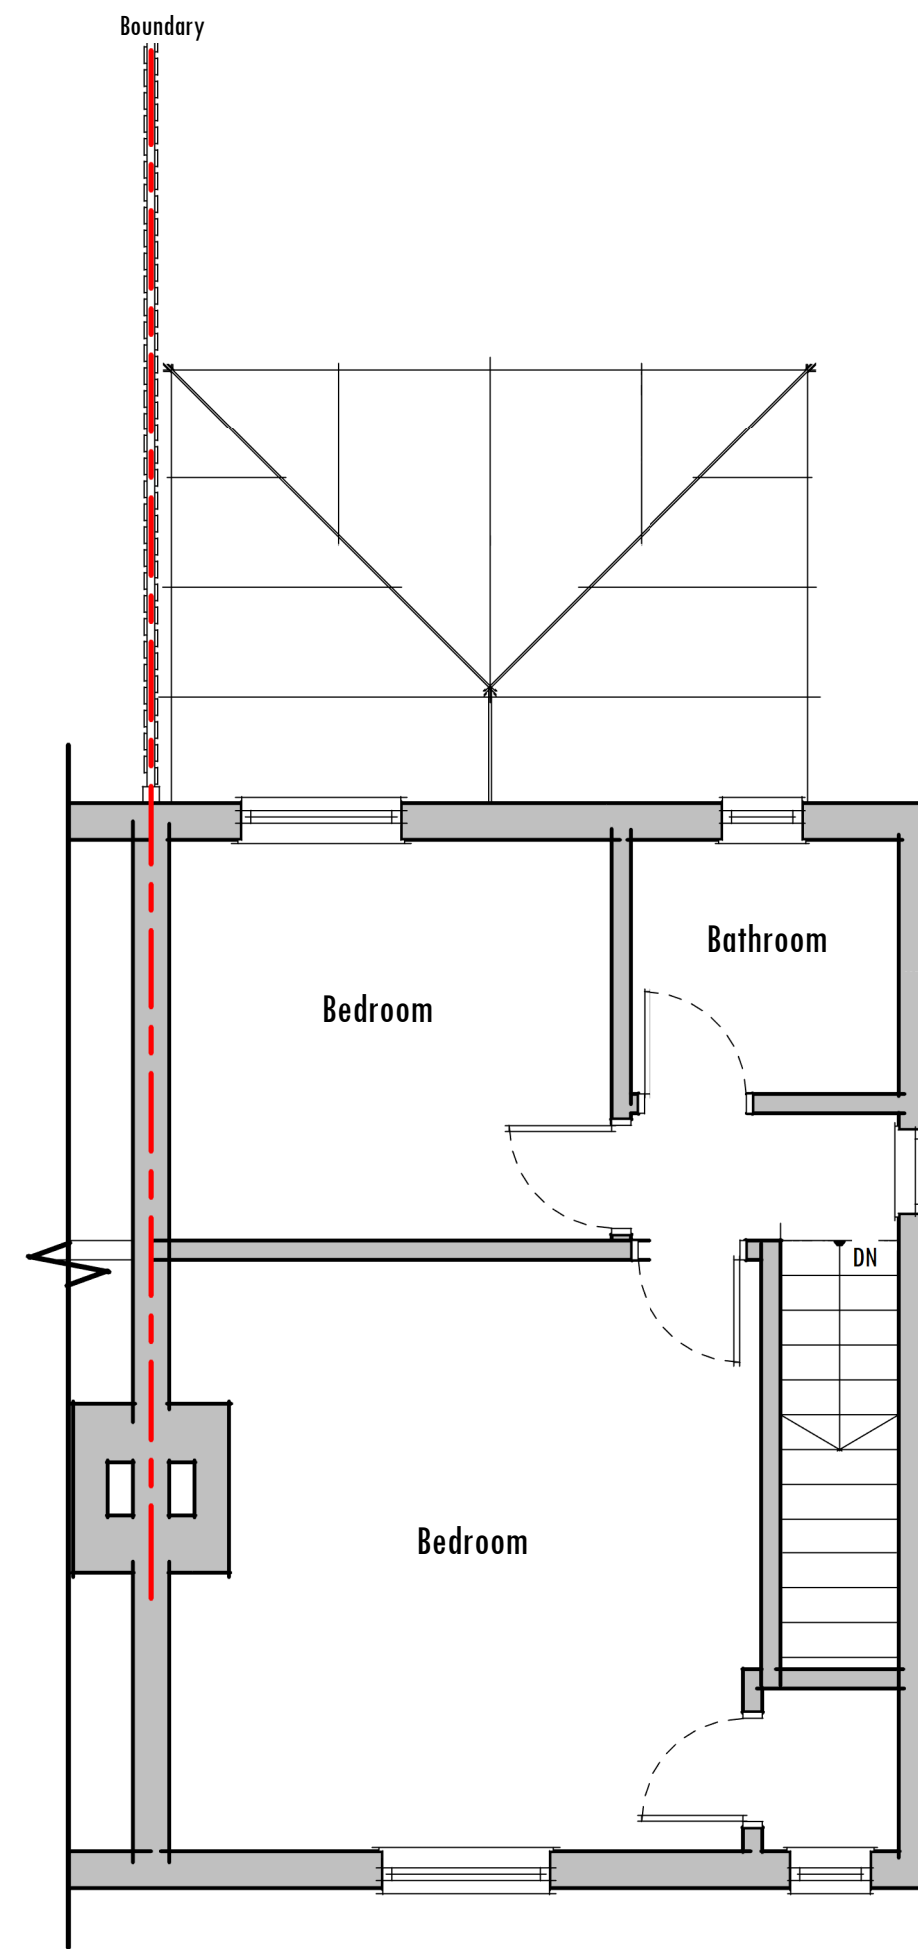


4 **First Floor**
1:50

Materials Key


Ref	Material
1	Masonry Colour: Red
2	Double Glazed Doors, Windows Colour: White
3	uPVC Gutter, Fascia & Fall Pipes Colour: Black, Fascia: White
4	Plain Clay Roof Tiles Colour: Red
5	Stone Cills & Lintels Colour: Black

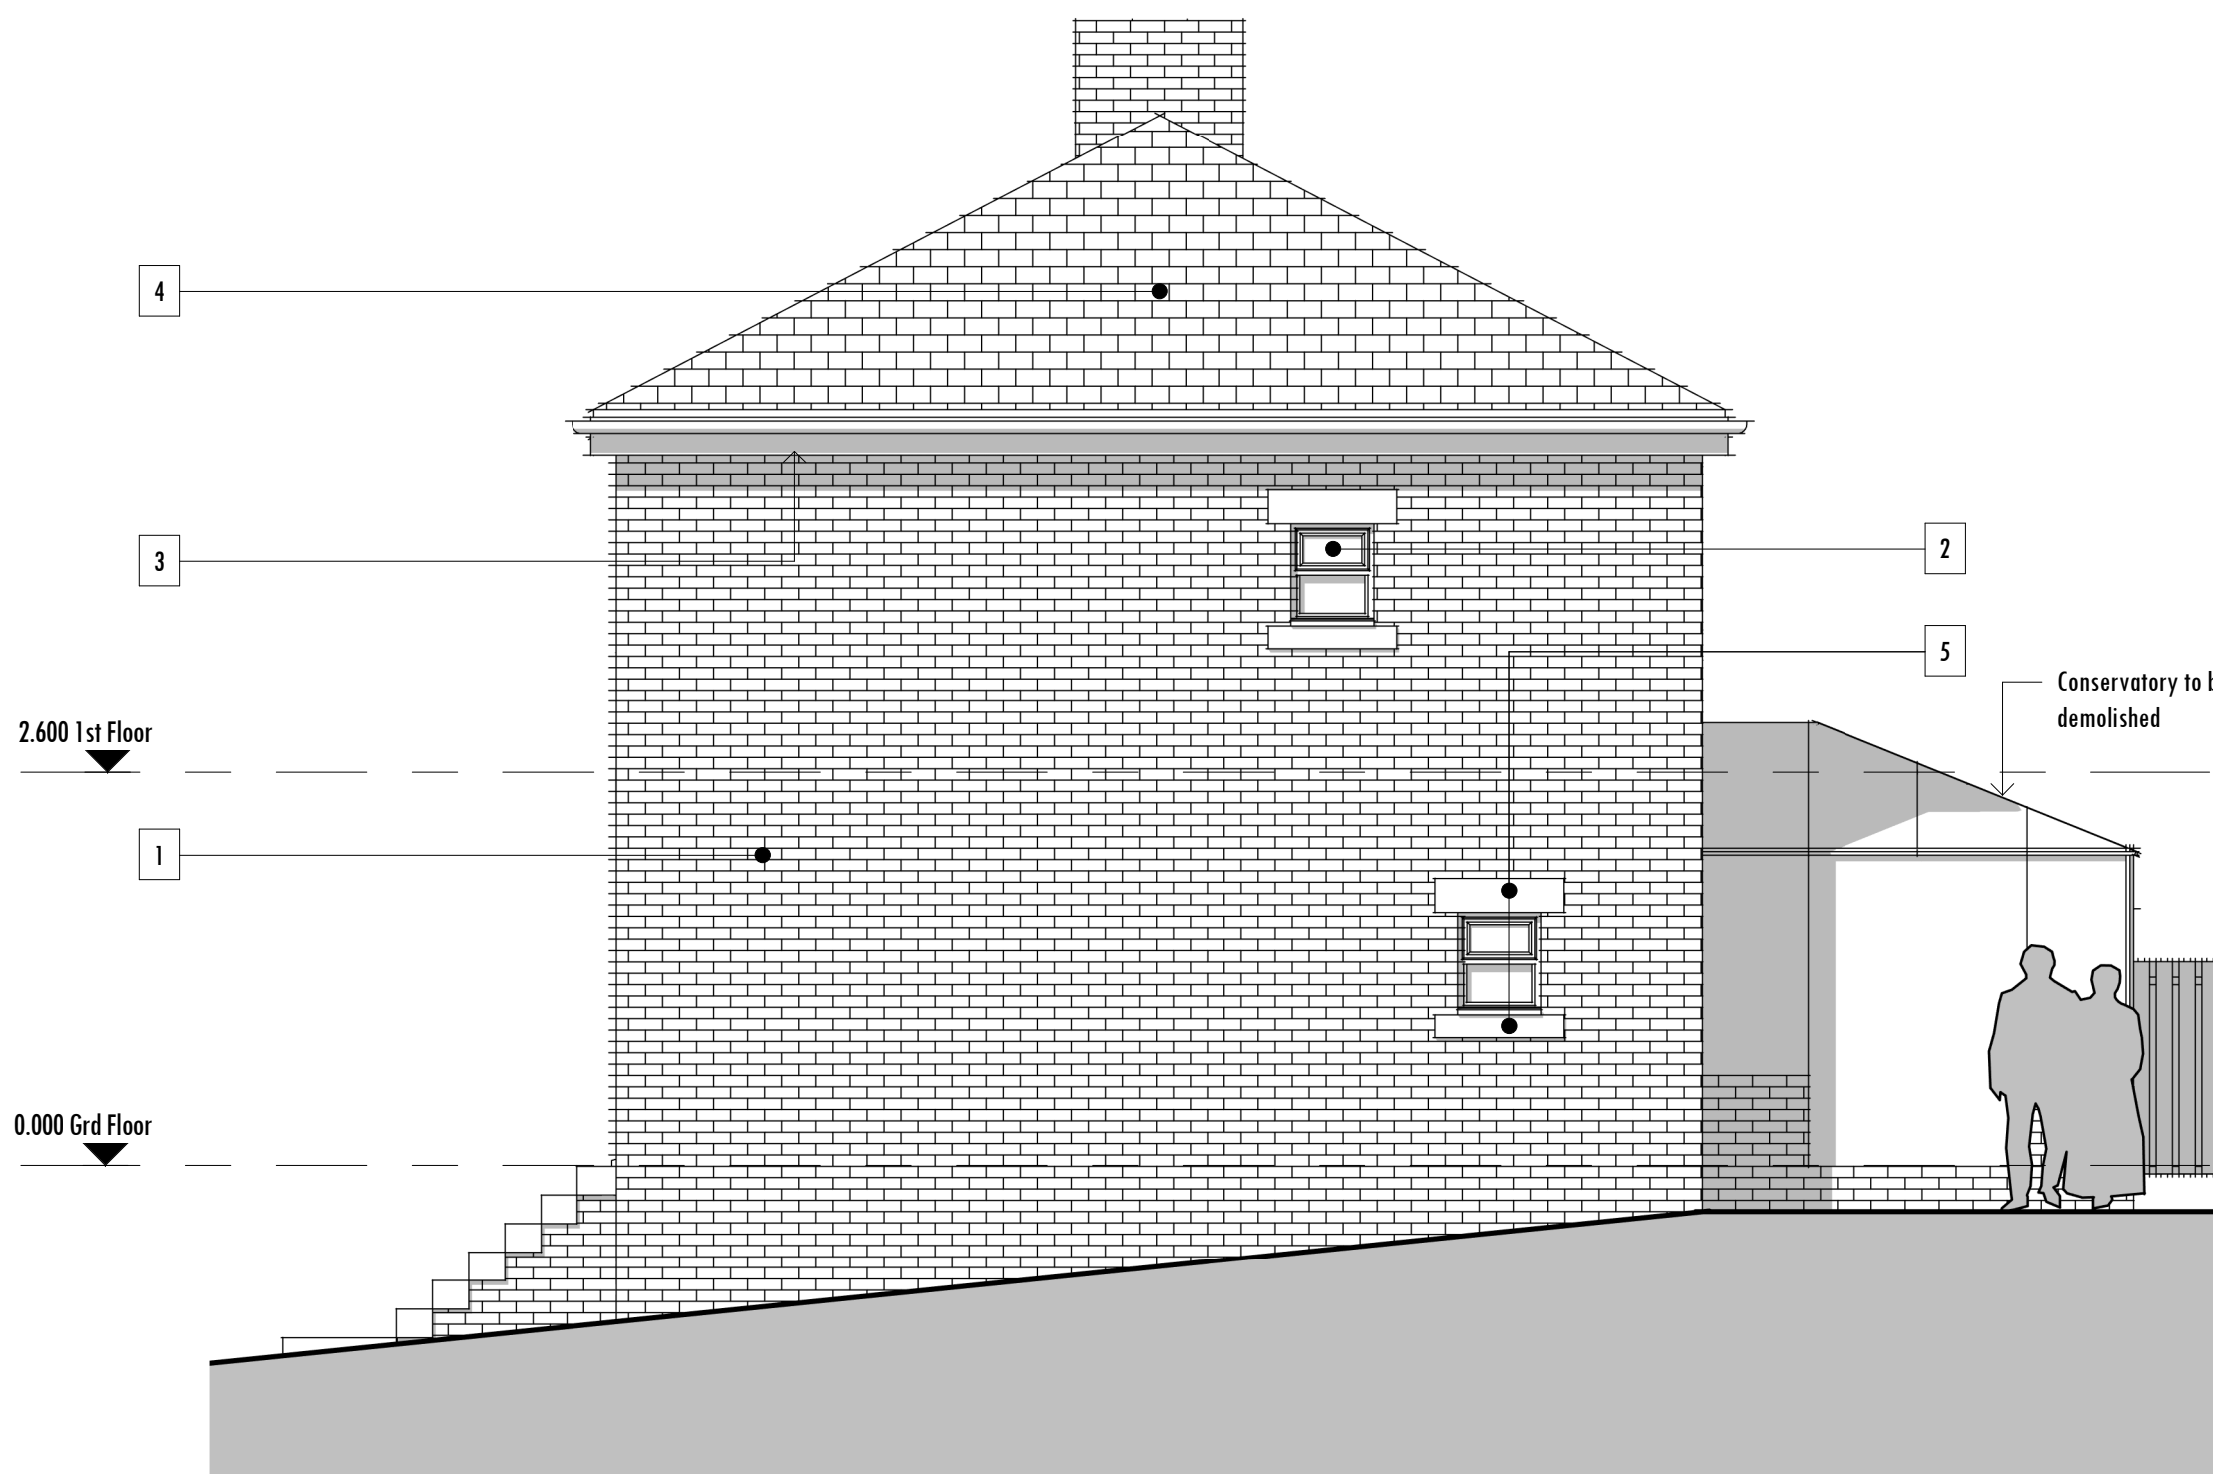

5 **Side Elevation**
1:50

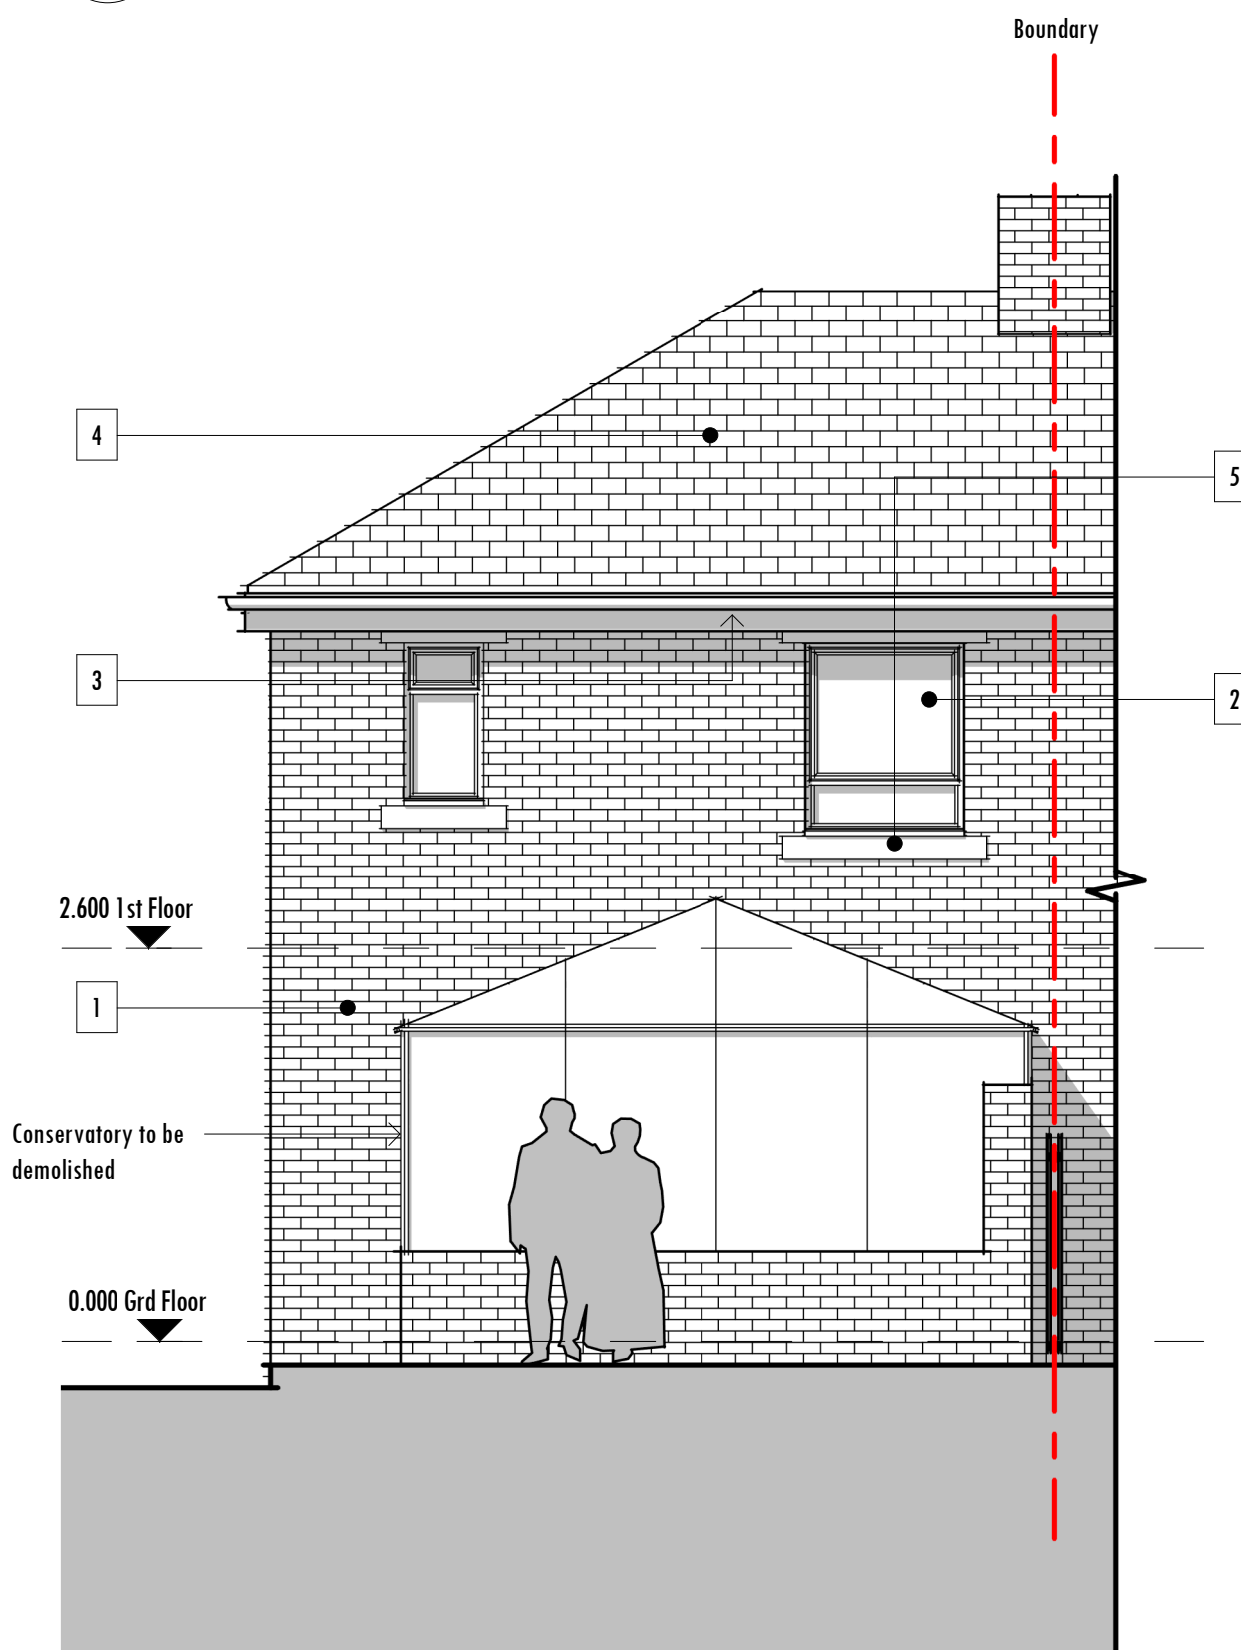

6 **Rear Elevation**
1:50

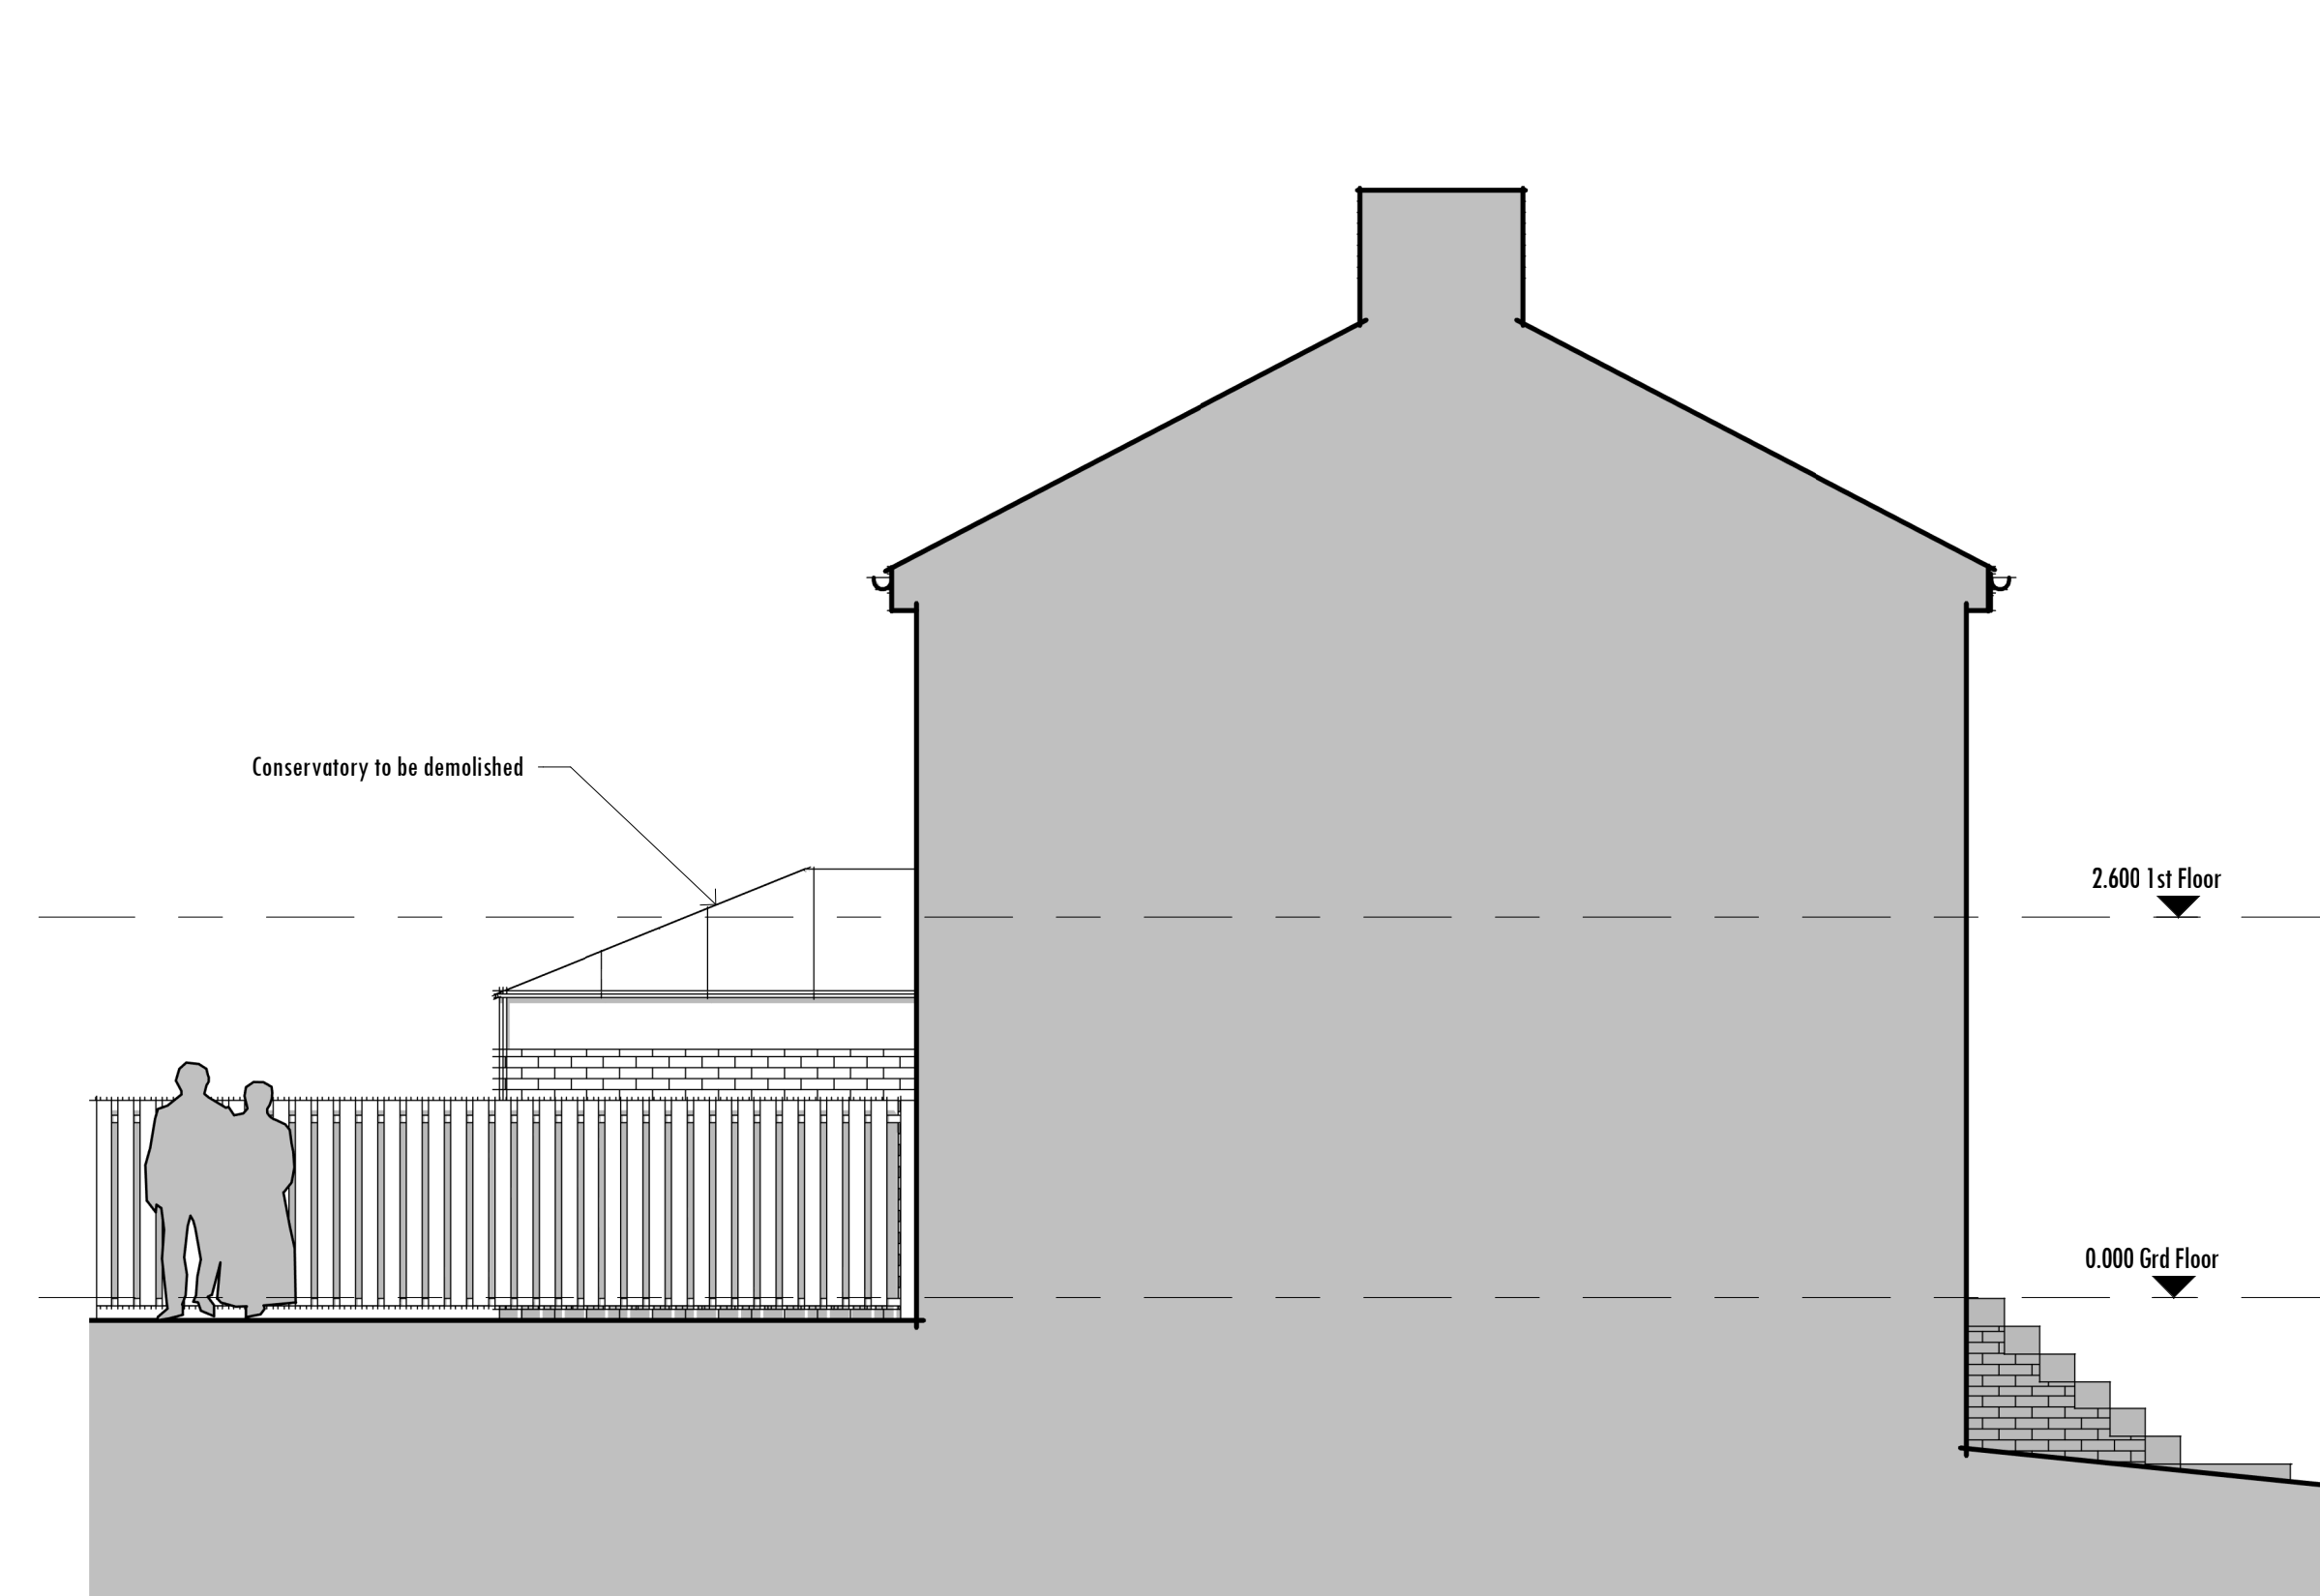

7 **Side Elevation**
1:50