




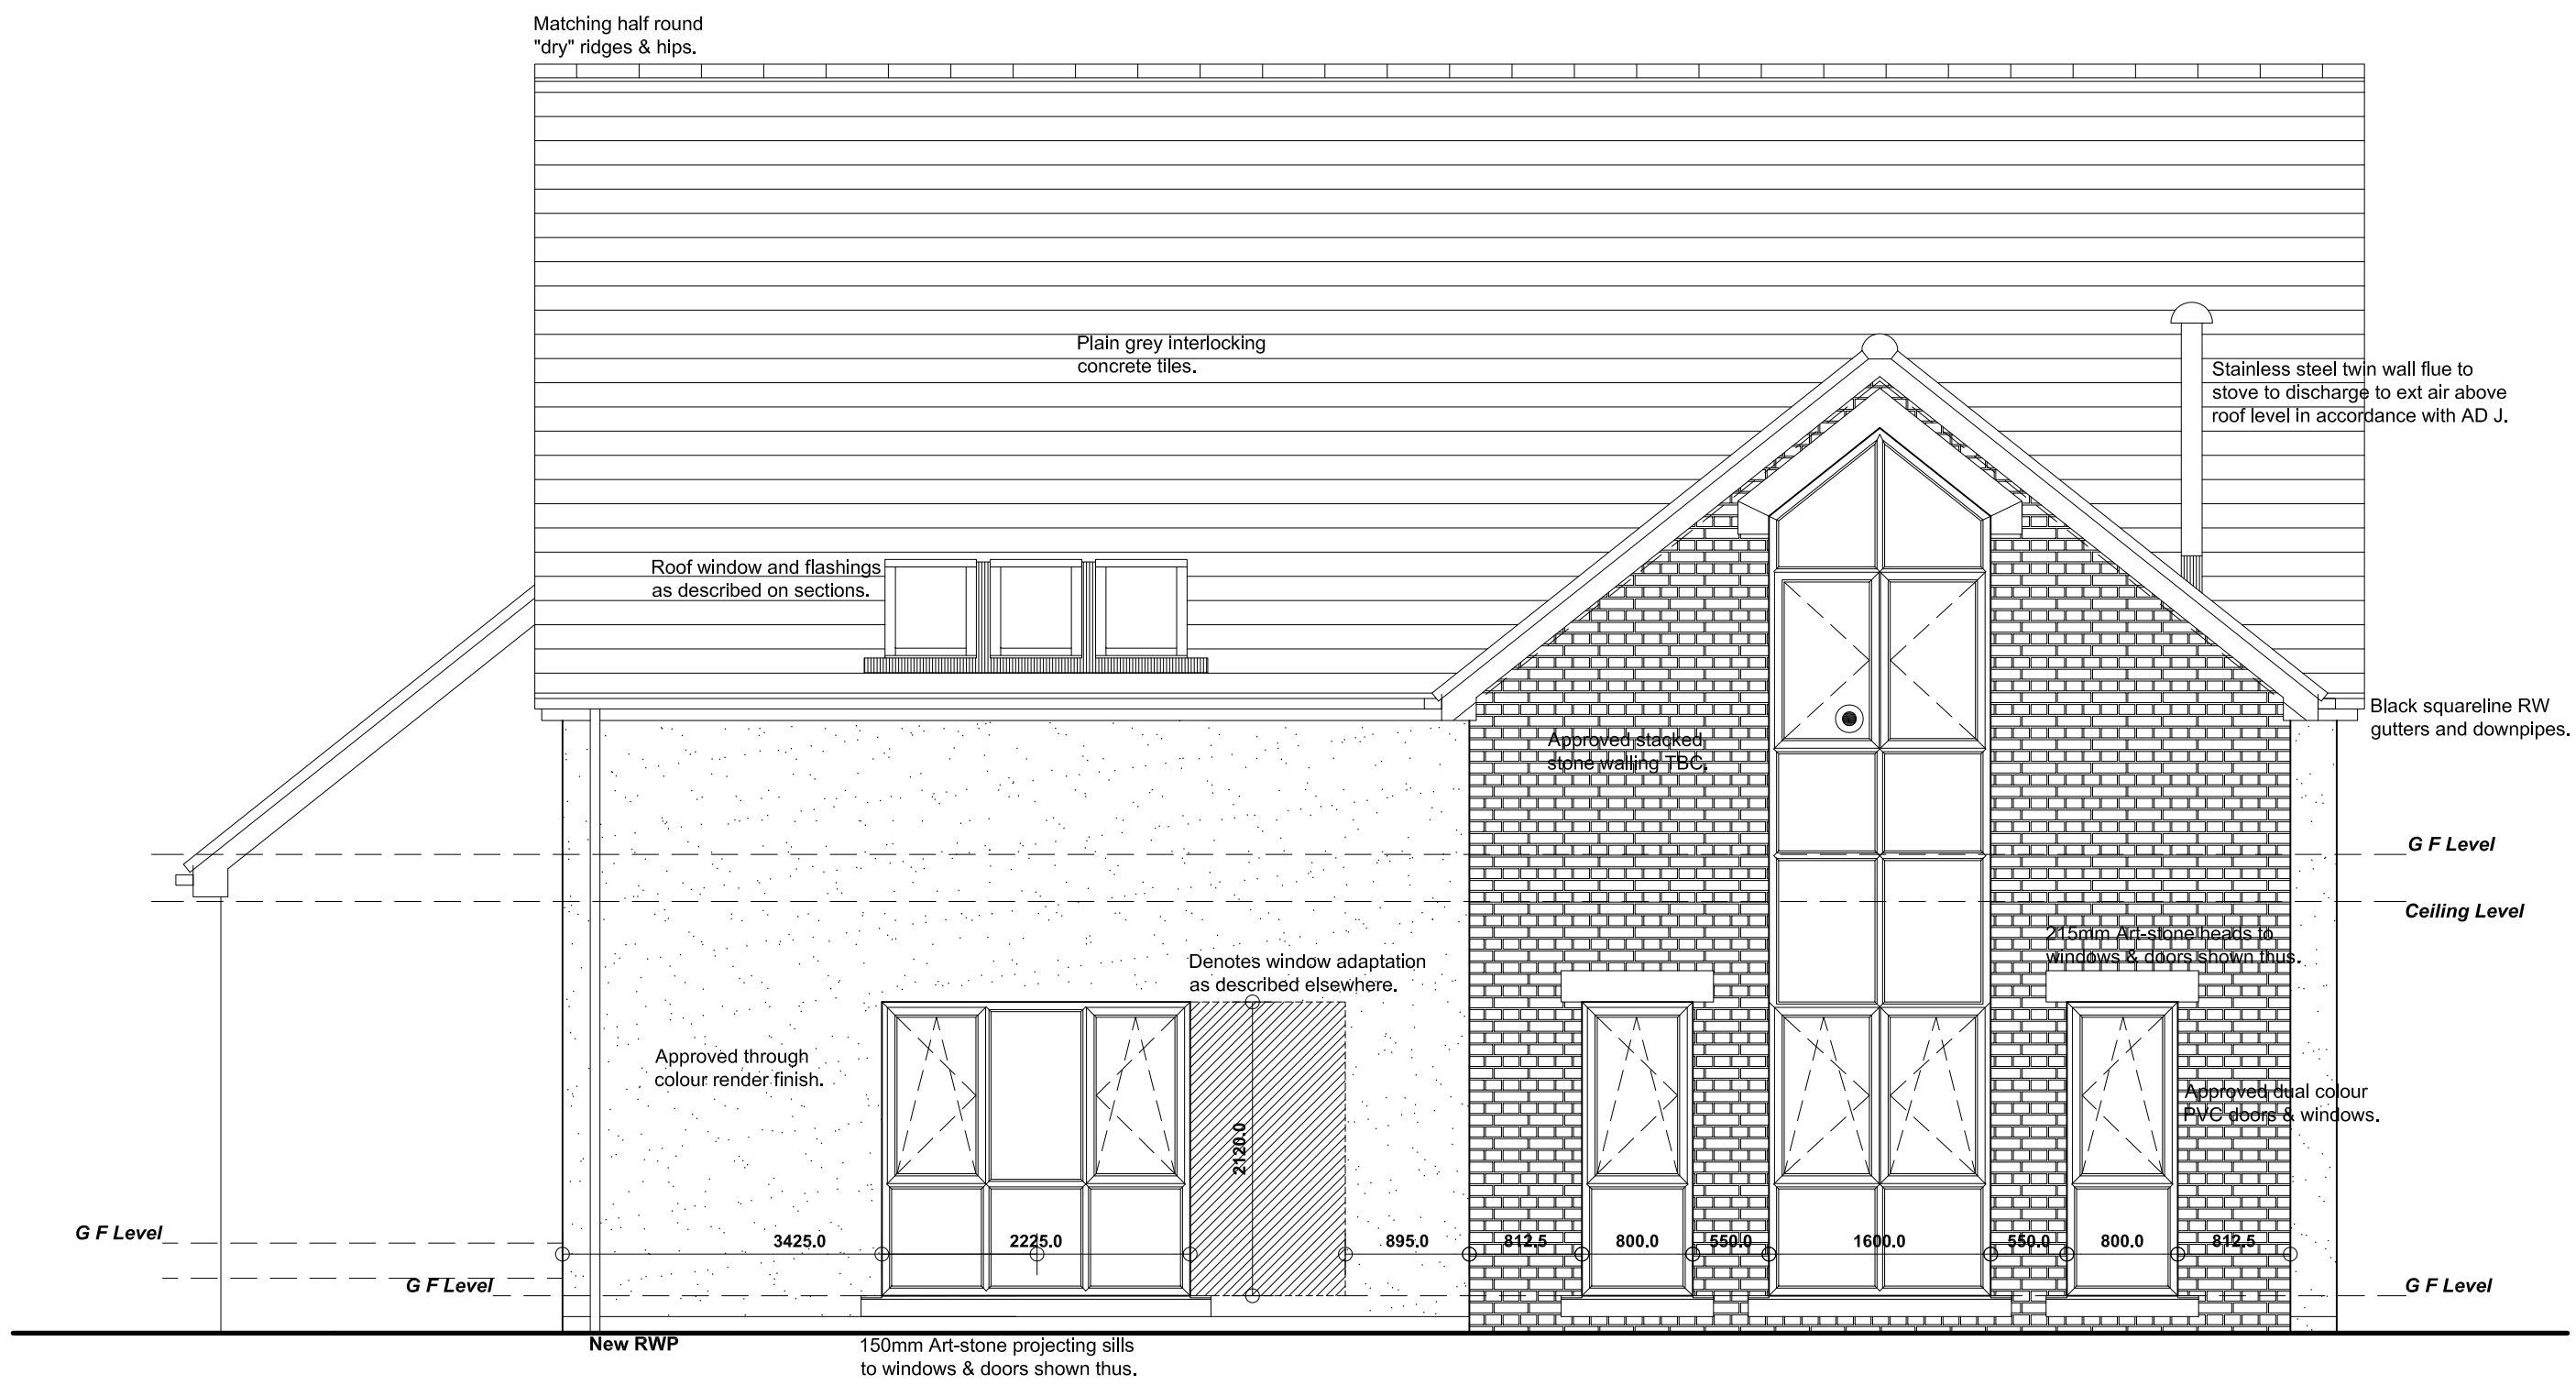


FRONT (SW) ELEVATION

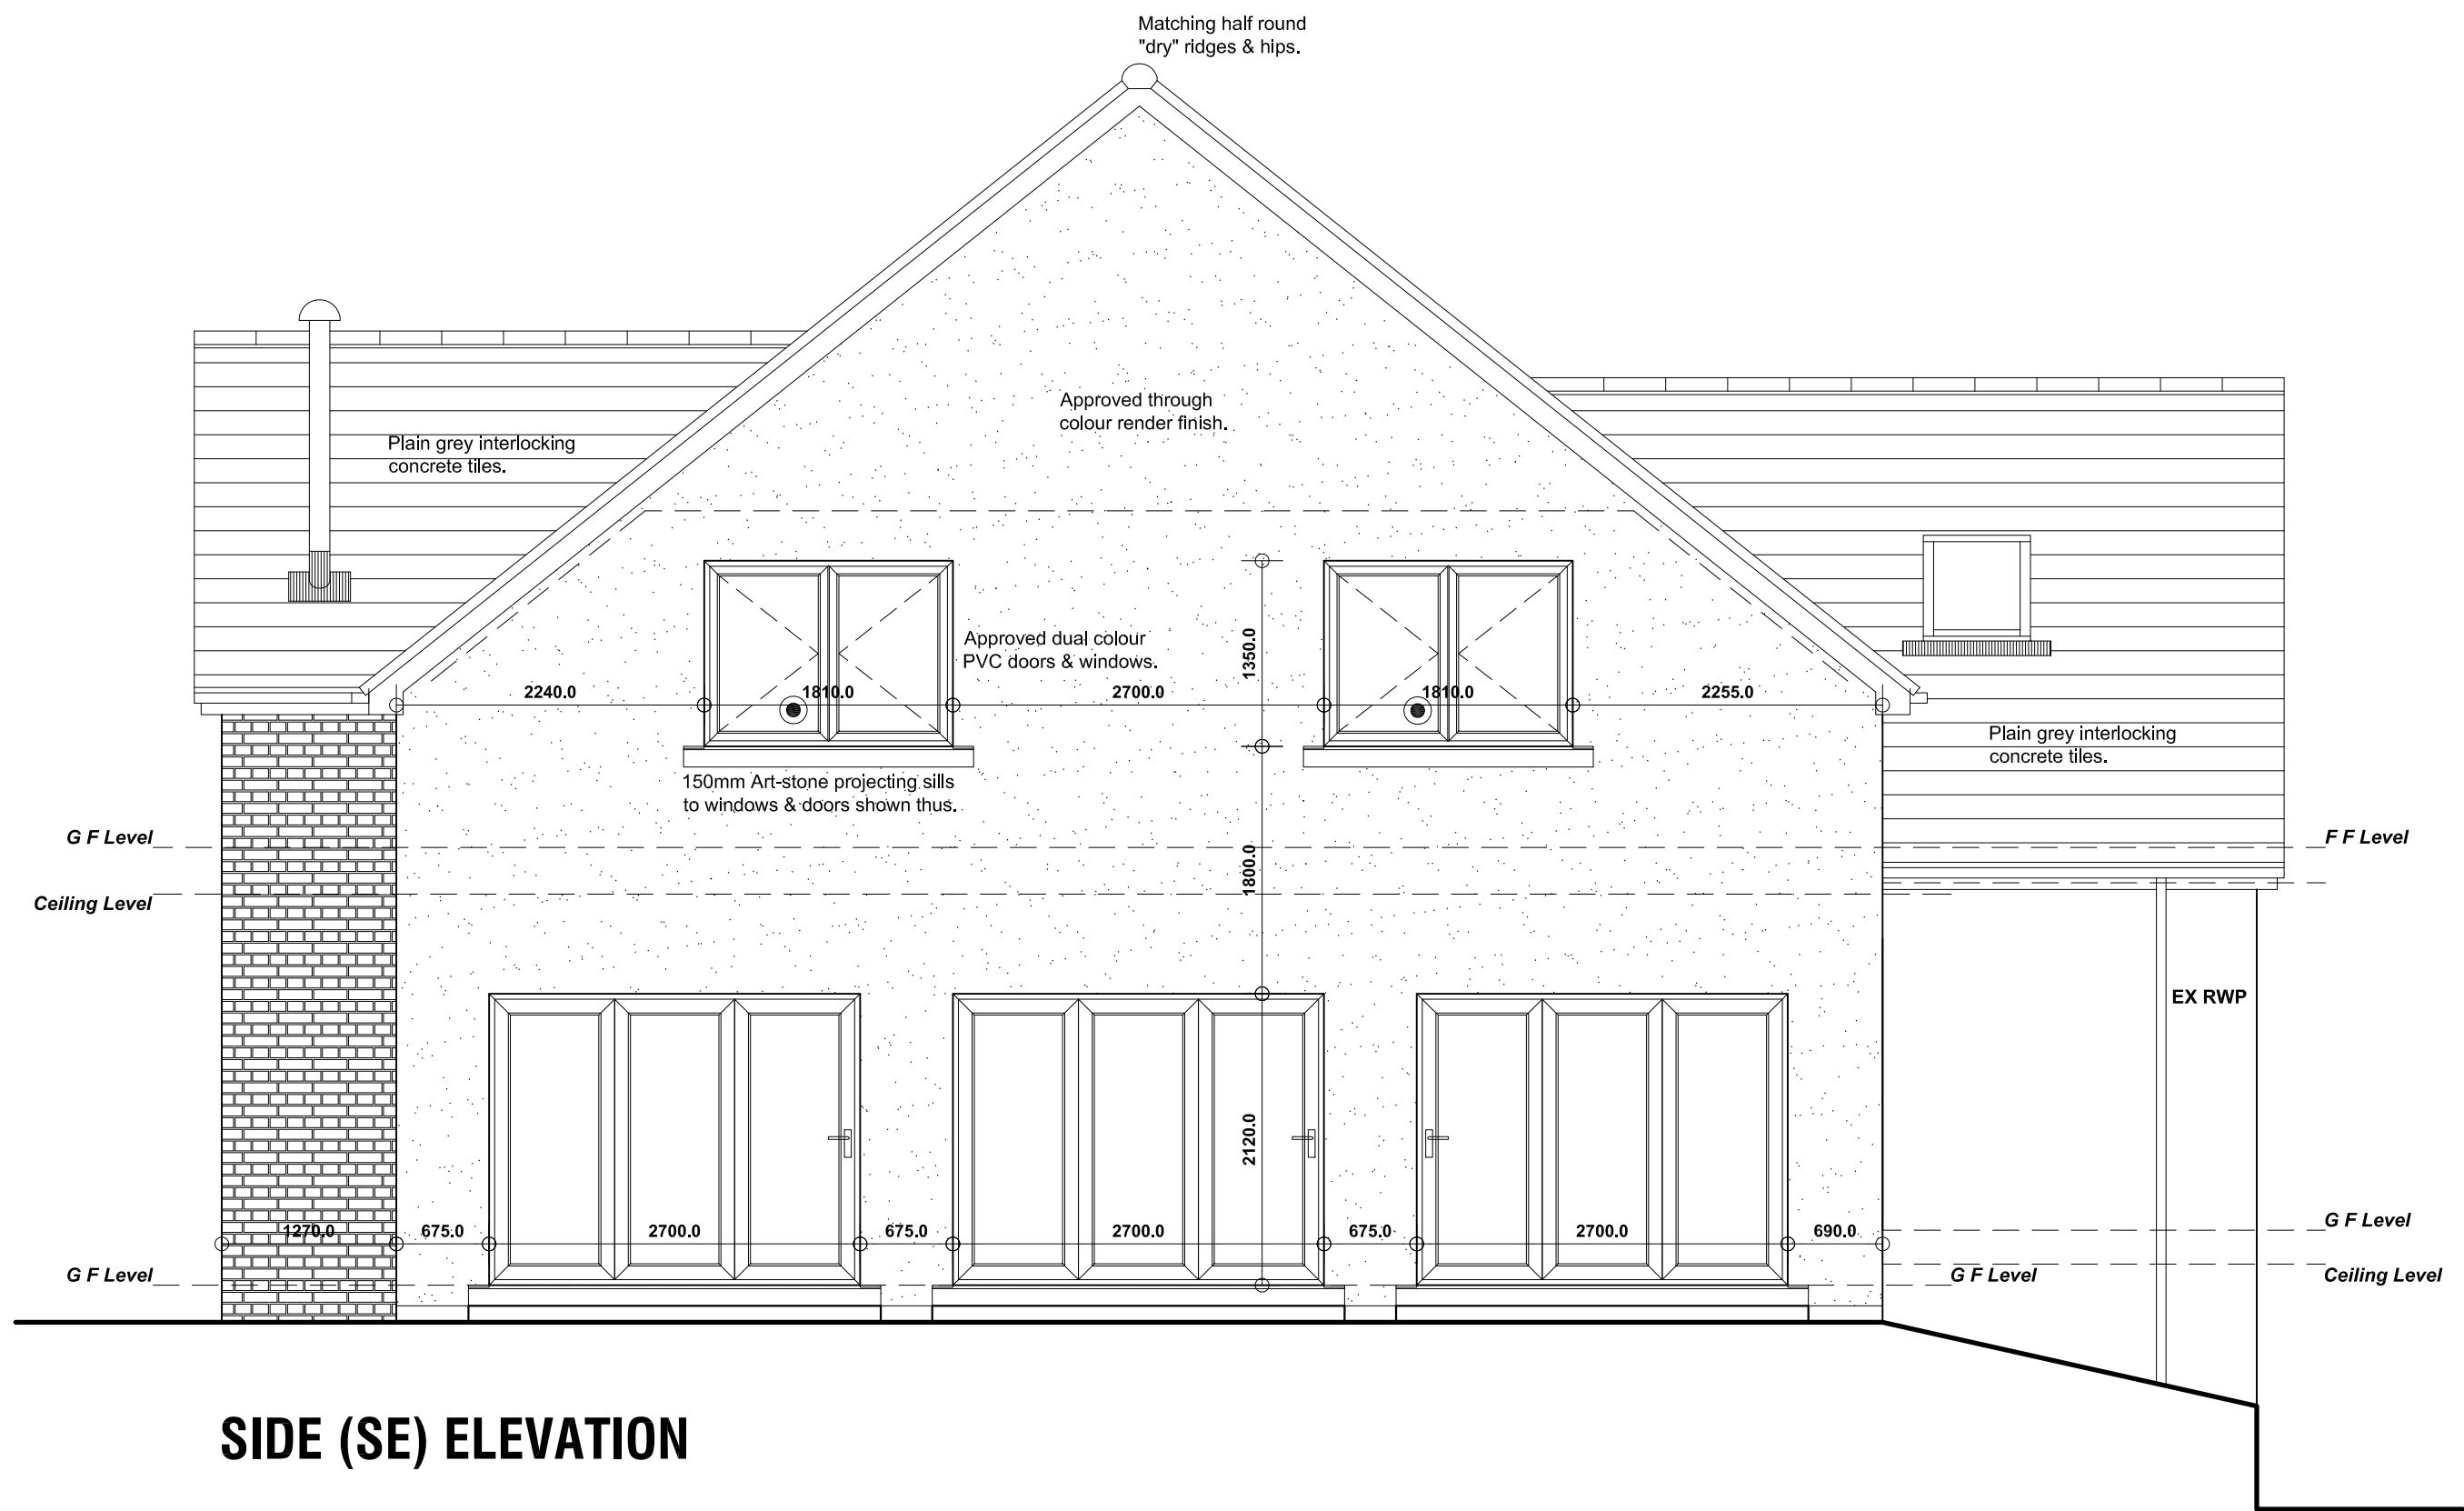

SIDE (SE) ELEVATION

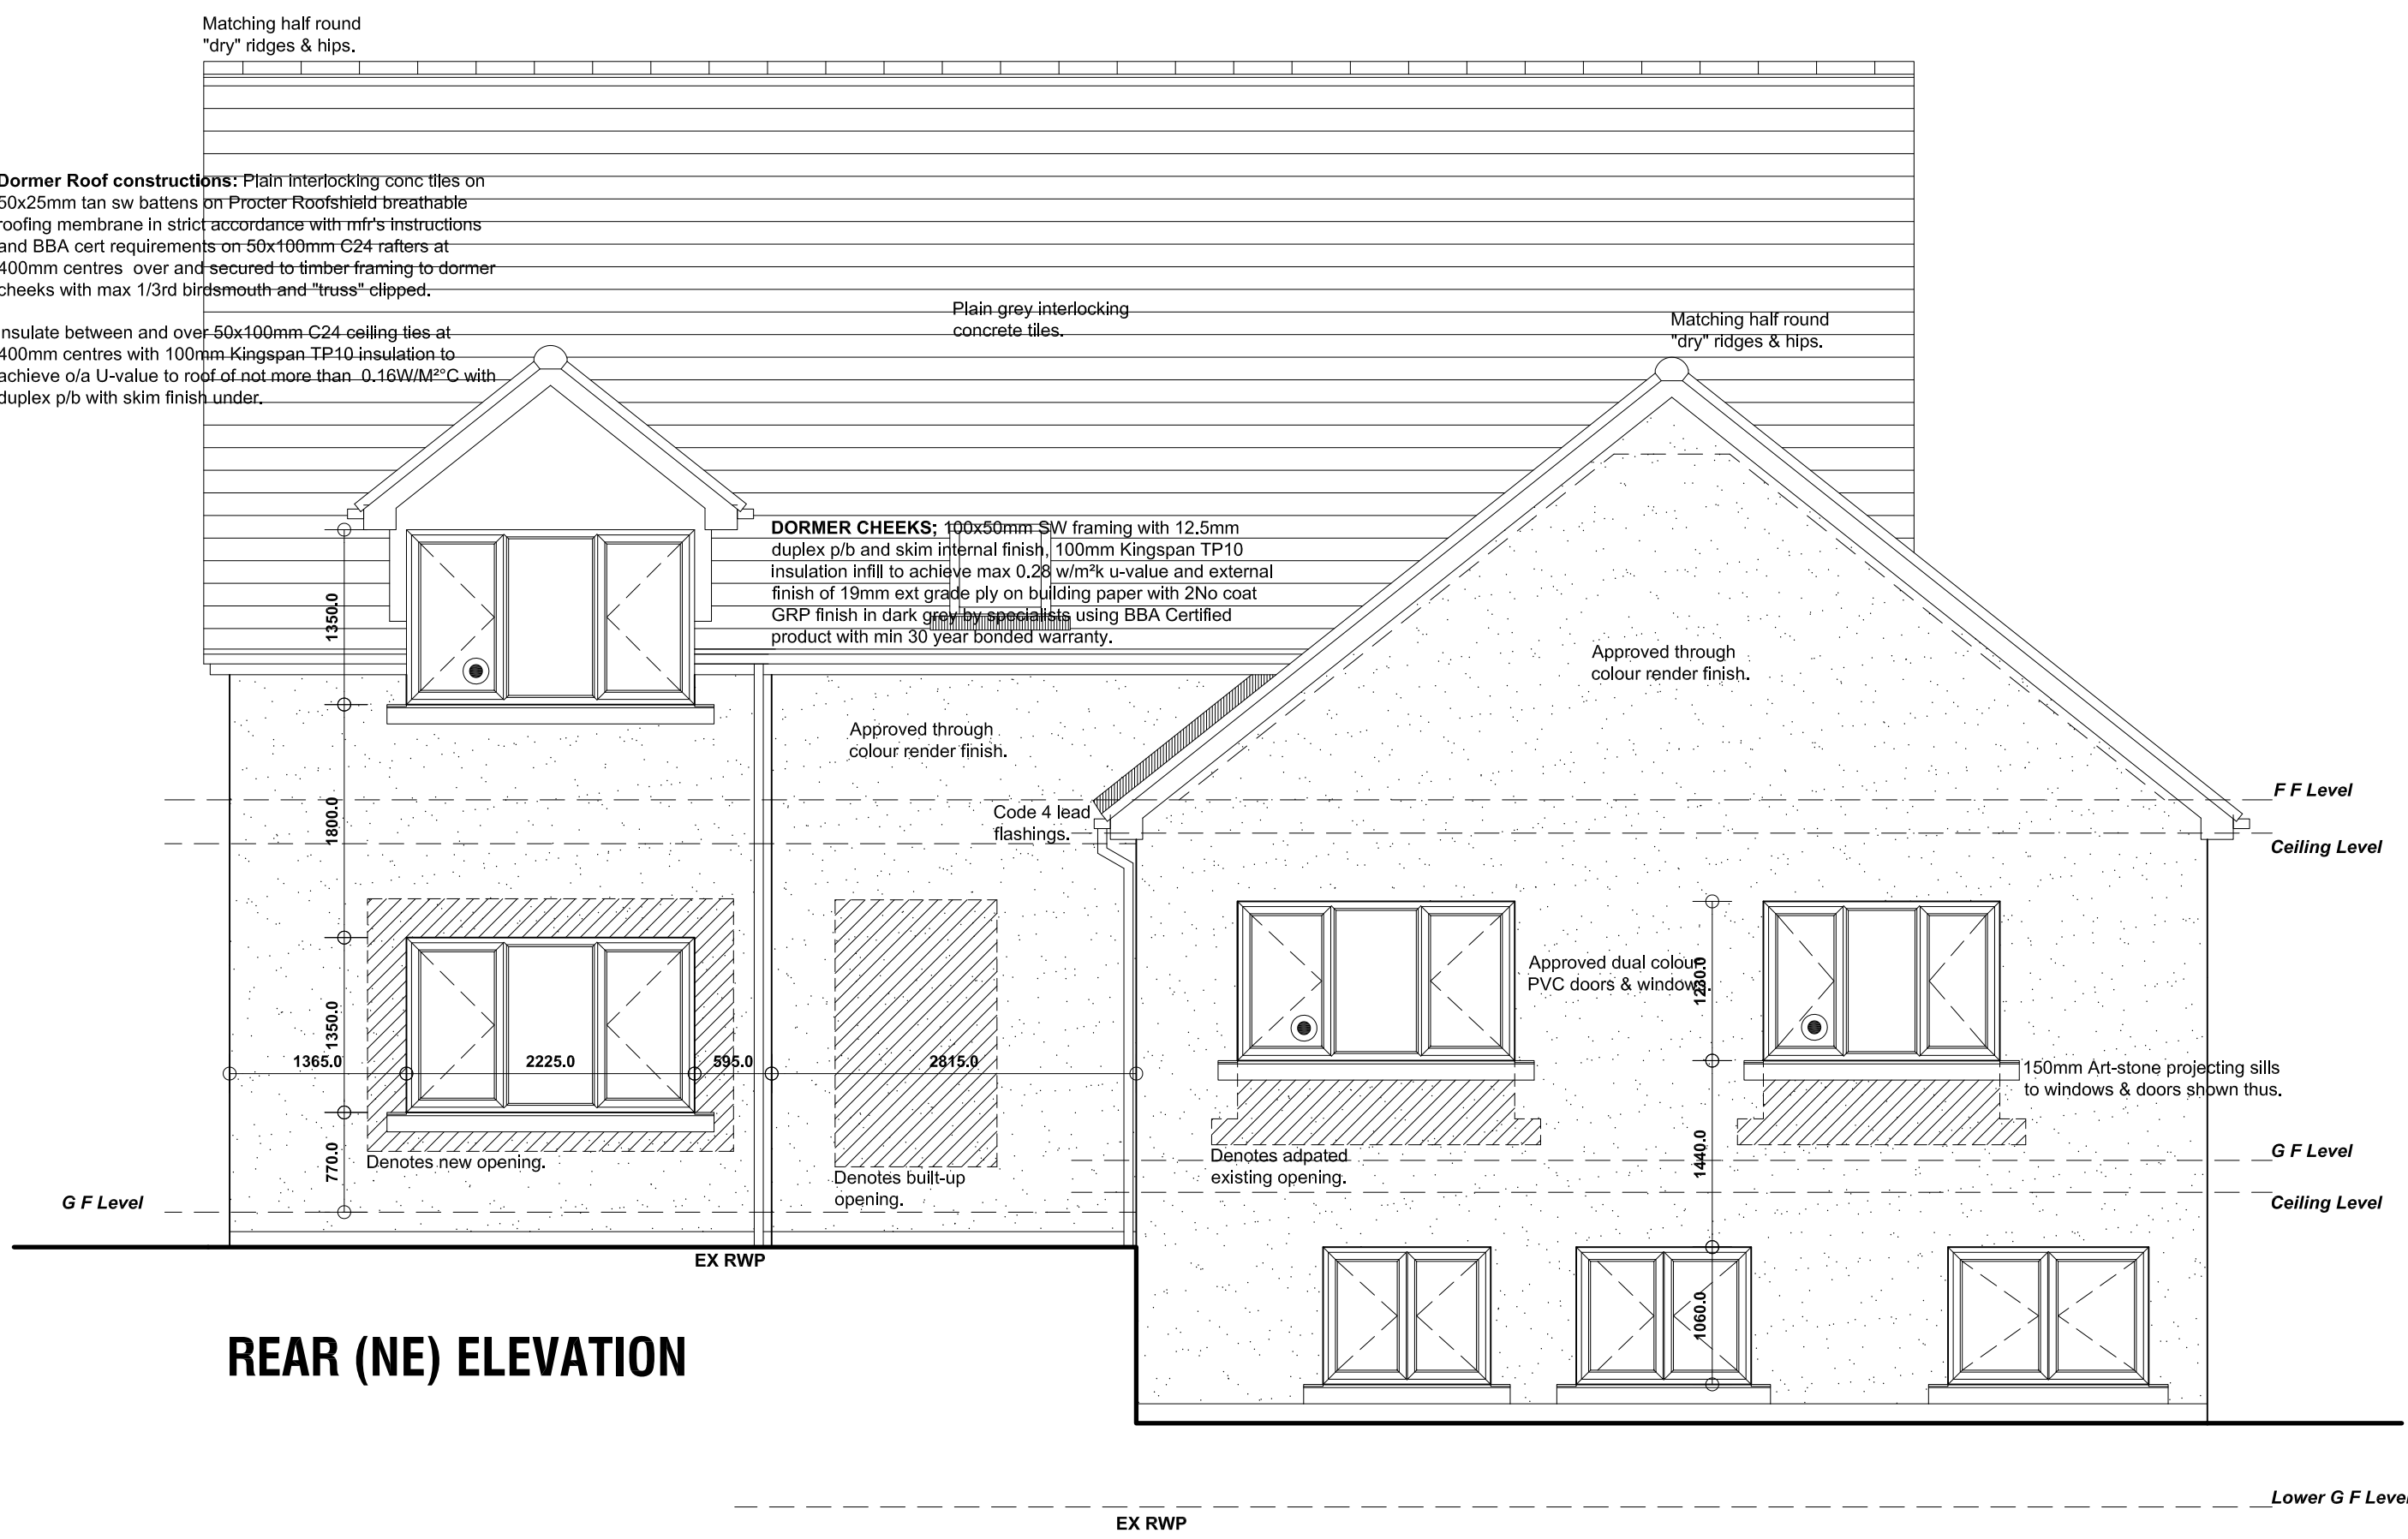

REAR (NE) ELEVATION

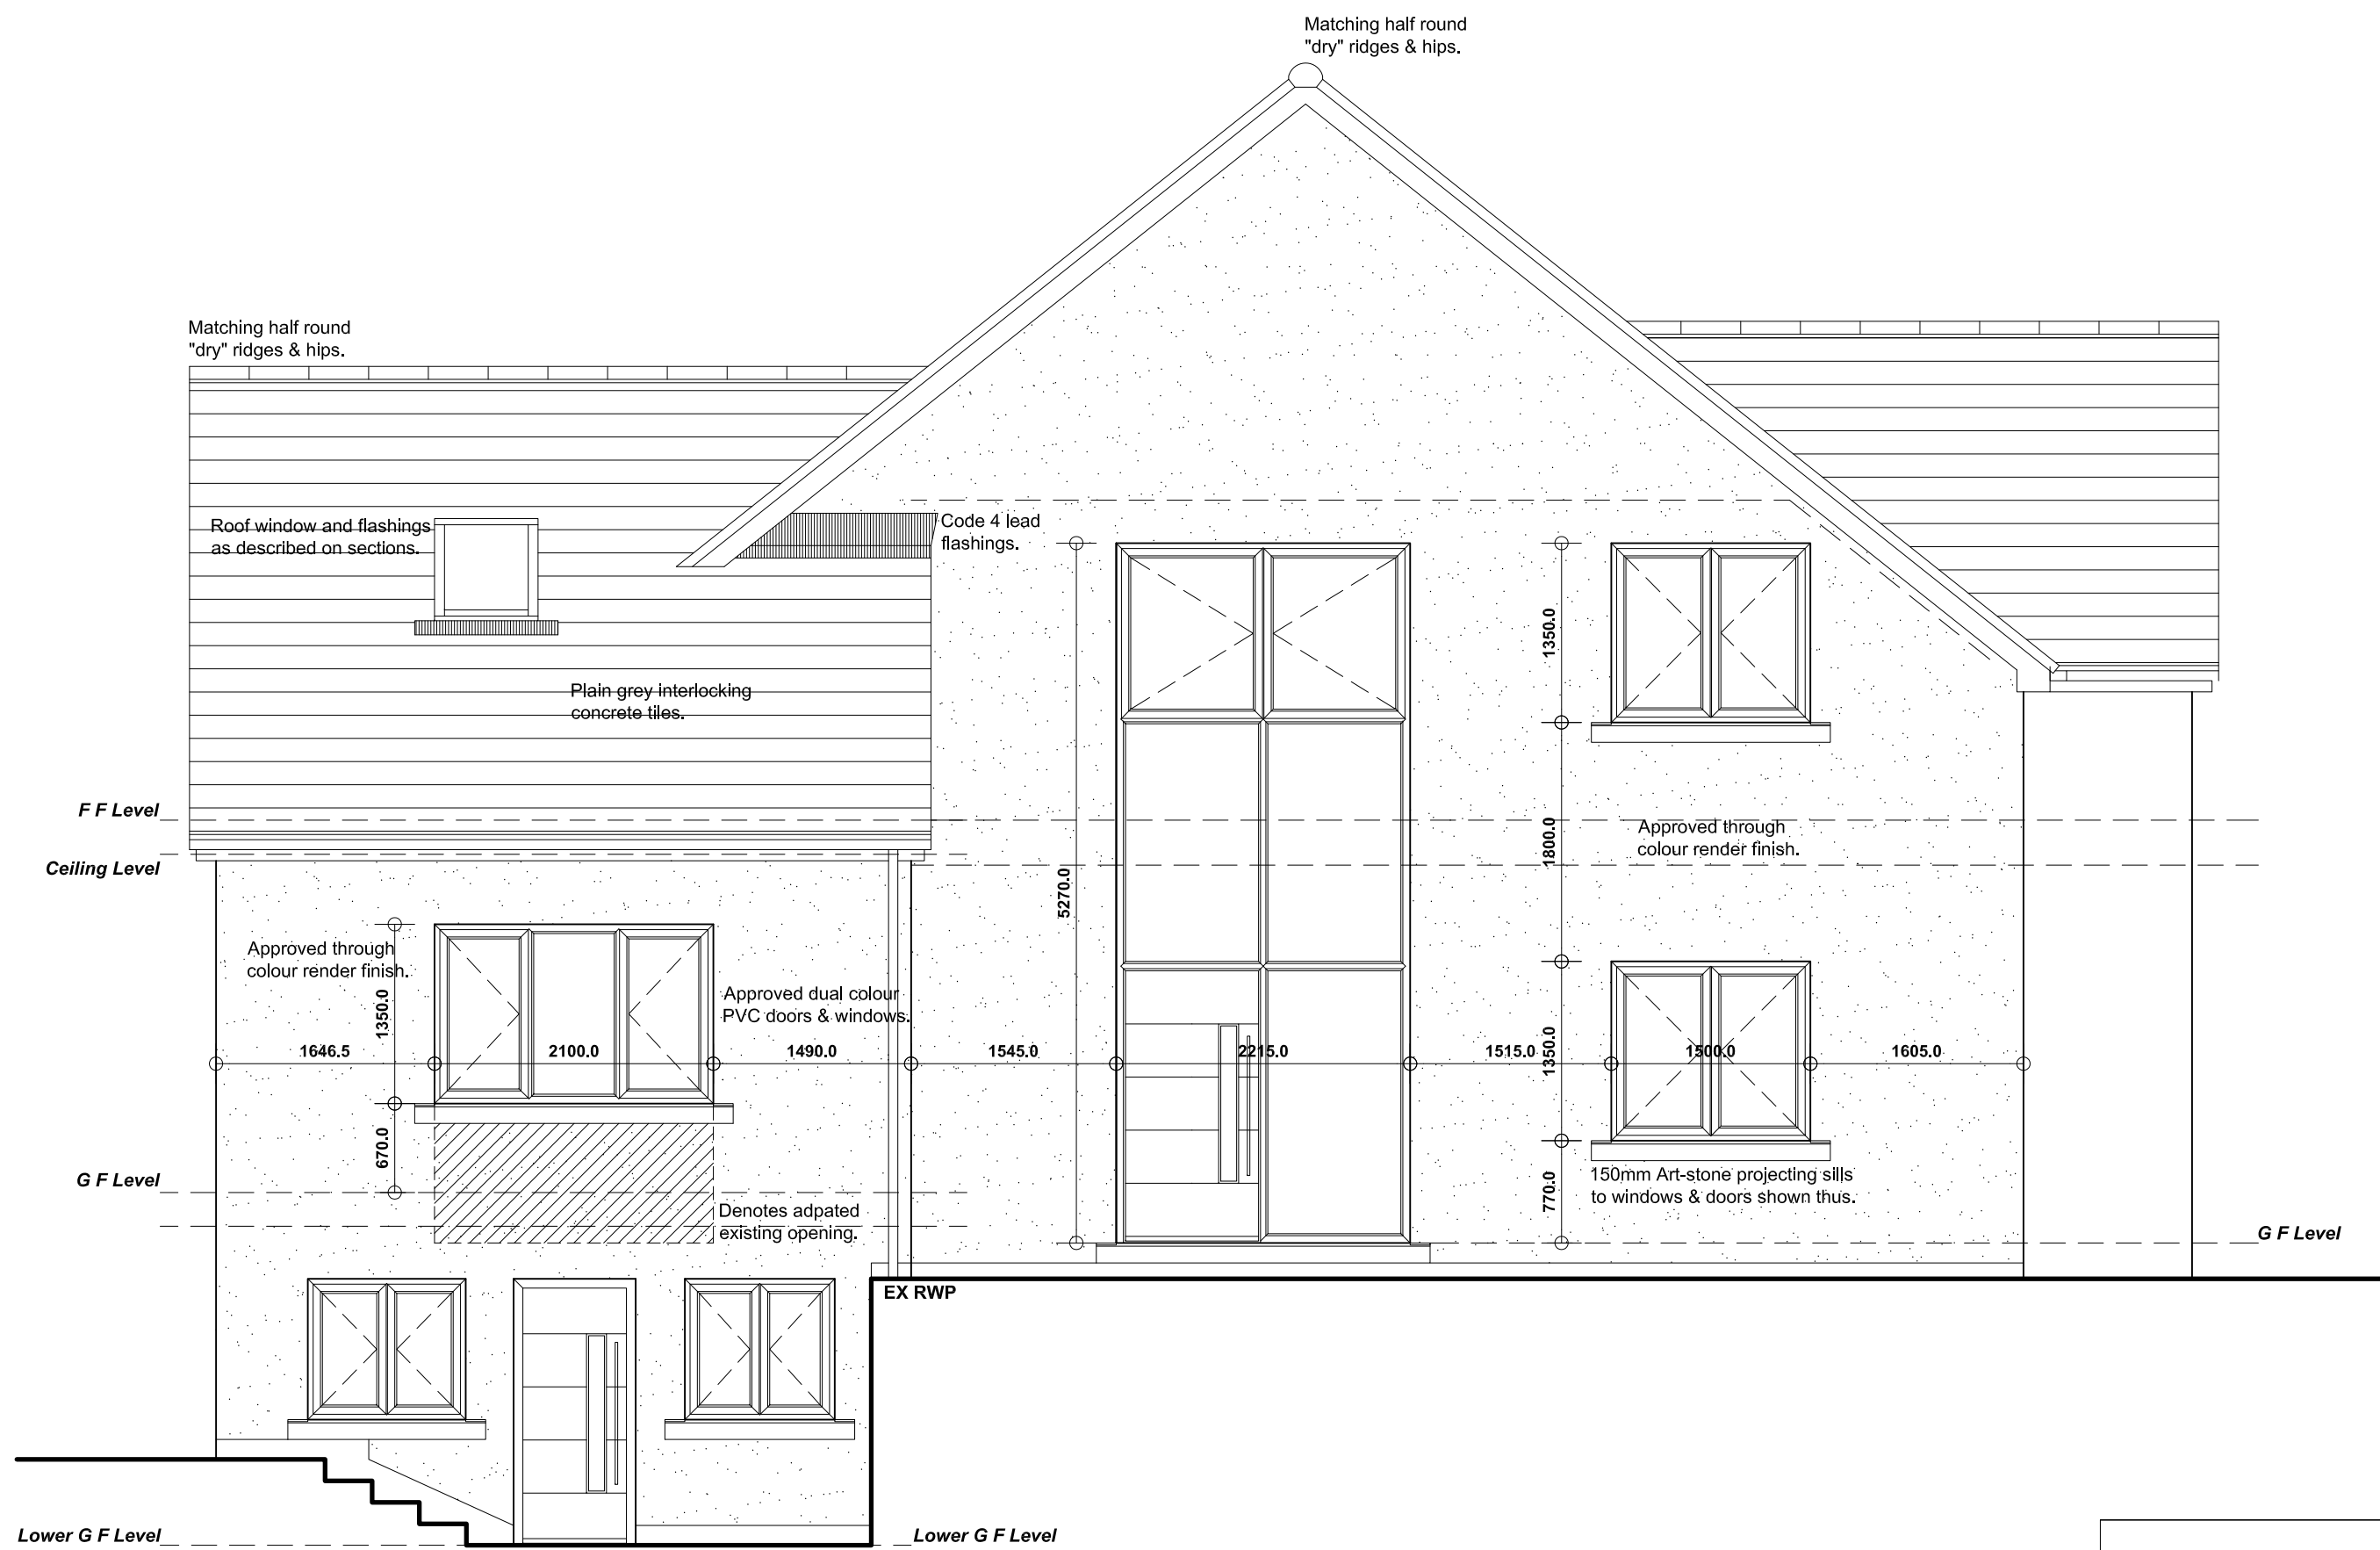

SIDE (NW) ELEVATION

B A	29/10/2019	Revised Elev's. Clients qualifications.	
	04/07/2019	Revised Front & Side Elev's. Planning.	
Revision	Date	Description	
		6 WOODROYD GARDENS, WOMBWELL, BARNSELEY, S73 0HB.	
DETAILED PROPOSALS 3 Elevations.			
James White & Amanda Wroe.			

JEA
Building Design Services

JE Architectural Ltd
23 Windmill Road, Wombwell,
Barnsley, S73 0HW.
Tel: 01226 754507
Email: jeald@btconnect.com

This drawing and the copyright is the Architectural Company's property and maybe used or reproduced only by agreement. All Dimensions in Millimetres Unless specified otherwise and subject to verification on site.

Scale: 1:50 @ A1

Date: FEB 2019

Ref: 201818

Drwg No: 05