



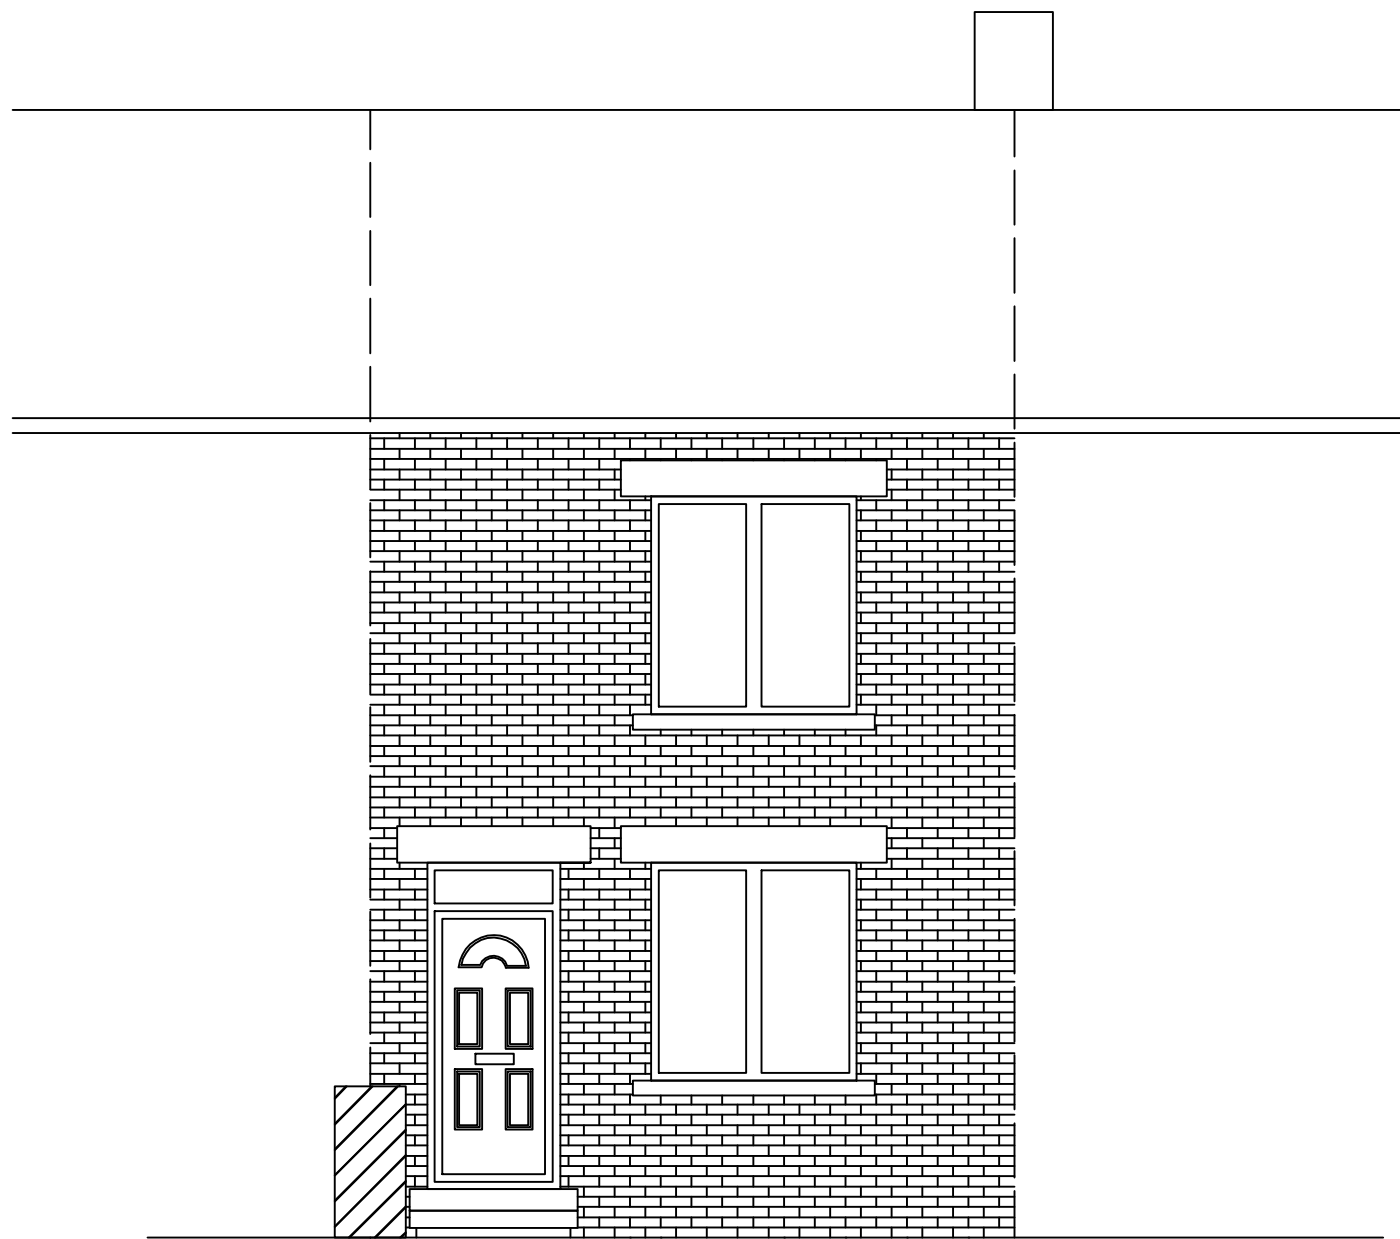


Current house elevation (to White Hill Avenue)

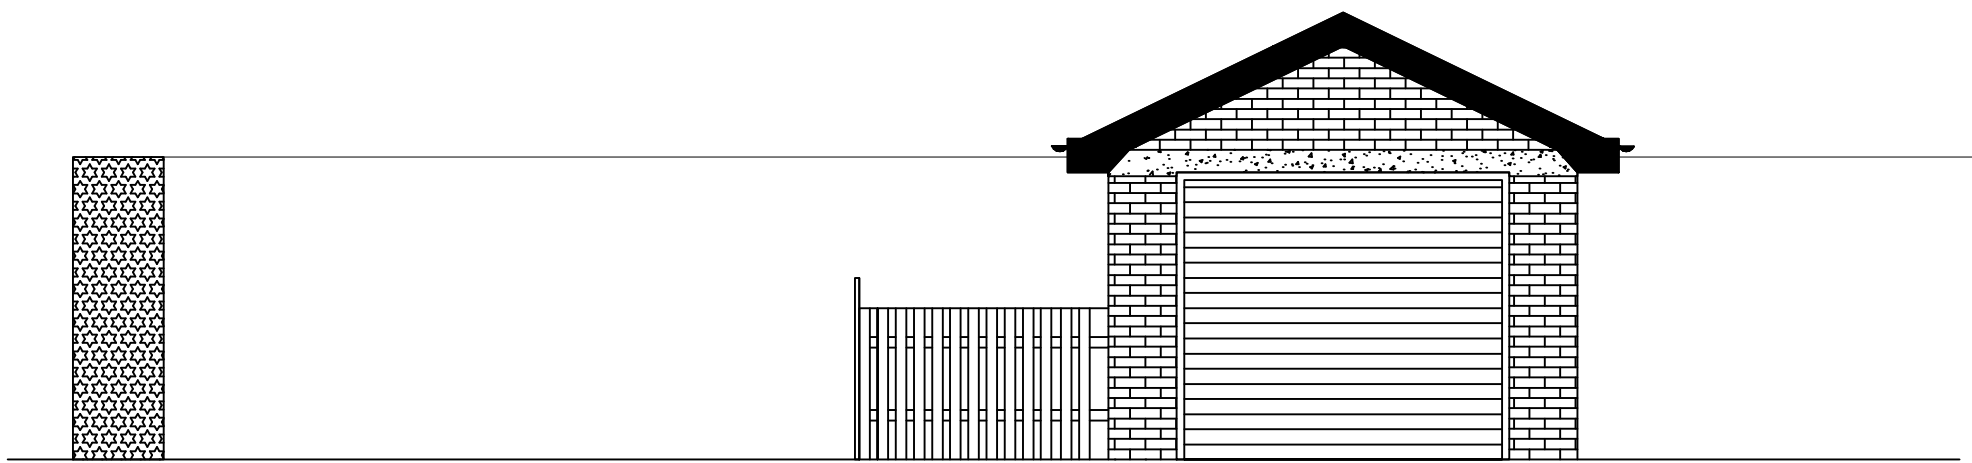

Current Garage Front Elevation

Existing neighbouring garage

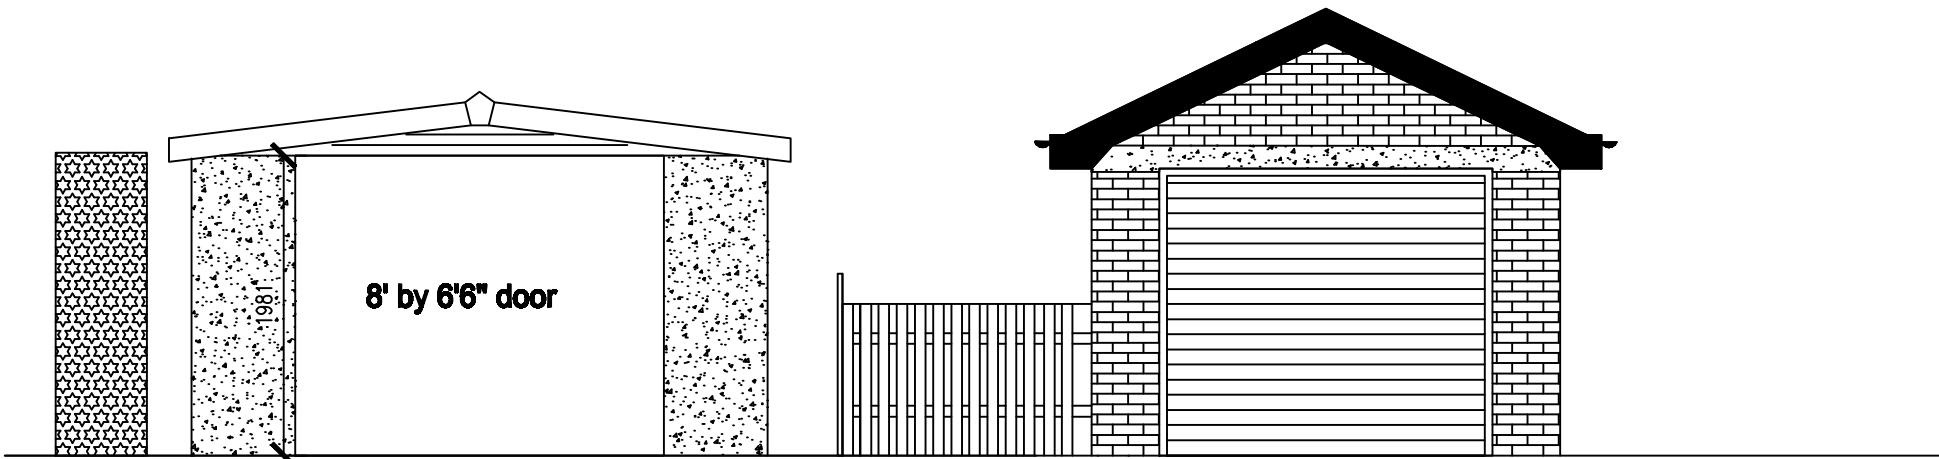


Proposed Garage Front Elevation

Existing neighbouring garage

8' by 6'6" door

Proposed concrete Lidget garage

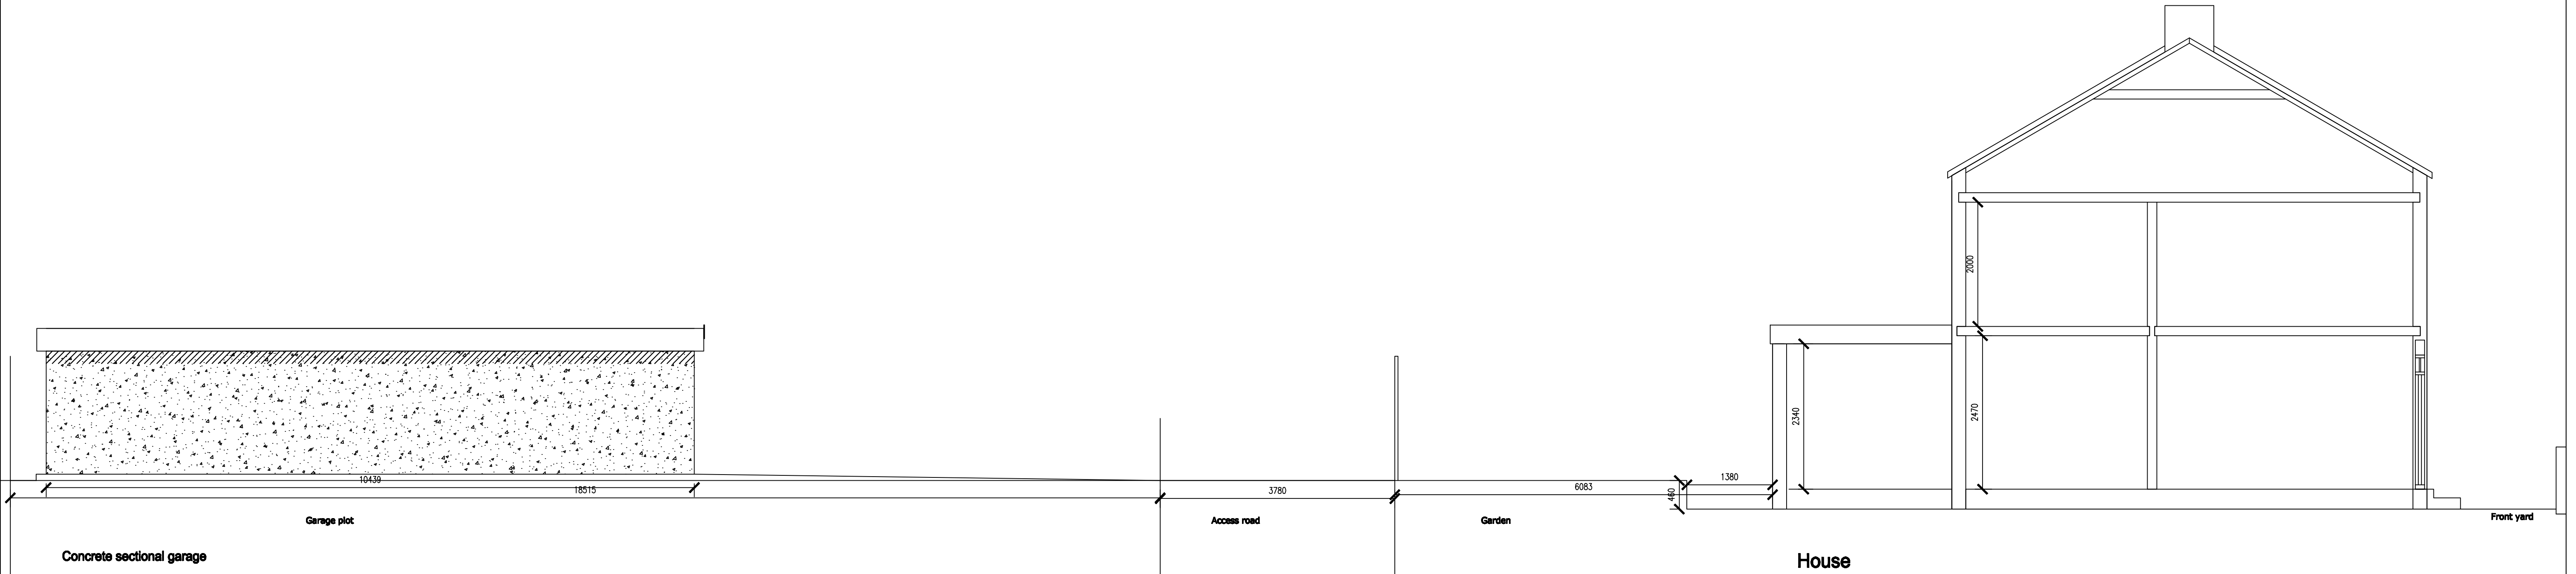

Proposed Side Elevation, and section through house

Drawing	Date	Scale	Revision
Concrete Sectional Garage	May 09	1/50 @ A1	B