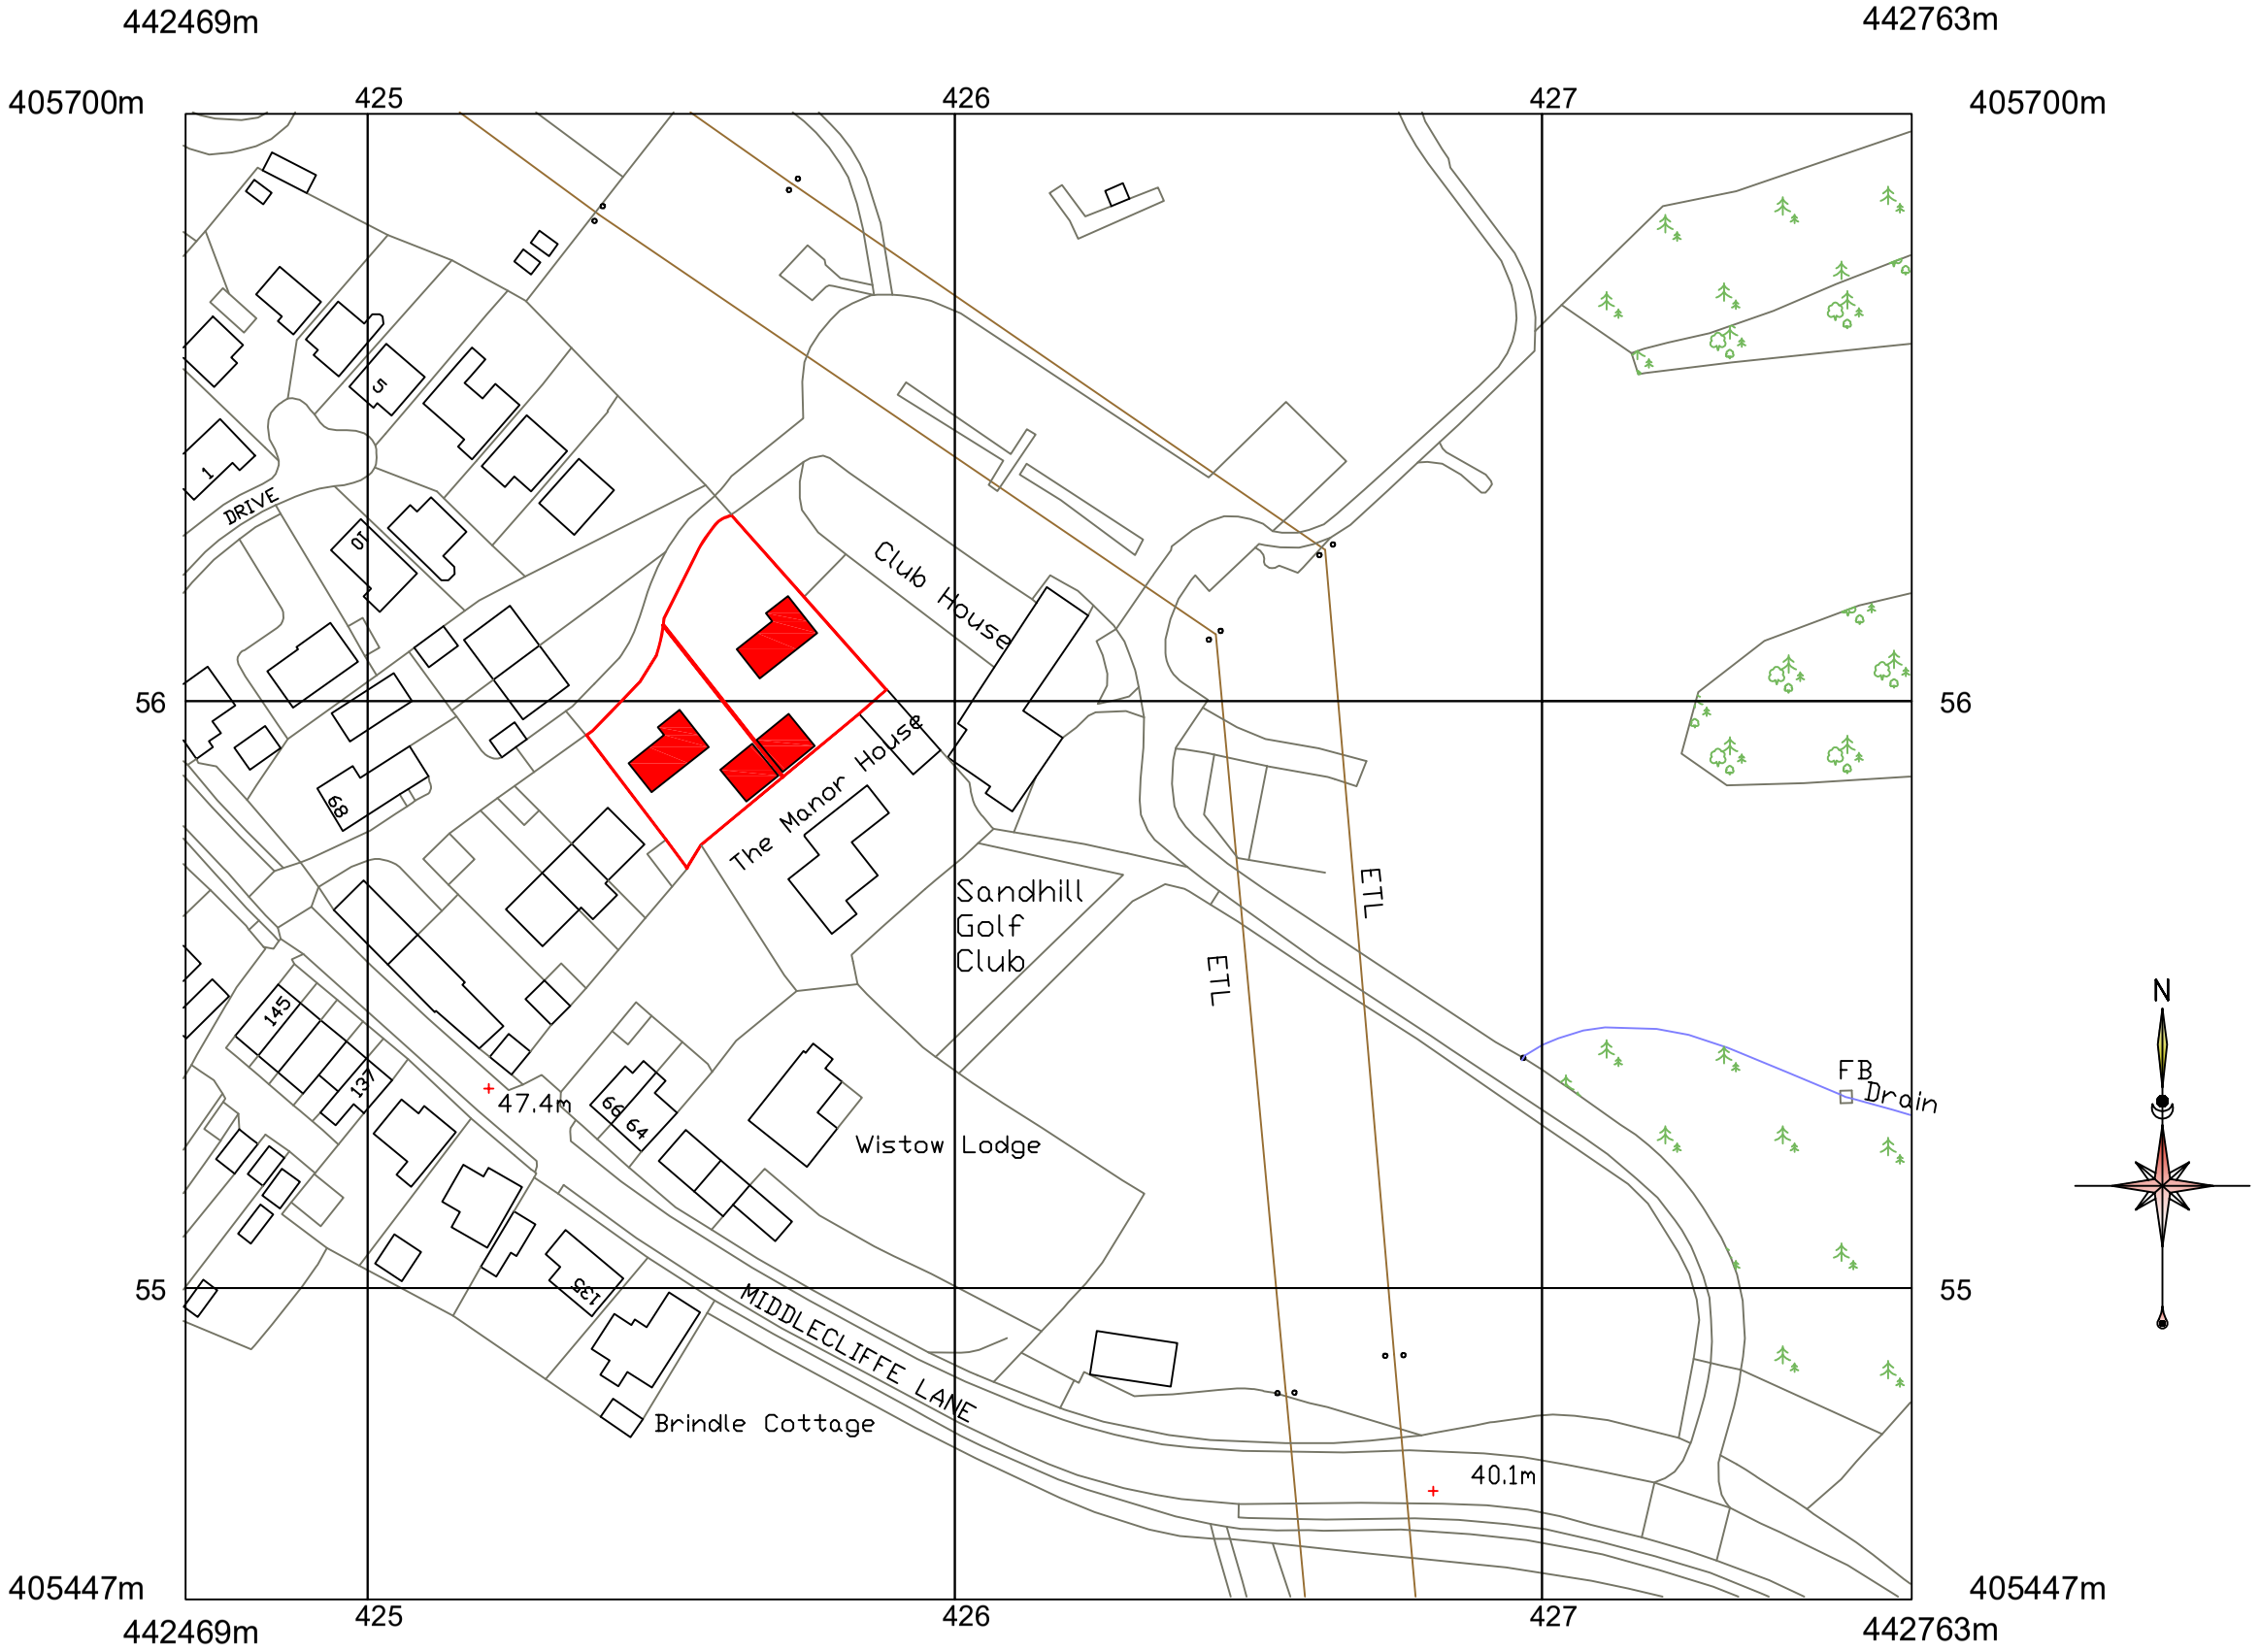


CLIENT MR T & K KEATING LAND ADJACENT TO SAND HILL GOLF COURSE & NORTH OF MIDDLECLIFFE LANE, LITTLE HOUGHTON	**TITLE** LOCATION PLAN	Quill Architecture		**DRAWN** AD	**SCALE** 1 : 1250 @ A3	**REV**	
					DATE 22/10/2021	**DRG No** 21/012	