


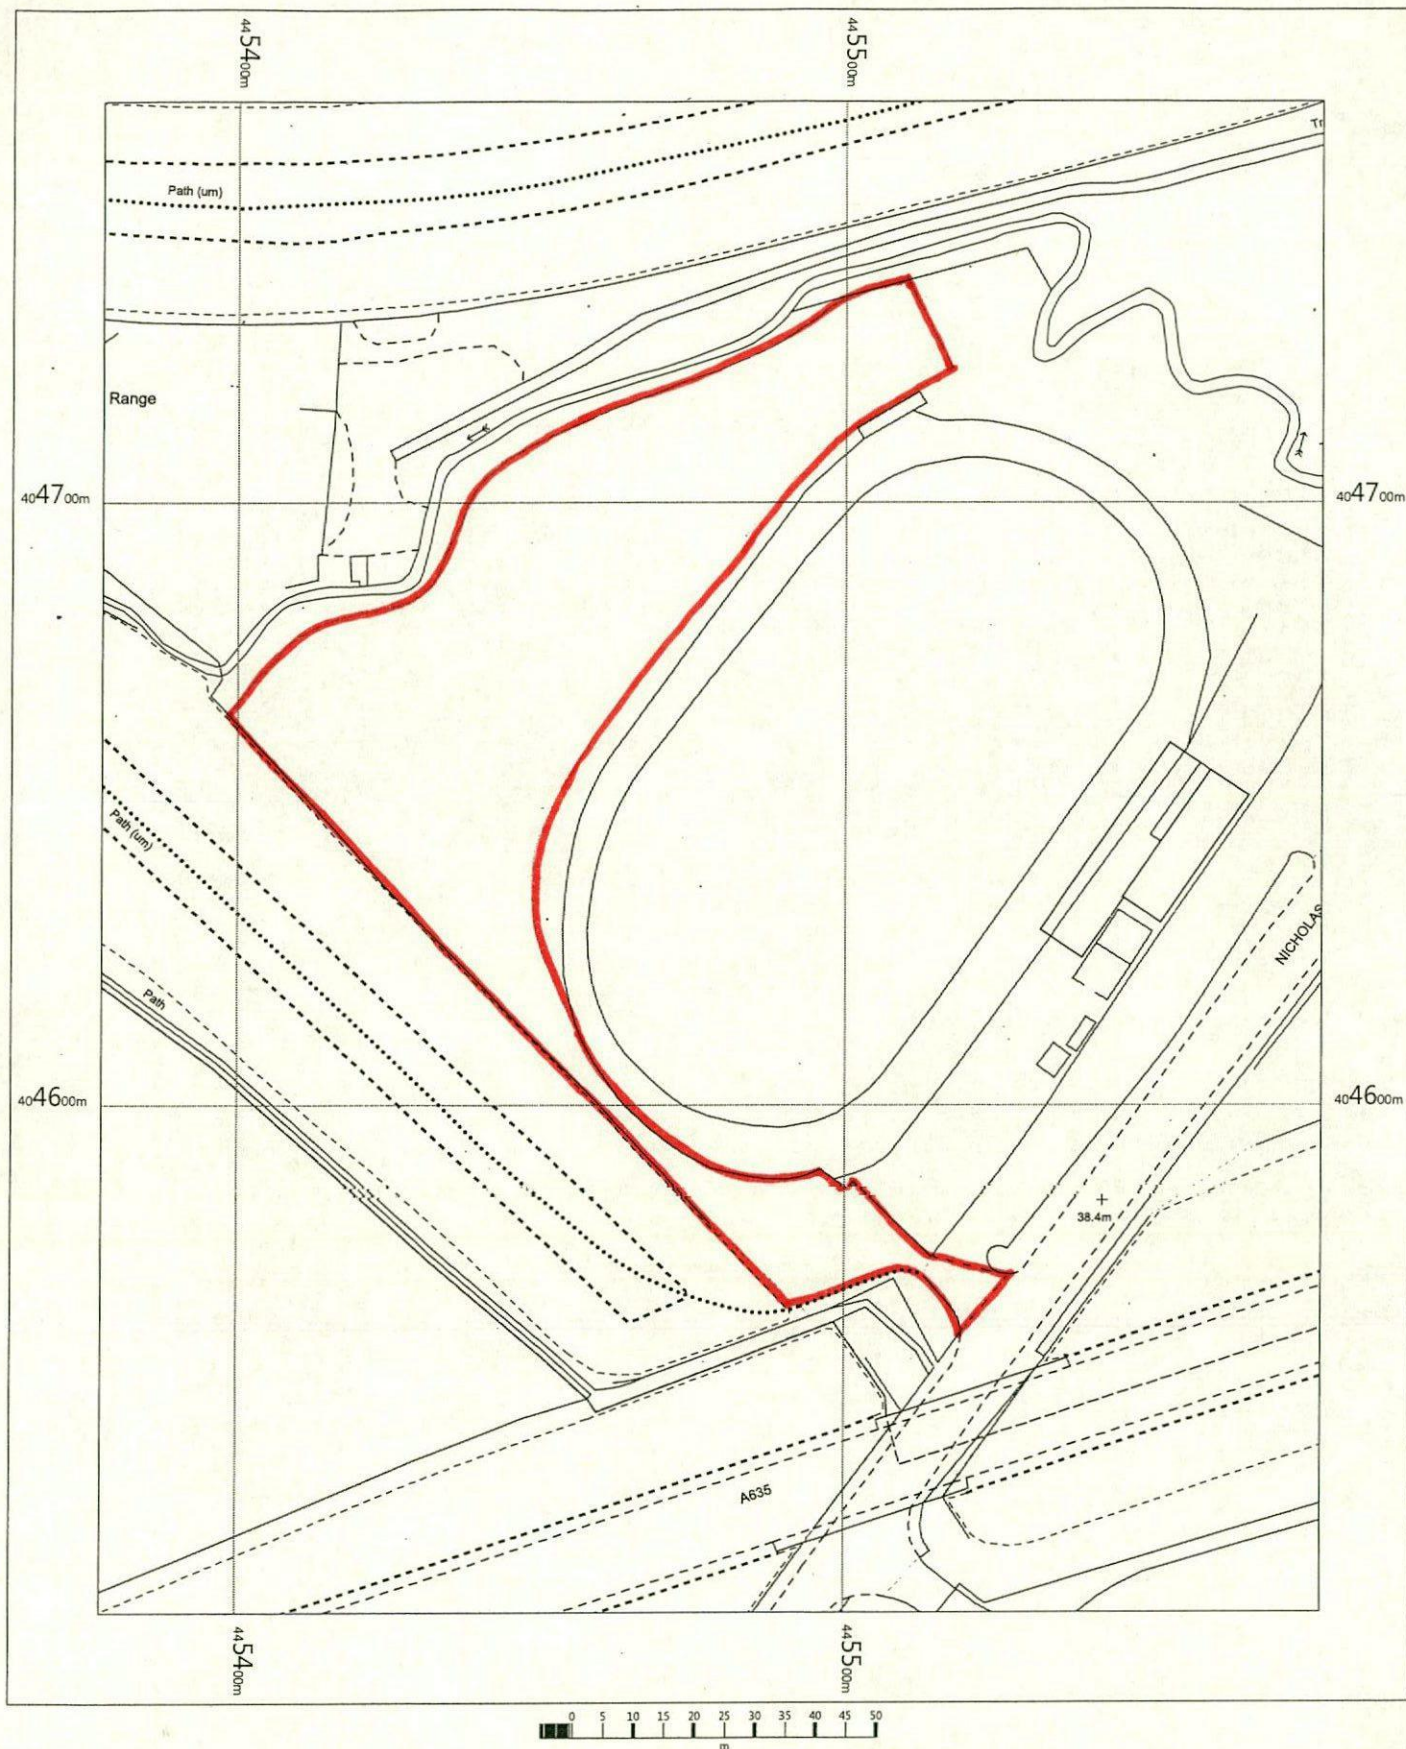


NICHOLAS LANE
GOLDTHORPE

OS MasterMap 1250/2500/10000 scale
Tuesday, April 17, 2018, ID: BW1-00705236
www.blackwellmapping.co.uk

1:1250 scale print at A4, Centre: 445478 E, 404641 N

©Crown Copyright Ordnance Survey. Licence no. 100041041

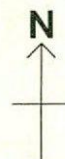

BLACKWELL'S
www.blackwellmapping.co.uk

TEL: 0114 268 7658
maps.sheffield@blackwell.co.uk

