



1 Five Acres
Cawthorne
Barnsley
S75 4HZ

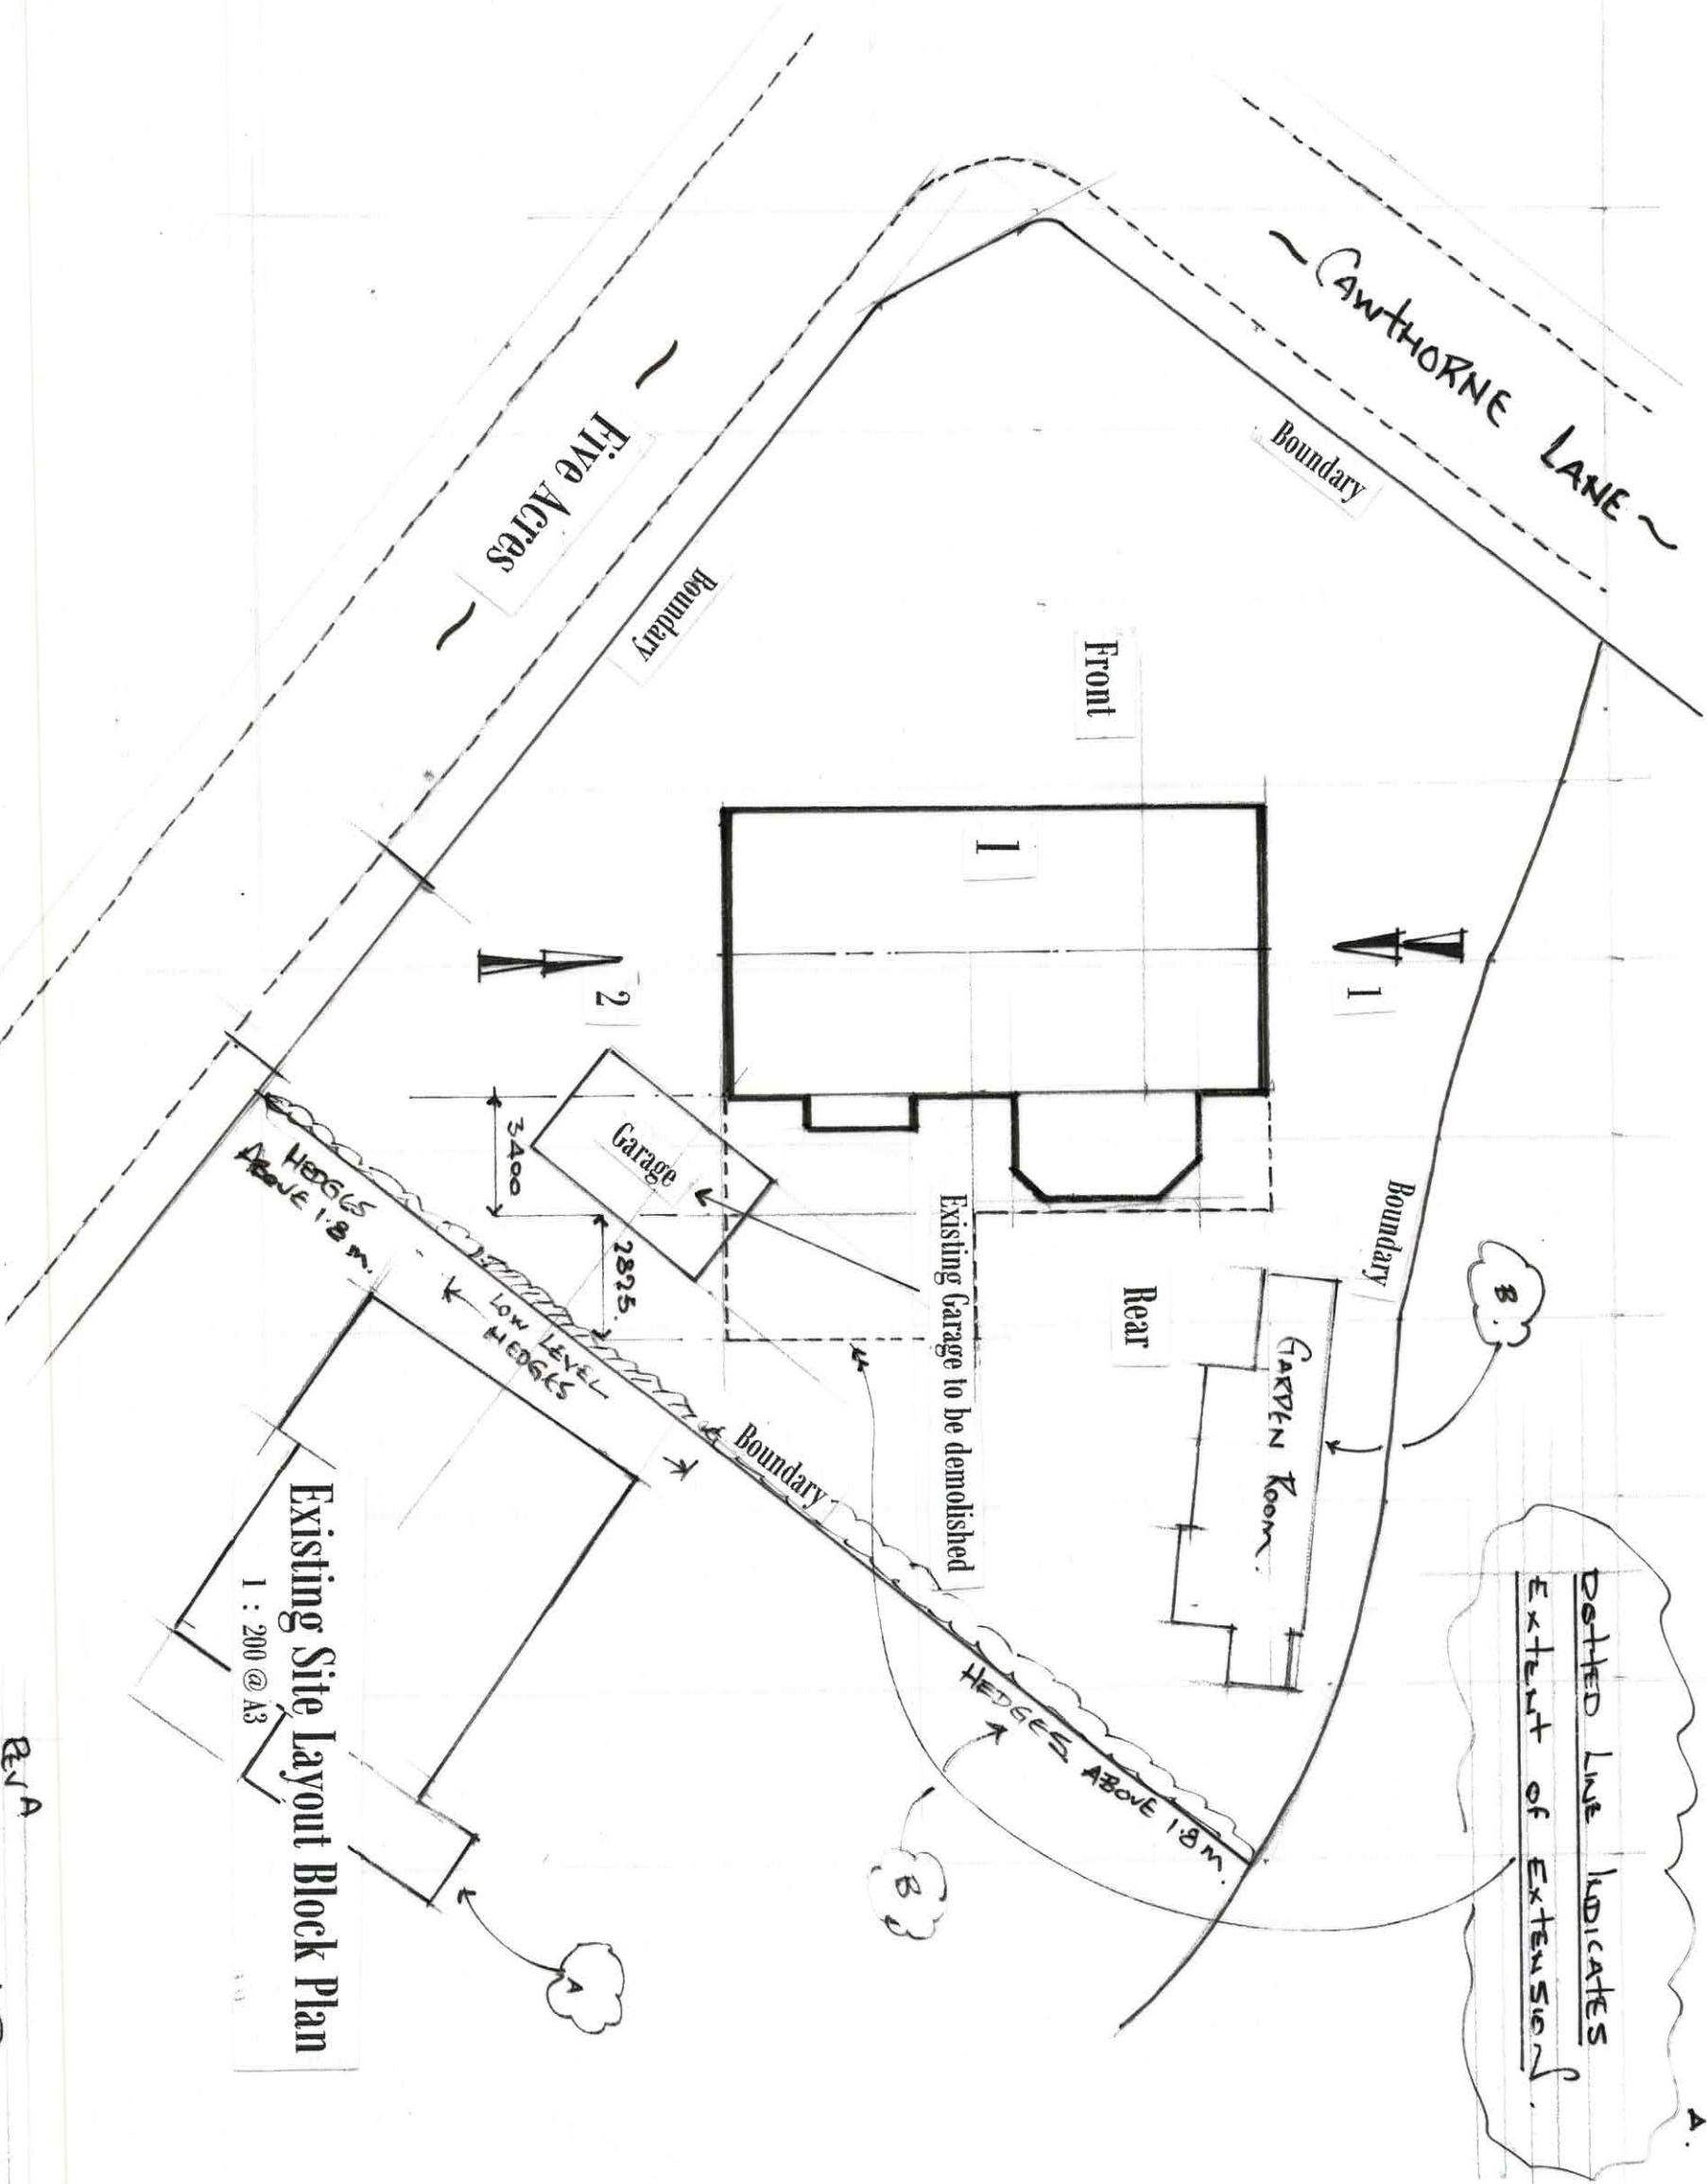

Existing Site Layout Block Plan
1 : 200 @ A3

Rev B.
Garden Room +
Boundary Hedges shown.

Rev A
Proposed Ext +
Dms Added.
Neighbour Property Added.

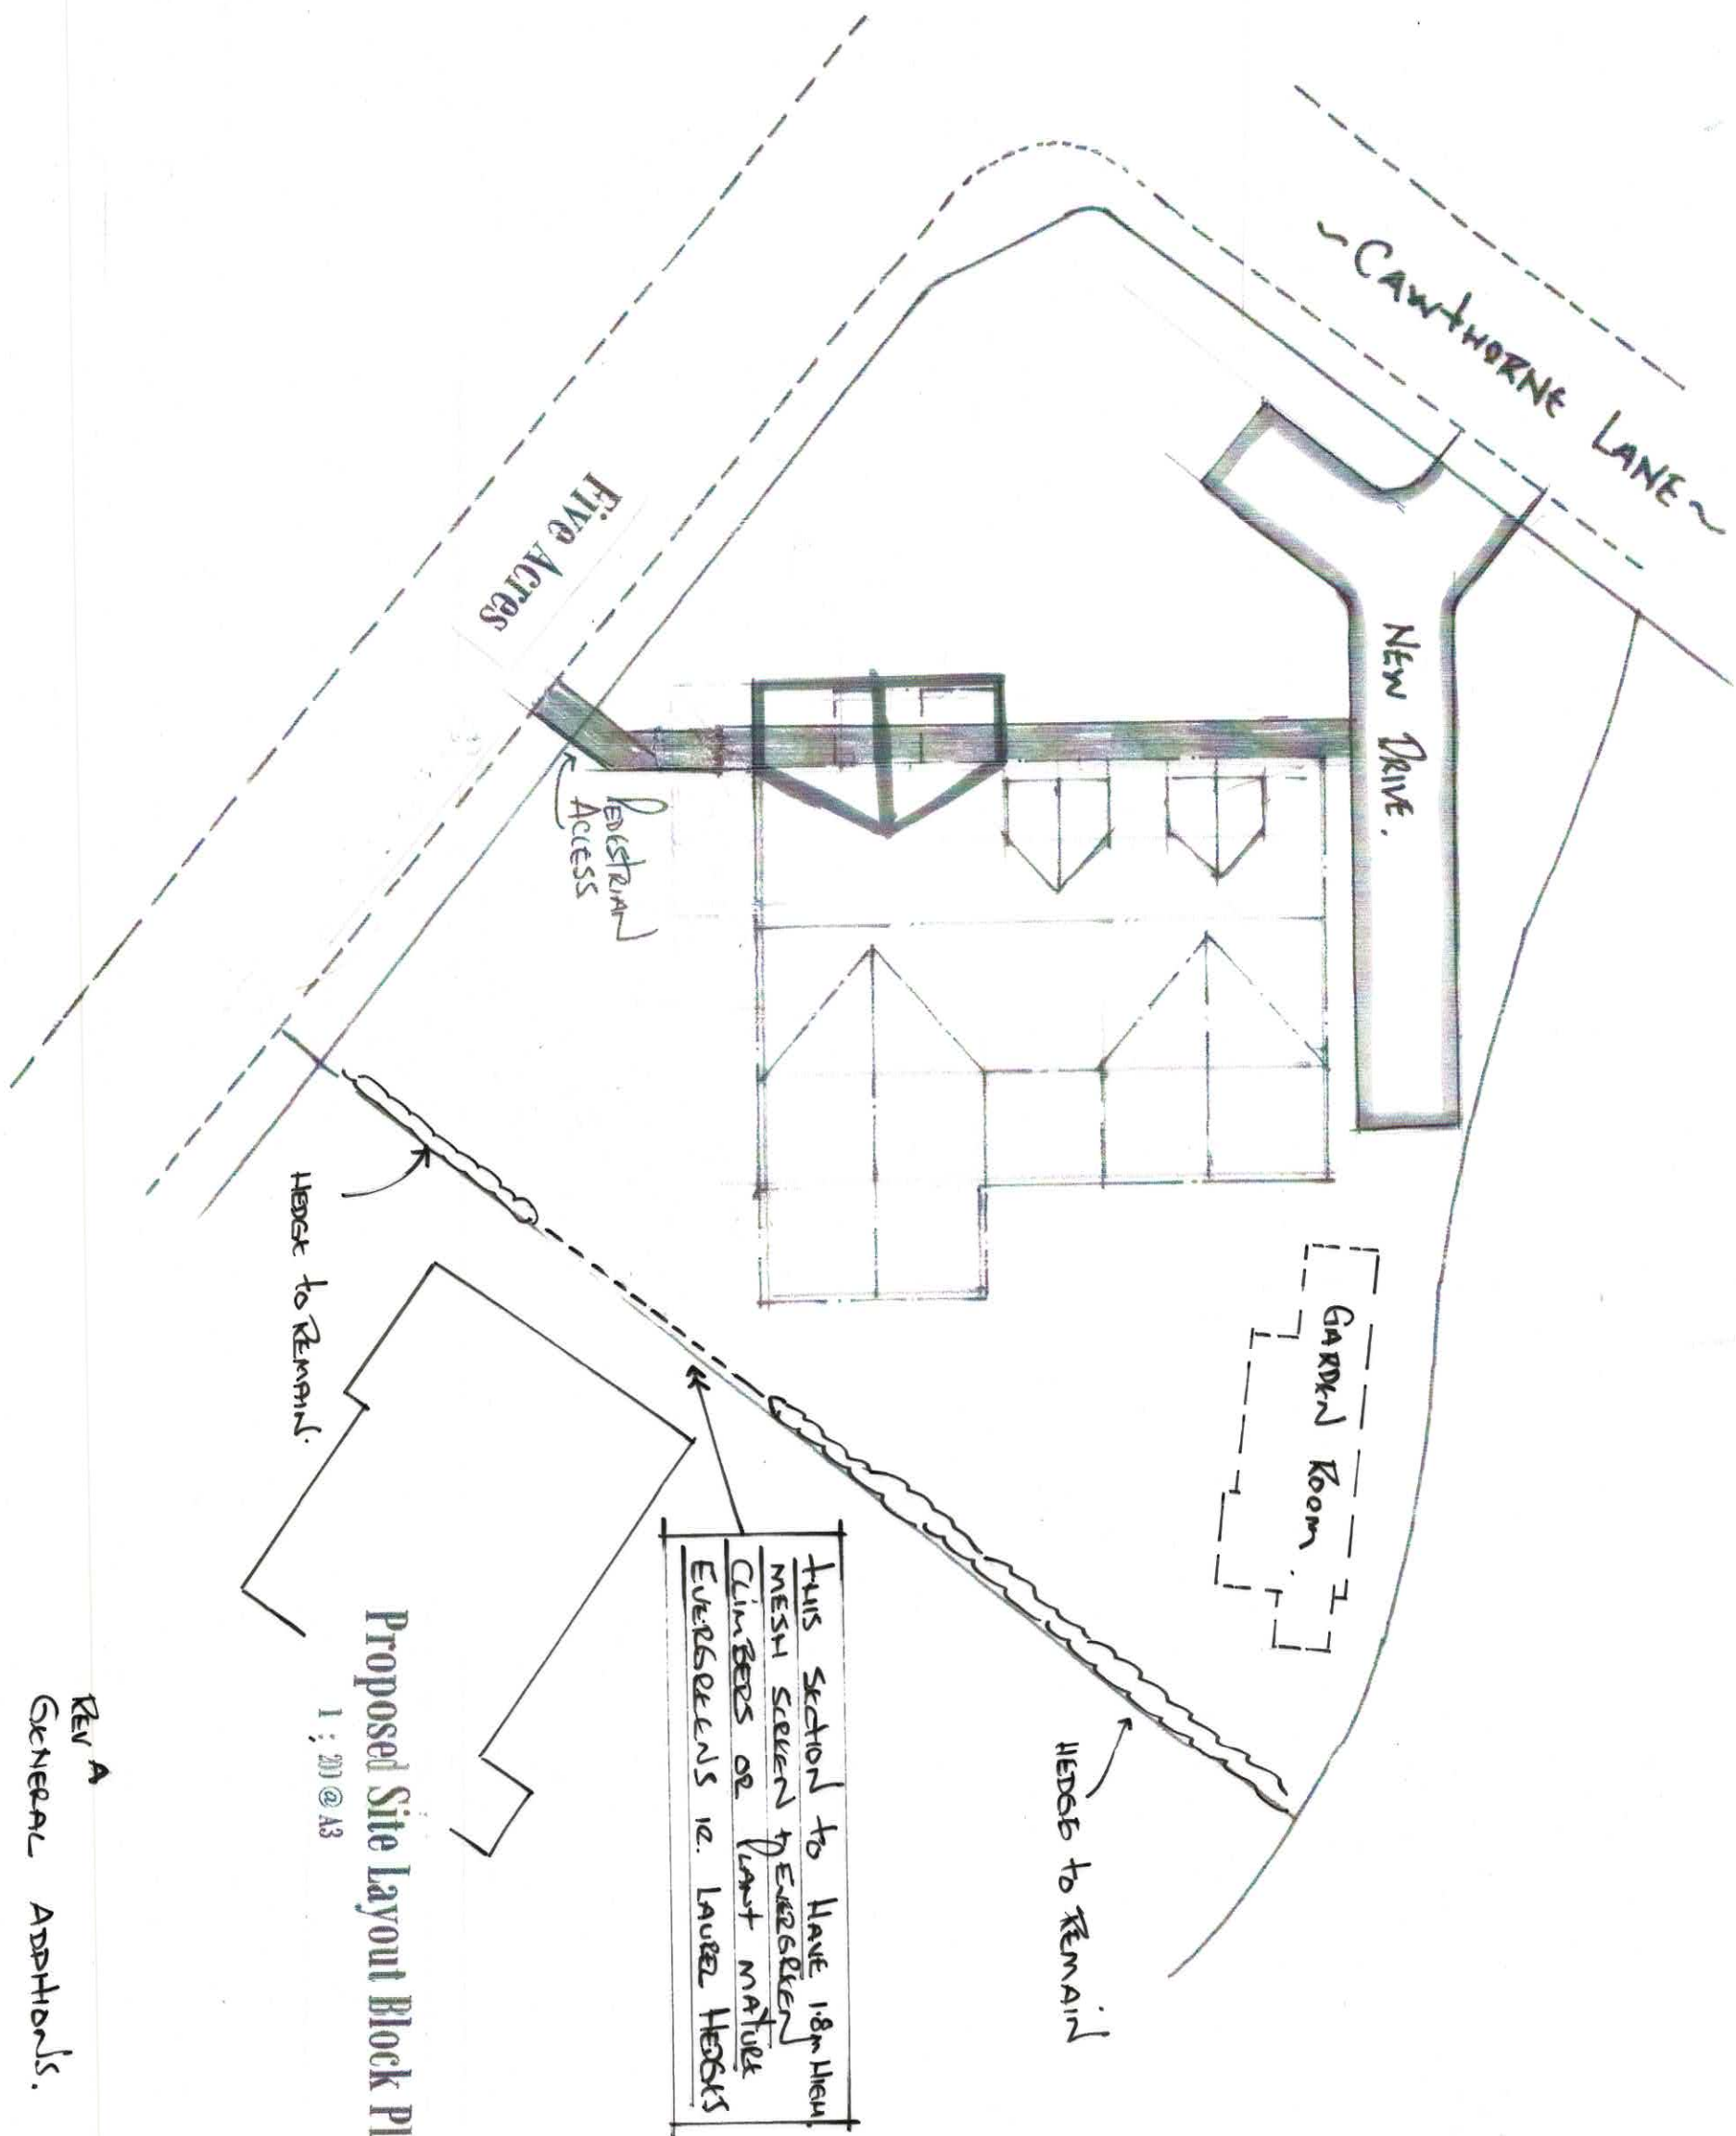

1 Five Acres
Cawthorne
Barnsley
S75 4HZ

REV A
GENERAL ADDITIONS.

AC/02 A.