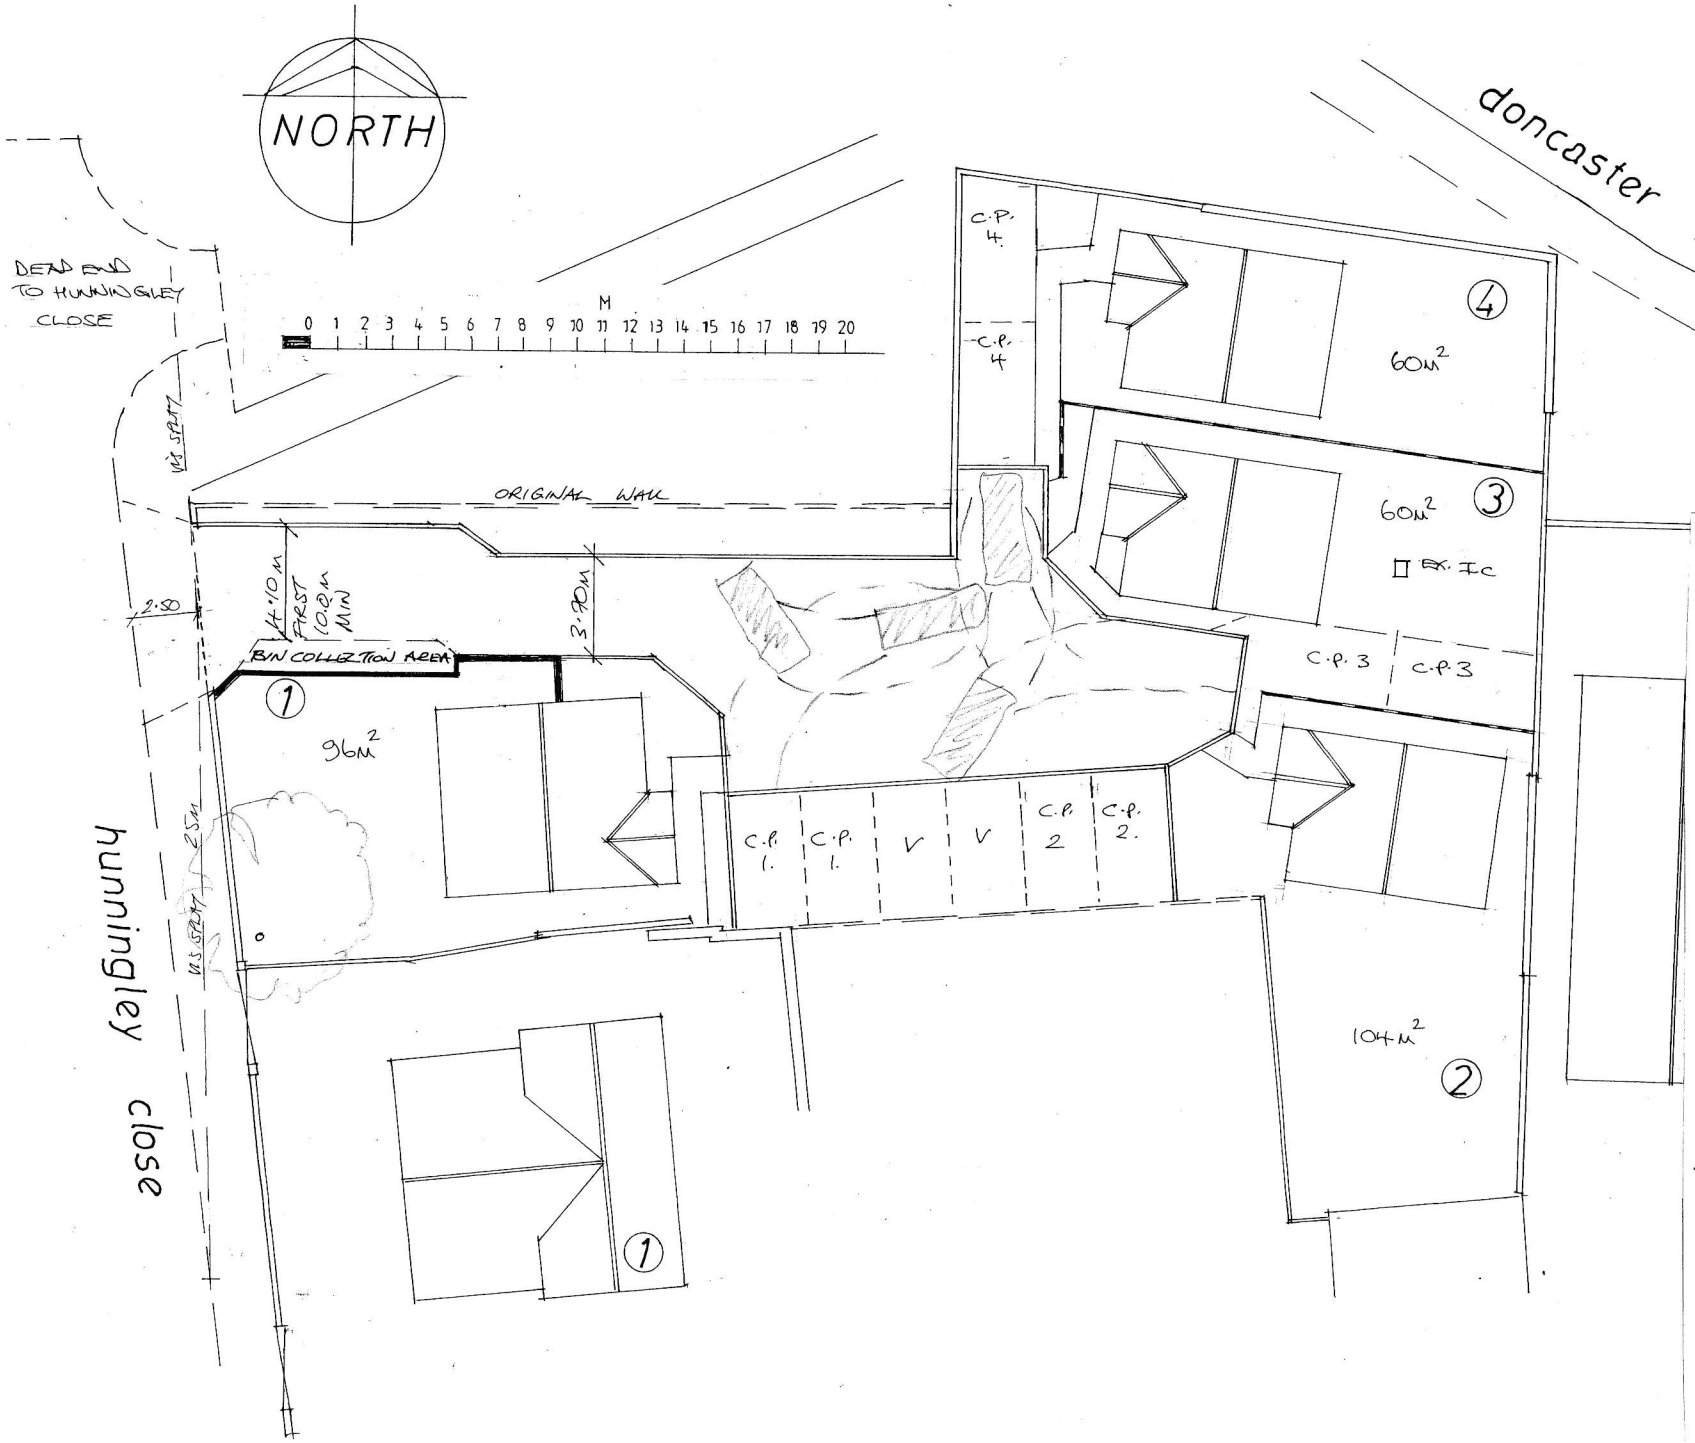

Rev	Notes	Date
A	SPLAY & BIN AREA ADDED	19/08/25

Planning: 2025/0305 B/Regs:

Garry Greetham Associates
Residential Design Consultant
Westwood House
18 Carr Lane
Tankersley
Barnsley S75 3BE
Tel 07786062364

PROJECT	Residential Development
CLIENT	Mr. Dave Gill
TITLE	Site Layout
ADDRESS	off Hunningley Close, Stairfoot, Barnsley. S70 3PH
DRAWN BY	999
SCALE	1:200 @ A3
DATE	Mar 25
DRAWING No	514-02
REV	A

Member of the Chartered Institute of Architectural Technologists