



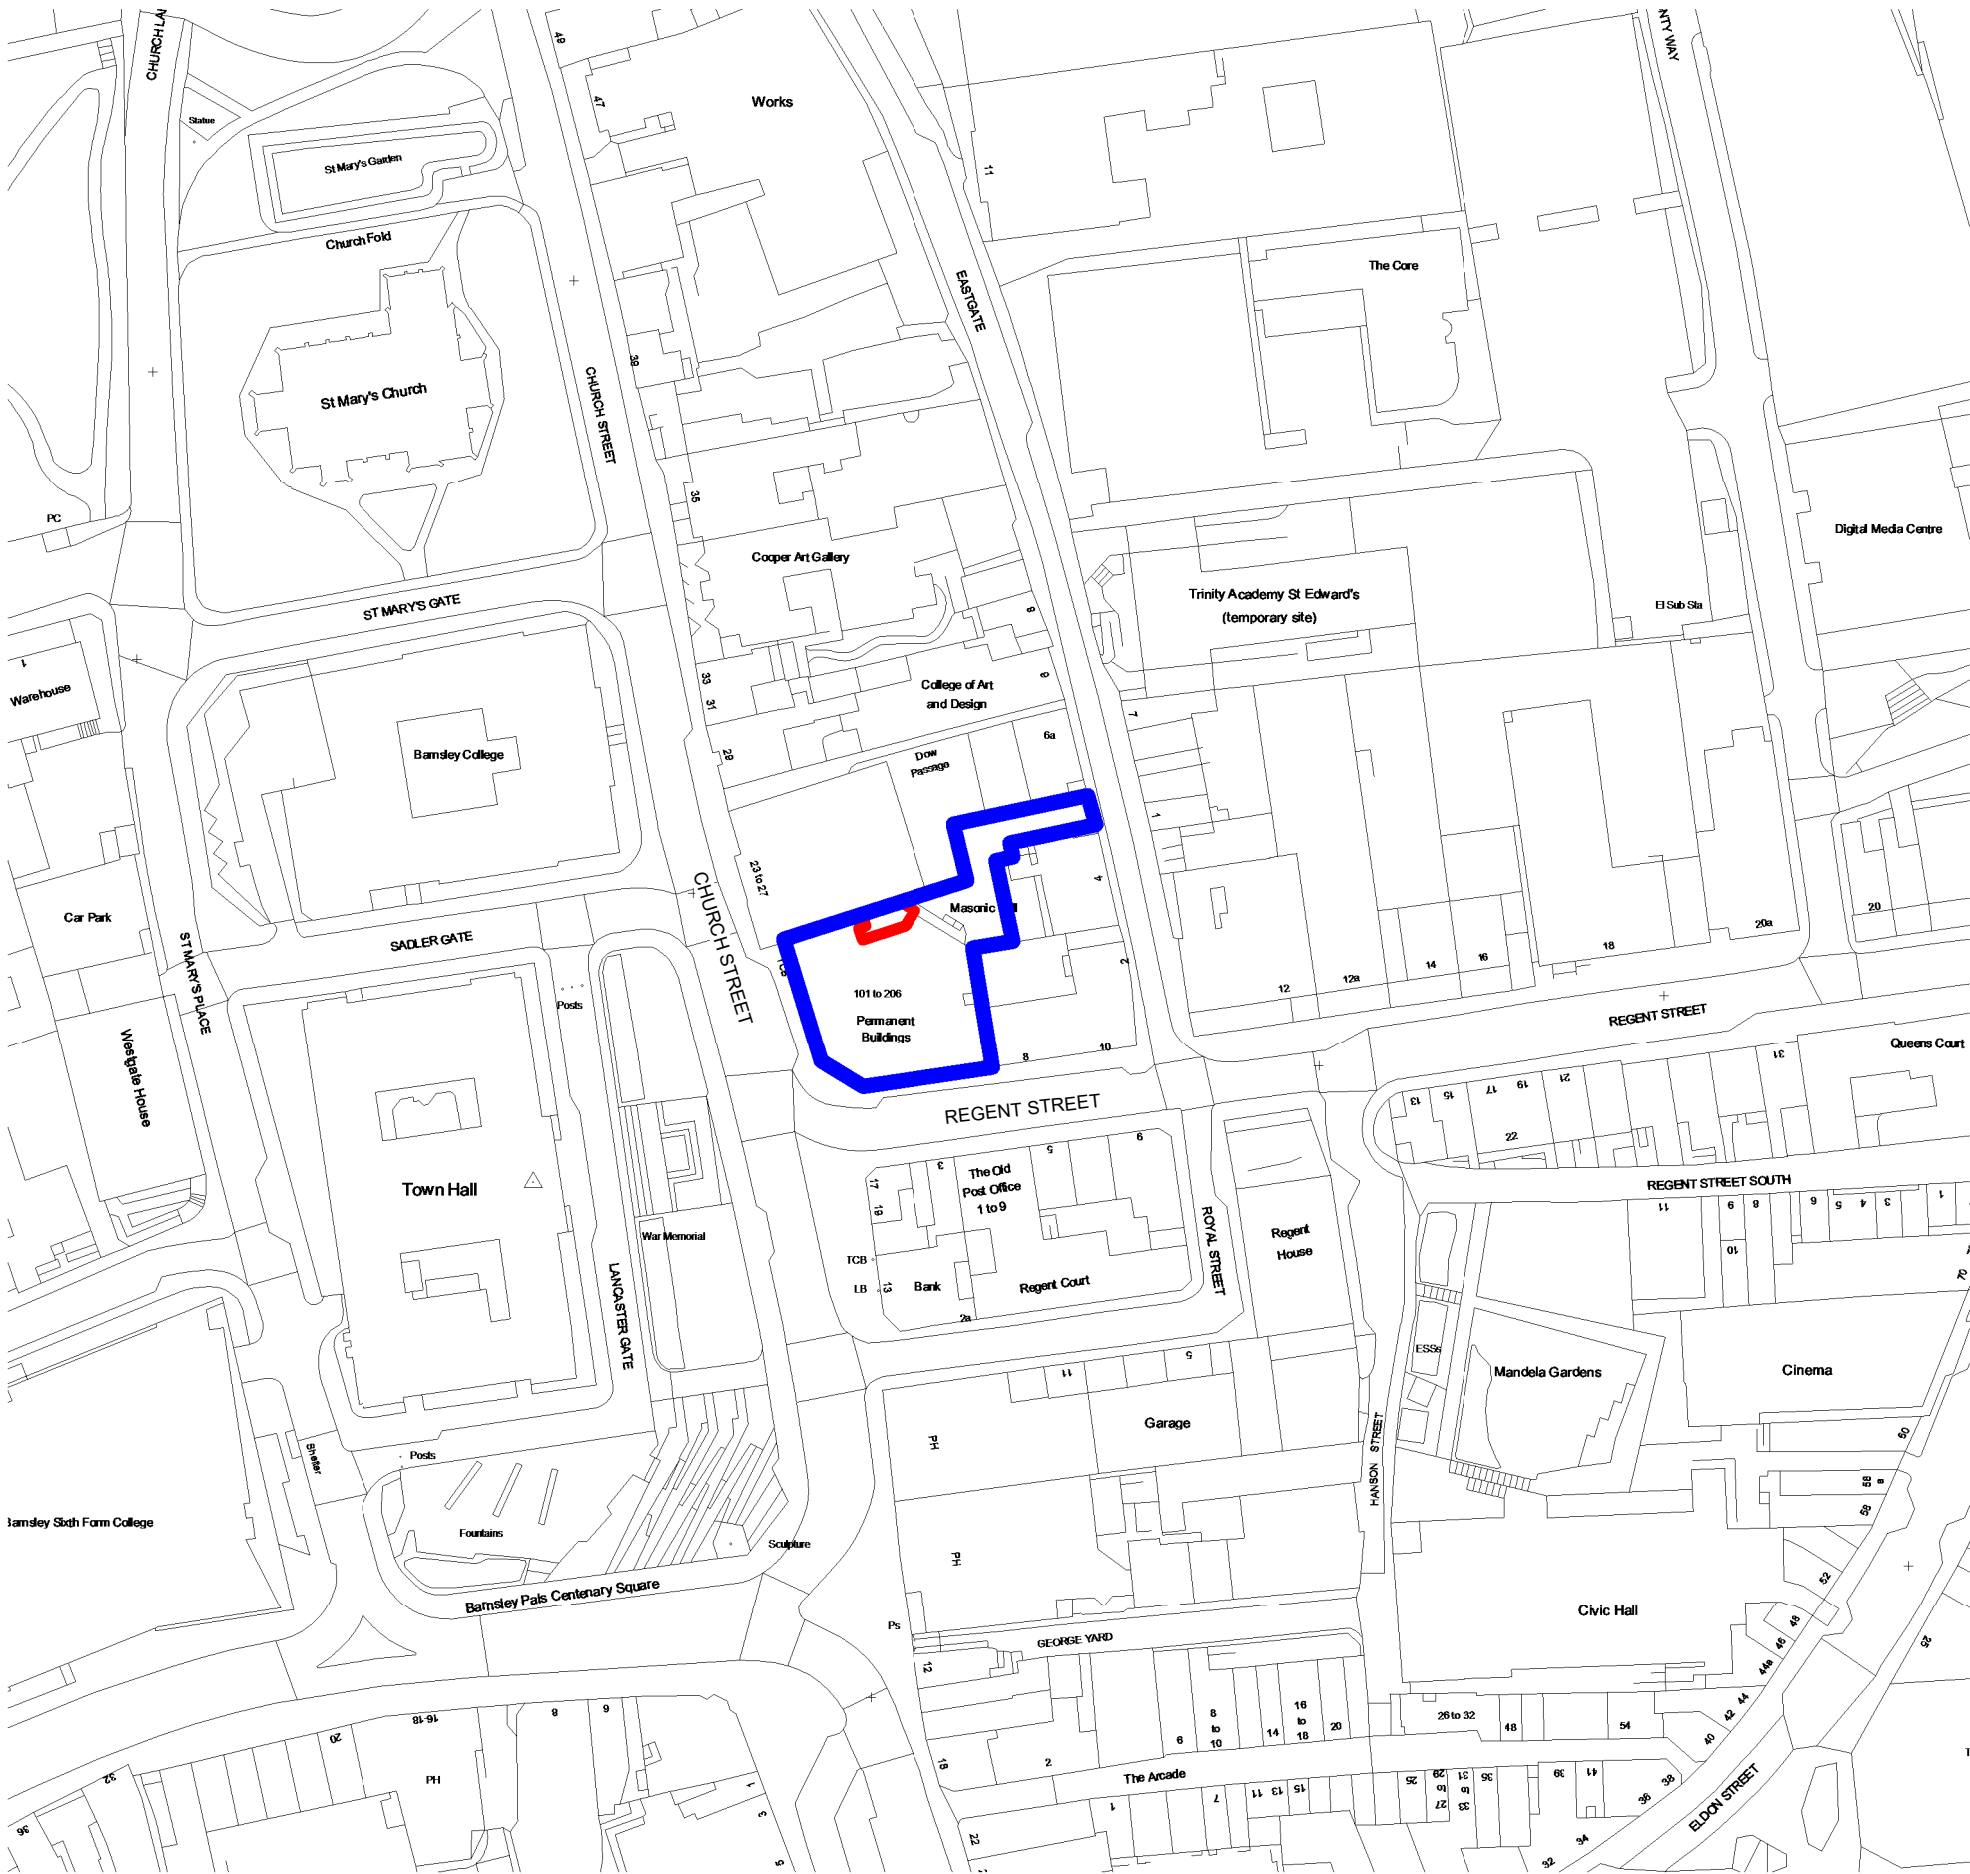

LOCATION PLAN
Scale: 1 : 1250

Graphical Scale 1:1250

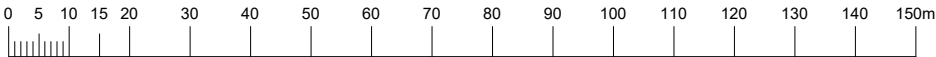

© The copyright in this drawing is vested in CodaStudios and no license or assignment of any kind has been, or is, granted to any third party whether by provision of copies or originals or otherwise unless agreed in writing.

DO NOT SCALE FROM THIS DRAWING
The contractor shall check and verify all dimensions on site and report any discrepancies in writing to CodaStudios before proceeding work

FOR ELECTRONIC DATA ISSUE
Electronic Data / drawings are issued as "read only" and should not be interrogated for measurement. All dimensions and levels should read, only from those values stated on the drawing. Coda Studios Ltd is not responsible for discrepancies caused by the overlay of other parties BIM/IFC models. These are overlaid purely as reference.

Revision	Date	Drawn	Checked
----------	------	-------	---------

KEY

- RED LINE BOUNDARY
- CLIENT OWNERSHIP BOUNDARY

CODA STUDIOS LTD TAKE NO DESIGN RESPONSIBILITY IN RELATION TO APPROVED DOCUMENT B OF THE BUILDING REGULATIONS.

ANY ELEMENTS (AS DRAWN OR INDICATED) RELATING TO BUILDING REGULATIONS, AD 'B' ARE INDICATIVE ONLY AND ALL LIABILITY LIES WITH THE APPOINTED FIRE CONSULTANT ON THE SCHEME.

THIS DRAWING MUST BE READ IN CONJUNCTION WITH THE FOLLOWING SERIES

- | | |
|-----------------------------|------------------------|
| 05 PROPOSED SITE | 21 ROOF DETAILS |
| 06 PROPOSED PLANS | 22 WINDOW PACKAGE |
| 07 PROPOSED ELEVATIONS | 23 DOOR PACKAGE |
| 08 PROPOSED SECTIONS | 24 METAL WORK |
| 09 PLANNING DETAILS | 25 FACADES |
| 11 FIRE STRATEGY | 26 EXTERNALS PACKAGE |
| 12 SETTING OUT | 27 BATHROOM PACKAGE |
| 13 APARTMENT SETTING OUT | 28 KITCHEN PACKAGE |
| 14 WALL AND PARTITION TYPES | 29 WAYFINDING |
| 15 FLOOR AND ROOF TYPES | 30 COMMUNAL ELECTRICAL |
| 16 GROUND WORKS DETAIL | 31 PRIVATE ELECTRICAL |
| 17 SUPERSTRUCTURE DETAILS | 32 COMMUNAL FINISHES |
| 18 MASONRY | 33 PRIVATE FINISHES |
| 19 INTERNAL DETAILS | 36 LEGAL PACKAGE |
| 20 LIFT AND STAIRS | 50 DOCUMENTS |



CODA Studios Ltd. Sellers Wheel, 151 Arundel Street, Sheffield, S1 2NU
T: 0114 279 6003 E: information@codastudios.co.uk

Client
Noble Design & Build

Project
Permanent Building

Drawn	Checked	Date	Scale @ A3
RL	JC	08/02/24	As indicated

Title
LOCATION PLAN

Suitability Code	Purpose for issue
A1	PLANNING

Drawing No
3164 - CDA - SP - SL - DR - A - 0420

Project	Originator:	Volume:	Level:	Type:	Role:	Number:	Revision:
---------	-------------	---------	--------	-------	-------	---------	-----------