


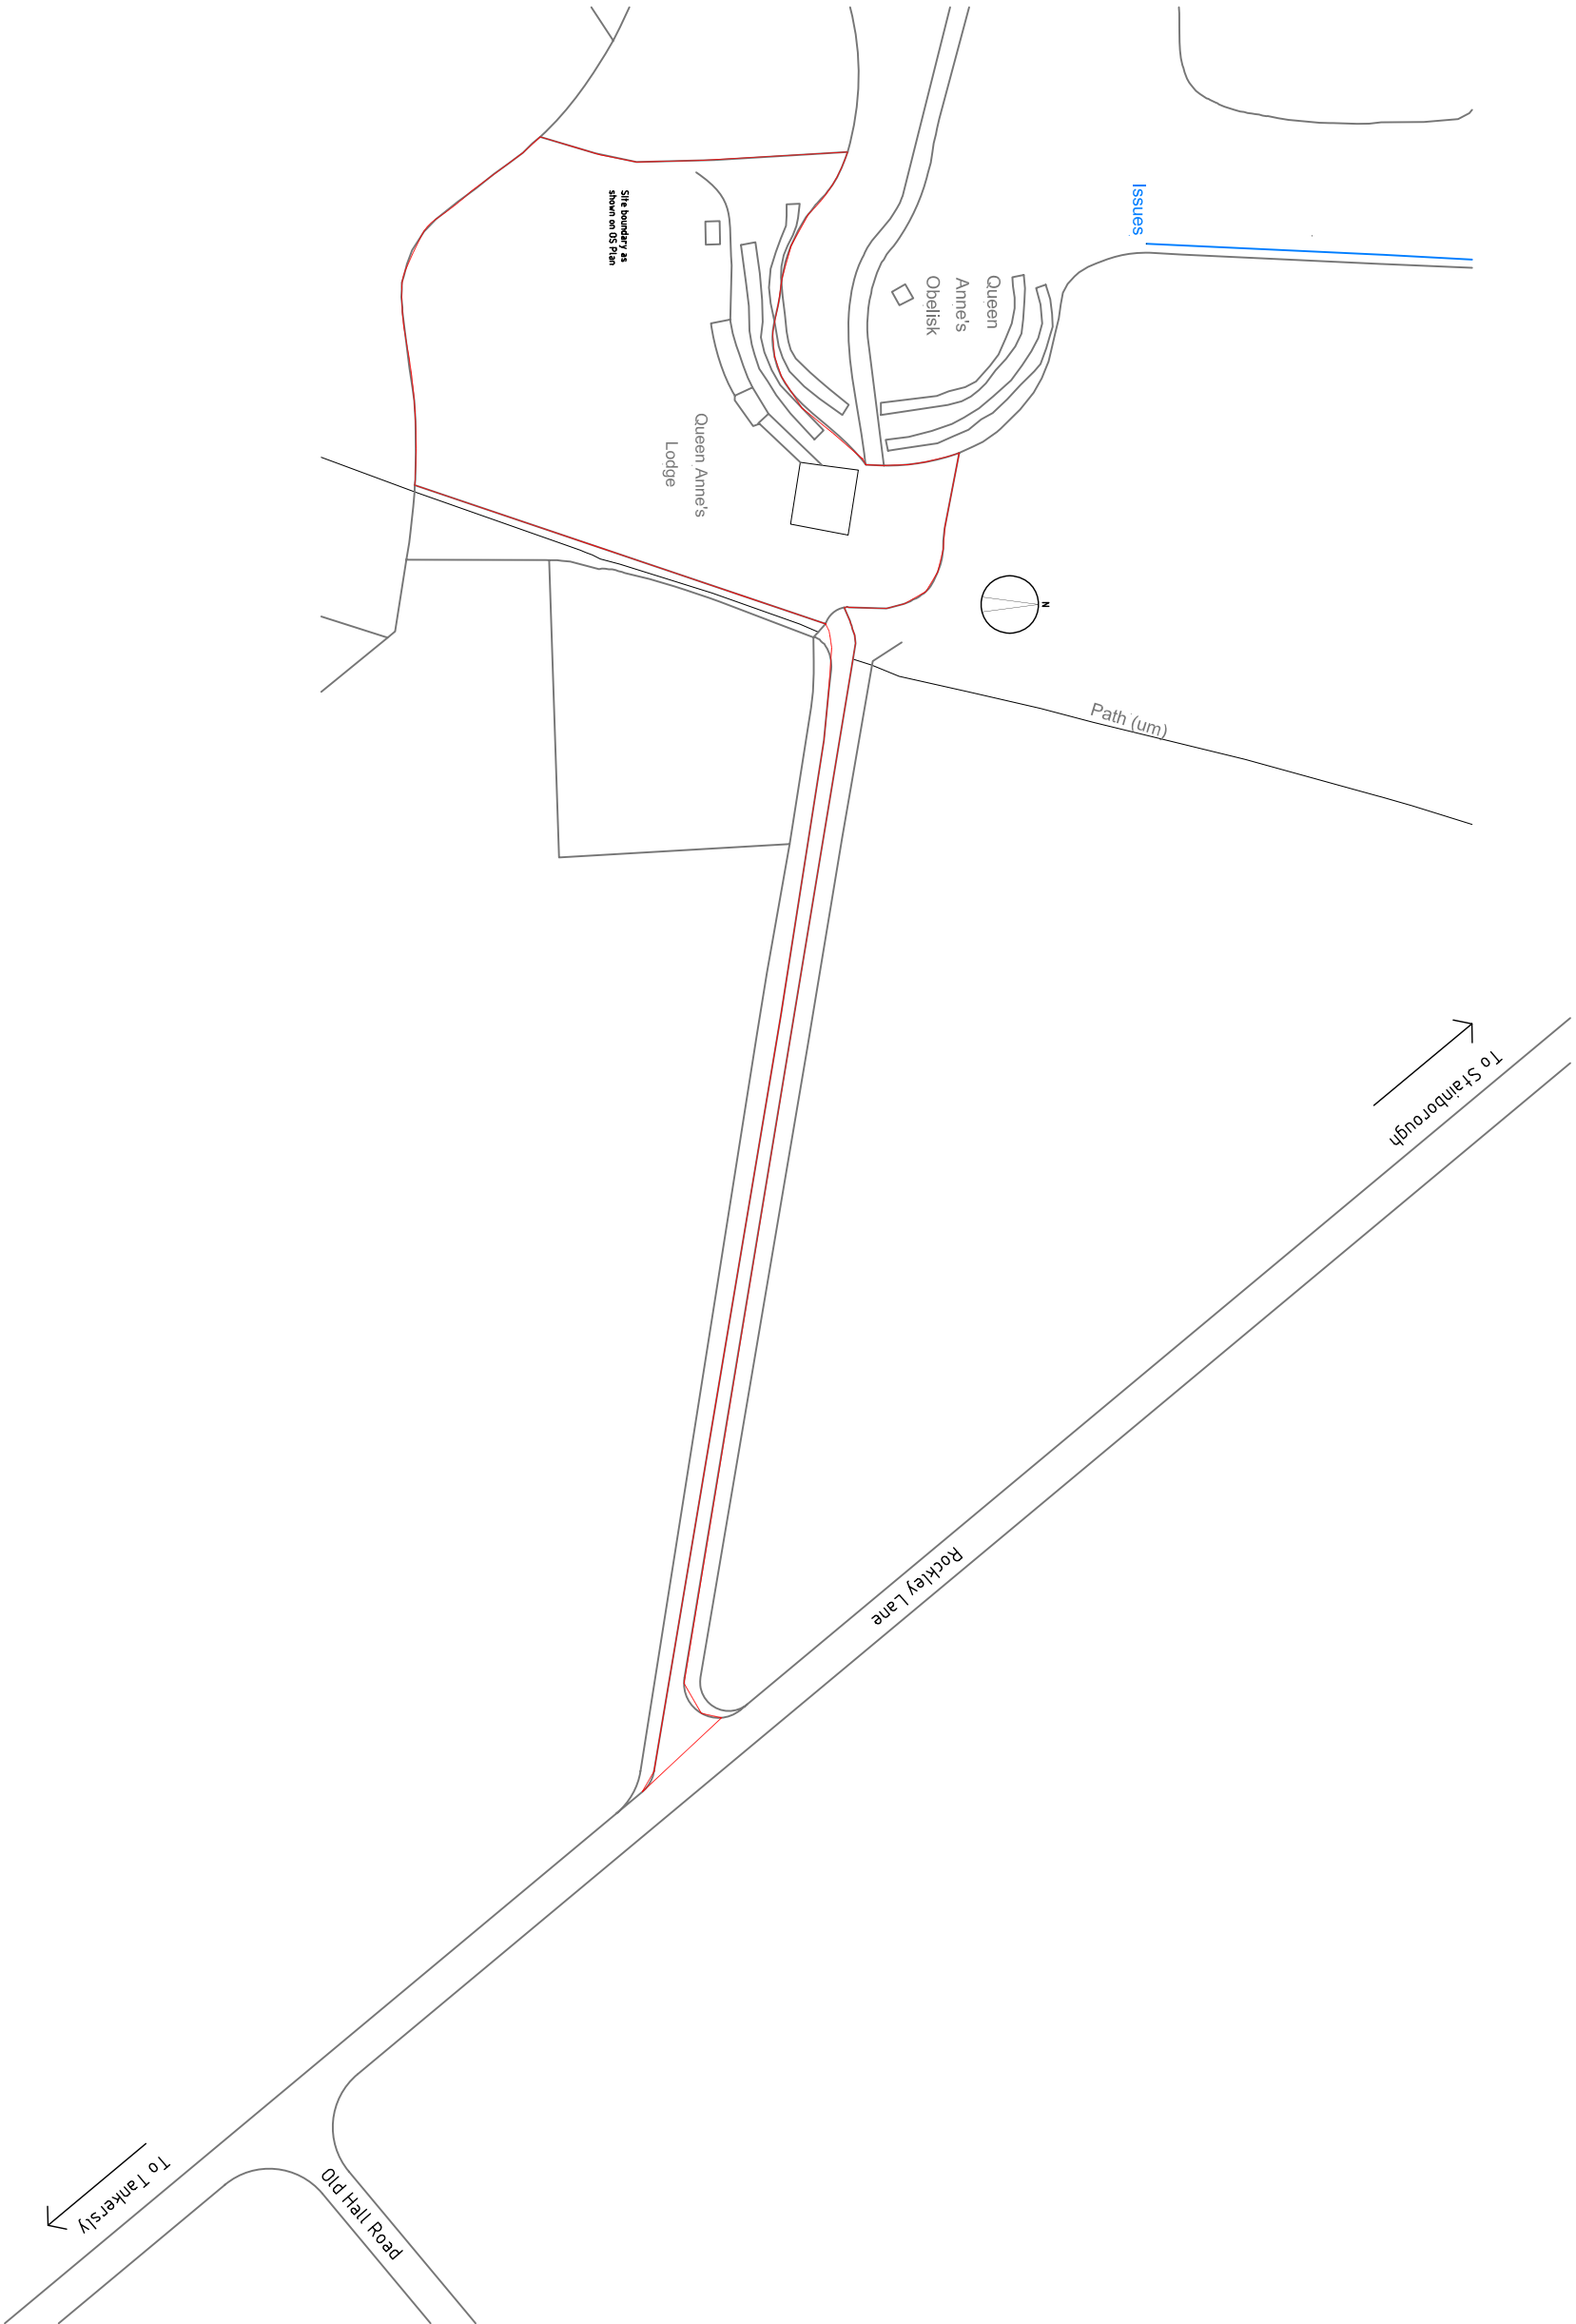

Revision		Description	By	Date
CAD file: GMA000ARCH				

Essence Architecture Ltd.

Client
Mr and Mrs Campbell
Queen Anne's Lodge, Rockley Lane

Project
Queen Anne's Lodge
Extension, Refurbishment and Repair

Drawing Title
Location Plan

Scale	Status		
A3	Planning		
Drawn	Checked	Date	
A/R		3/9/15	
Project No:	Drawing No.	Revision	
2013-05		Loc 01	

Head Office: Upper Begden House, Begden Lane, Huddersfield, HD9 8LD
Tel: 01484 862000, Fax: 01484 862071, Email: info@essencearchitecture.com, Web Site: www.essencearchitecture.com

ALL DIMS TO BE CHECKED ON SITE. DIMS MUST NOT BE SCALED. TAKE POURED DIMS. THIS DIMS IS THE PROPERTY OF ESSENCE ARCHITECTURE LTD. AND MAY NOT BE COPIED, USED, REPRODUCED OR DISCLOSED WITHOUT WRITTEN CONSENT