


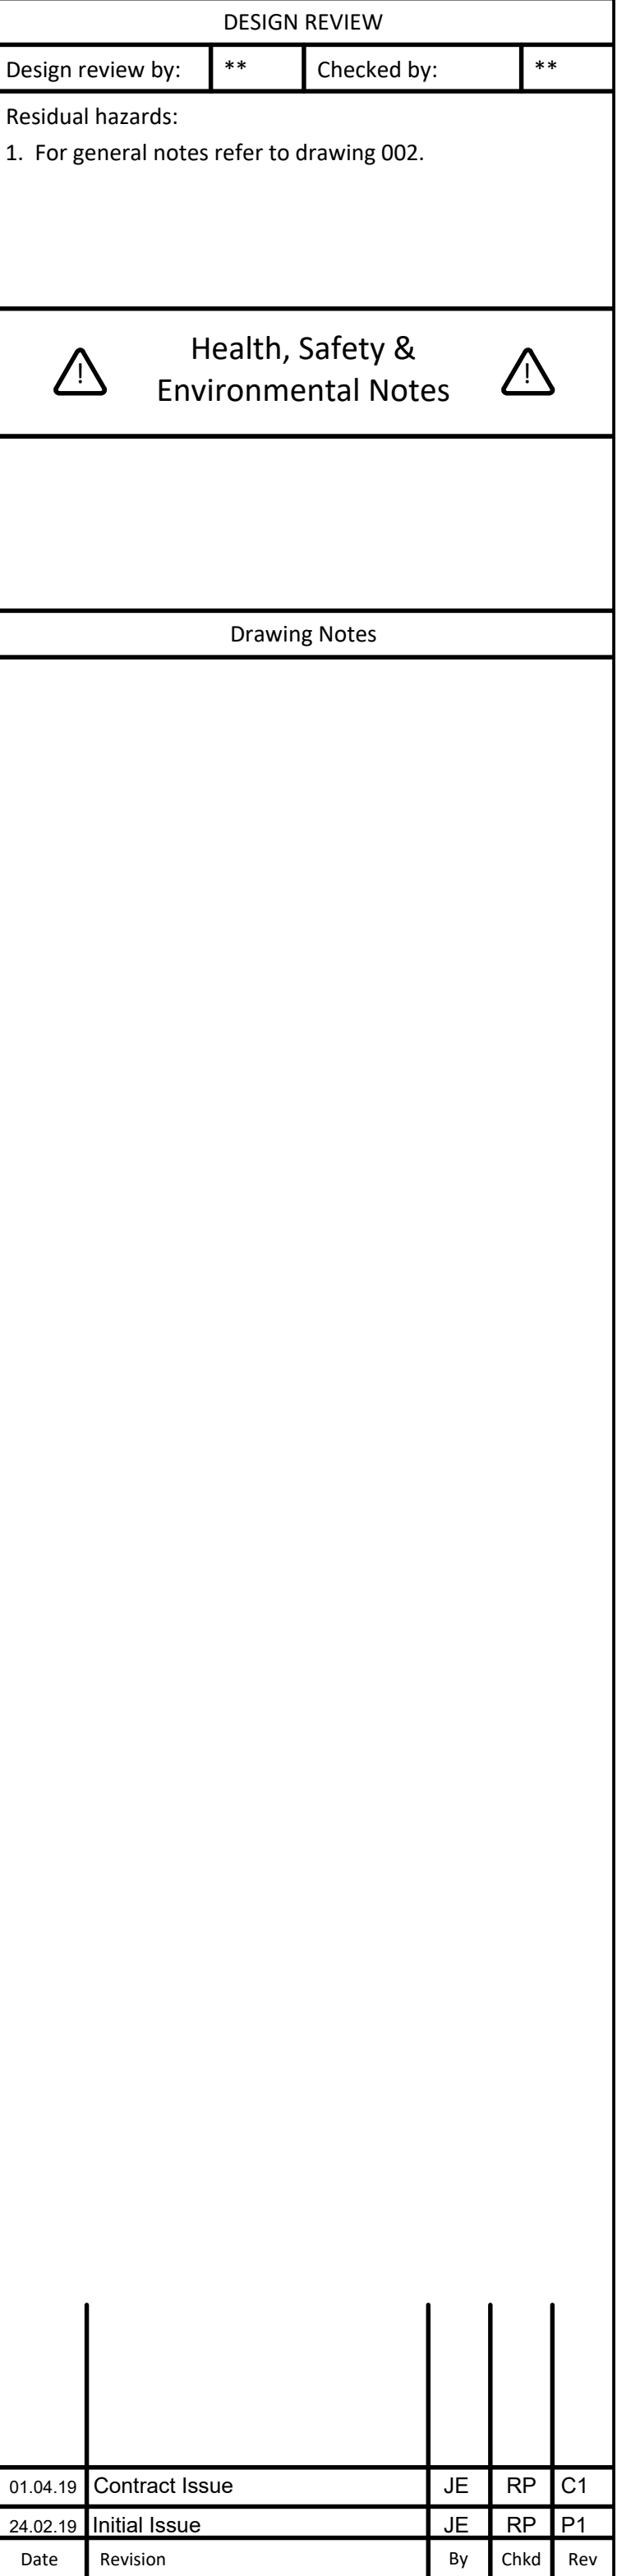

ADEPT
CIVIL AND STRUCTURAL CONSULTING ENGINEERS

Web: www.adeptcsce.com Originating Office
Email: inbox@adeptcsce.com

Project
Glassworks, Barnsley

Title S278 Access Road to Lambra Road, Proposed Levels
--

Client **Henry Boot**
CONSTRUCTION

Scale @ A1	Drawn	Checked	Date
1:200	IE	BP	Feb 19

Suitability	D4	Purpose	Contract
-------------	----	---------	----------

UPRN	Originator	Zone	Level	Type	Role	Class	Drg. No.	Rev.
BGW2- ACE-XX-ZZ-DR-C-G700-0137 - C1								