


SYK 401956

AL

Plan Referred To:

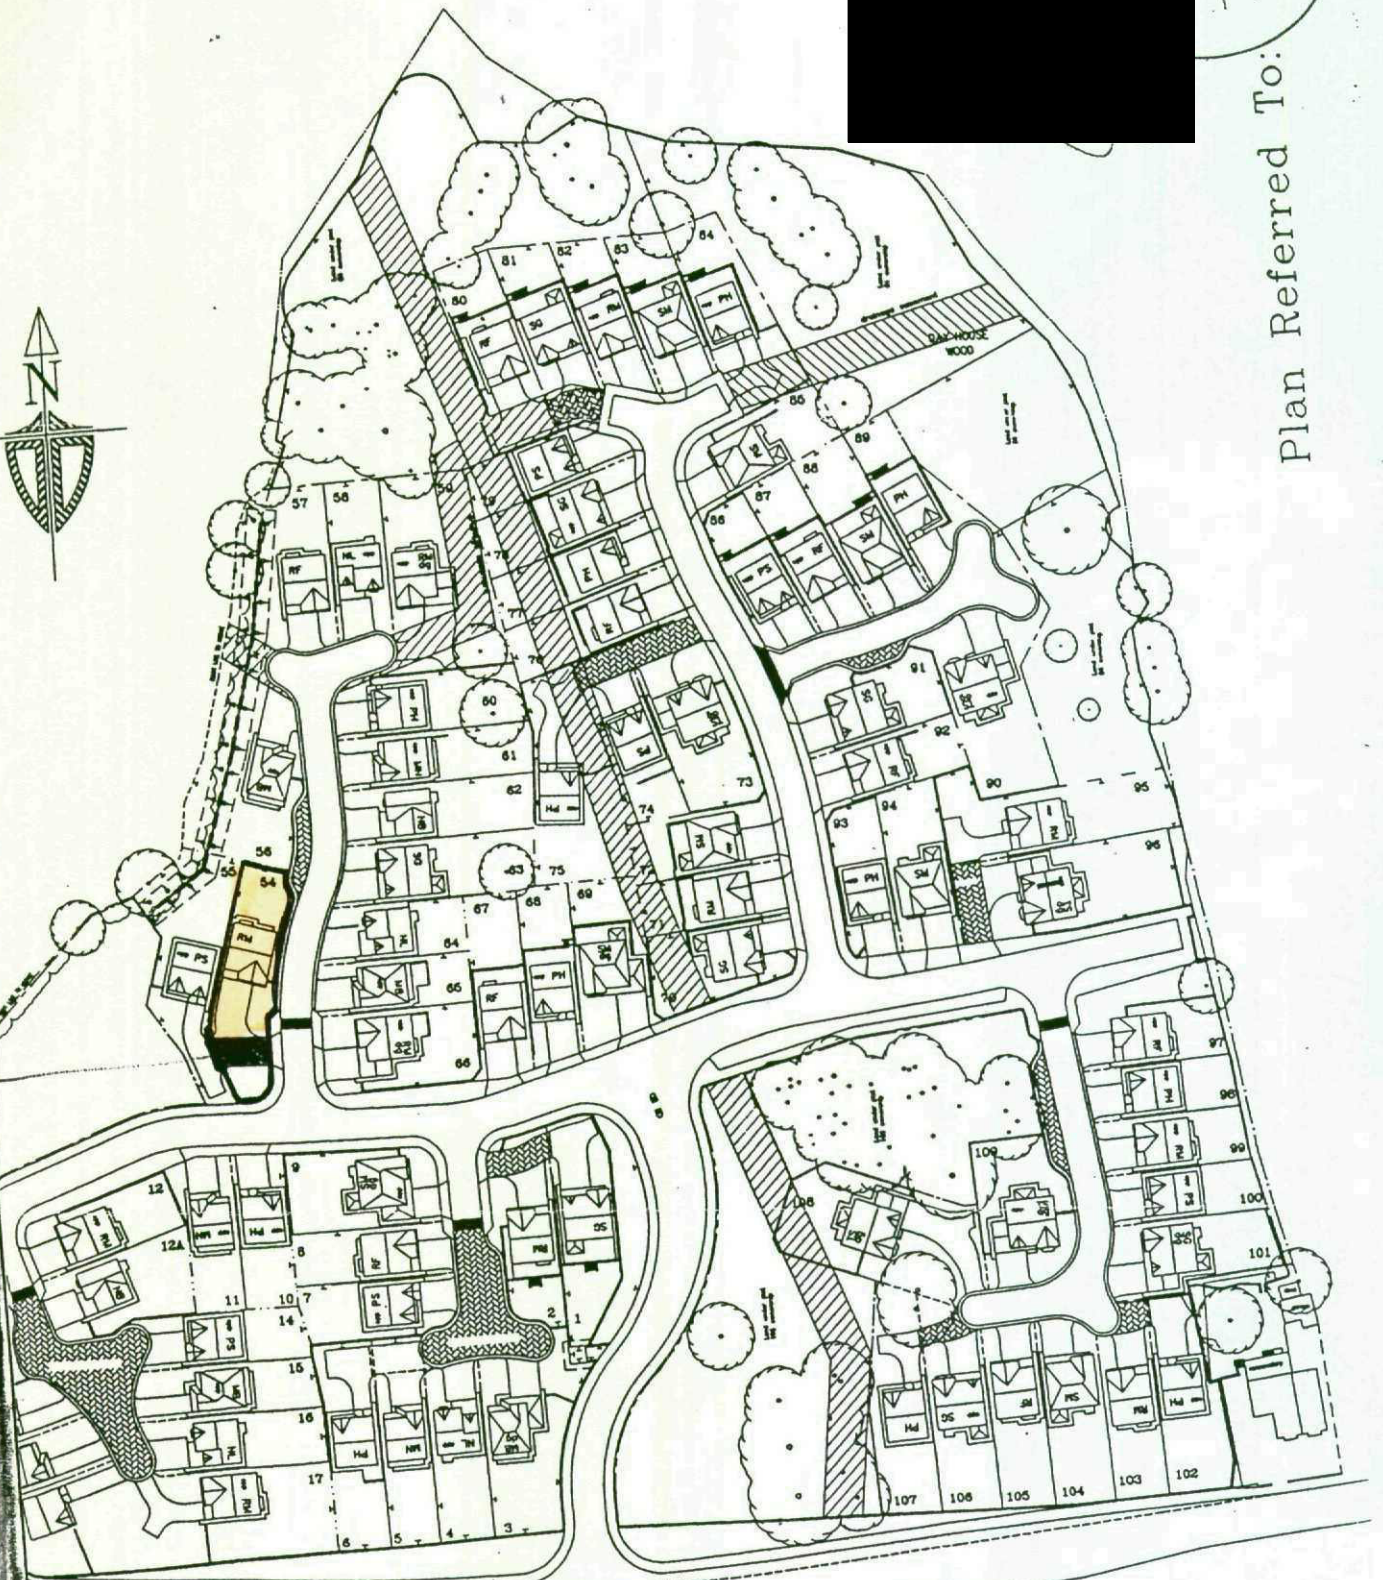

ED
BRICK
AREA

WILTHORPE ROAD

OFFICE COPY

Site Plan Existing

