
Ordnance Survey®

OS Sitemap®

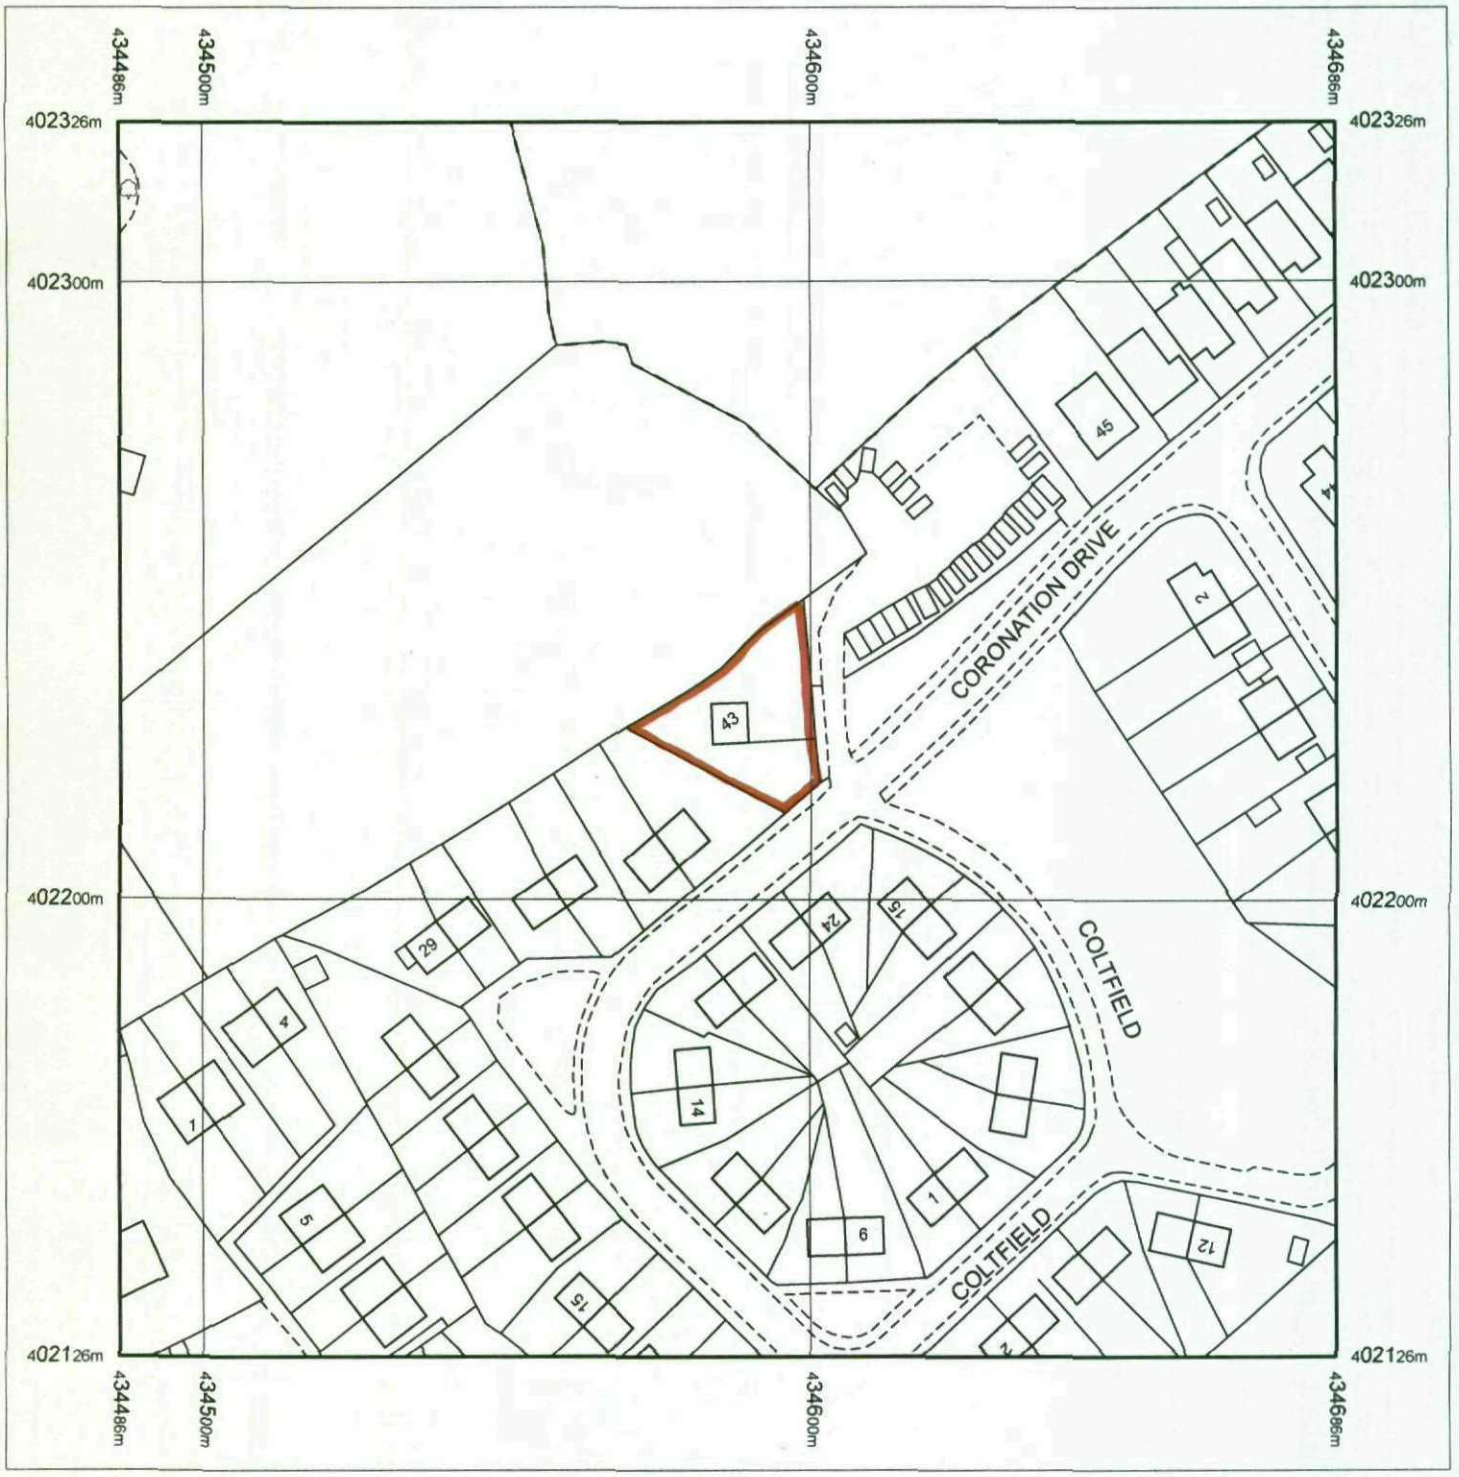

Produced 10.12.2008 from the Ordnance Survey National Geographic Database and incorporating surveyed revision available at this date. © Crown Copyright 2008.

Reproduction in whole or part is prohibited without the prior permission of Ordnance Survey.

Ordnance Survey, the OS Symbol and OS Sitemap are registered trademarks of Ordnance Survey, the national mapping agency of Great Britain.

The representation of a road, track or path is no evidence of a right of way.

The representation of features as lines is no evidence of a property boundary.

Part or all of this OS Sitemap is enlarged from mapping produced at one or more of the following scales: 1:1250, 1:2500, 1:10000.

Metres
0 20 40

Scale 1:1250


Supplied by: **Wakefield MDC**
Serial number: 00085100
Centre coordinates: 434586.5 402225.75

Further information can be found on the OS Sitemap Information leaflet or the Ordnance Survey web site: www.ordnancesurvey.co.uk

43 CORONATION DRIVE

BIRDWELL

S70 5RJ

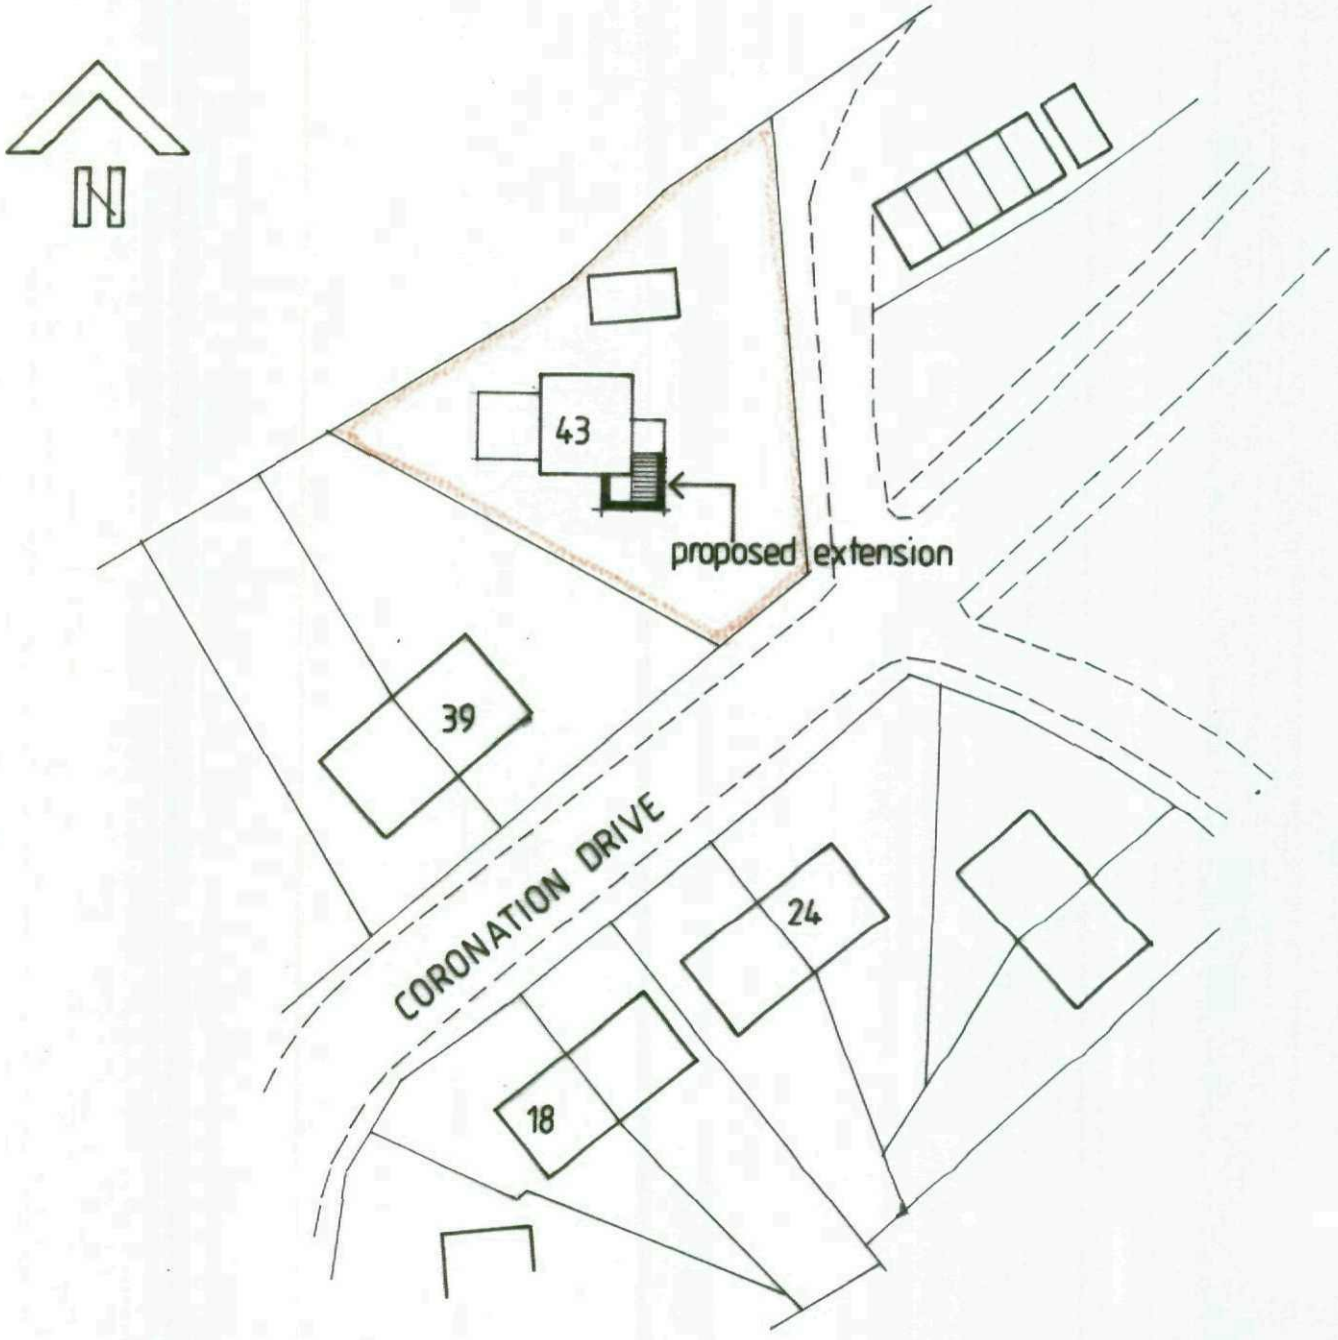

sent :

Mr & Mrs West

project :

43 Coronation Drive, Birdwell, Barnsley

title :

Site Layout

date. 12.2008

scale. 1:500 @ **A4 size**

drawn. ALT

sheet no. **2109:3** rev.

A L Turner + Associates
CHERRY TREE HOUSE, LEVISHAM, NORTH YORKSHIRE, YO18 7NL.
tel : 01751 460007 fax : 01
alturnerassociates@tiscali.co.uk