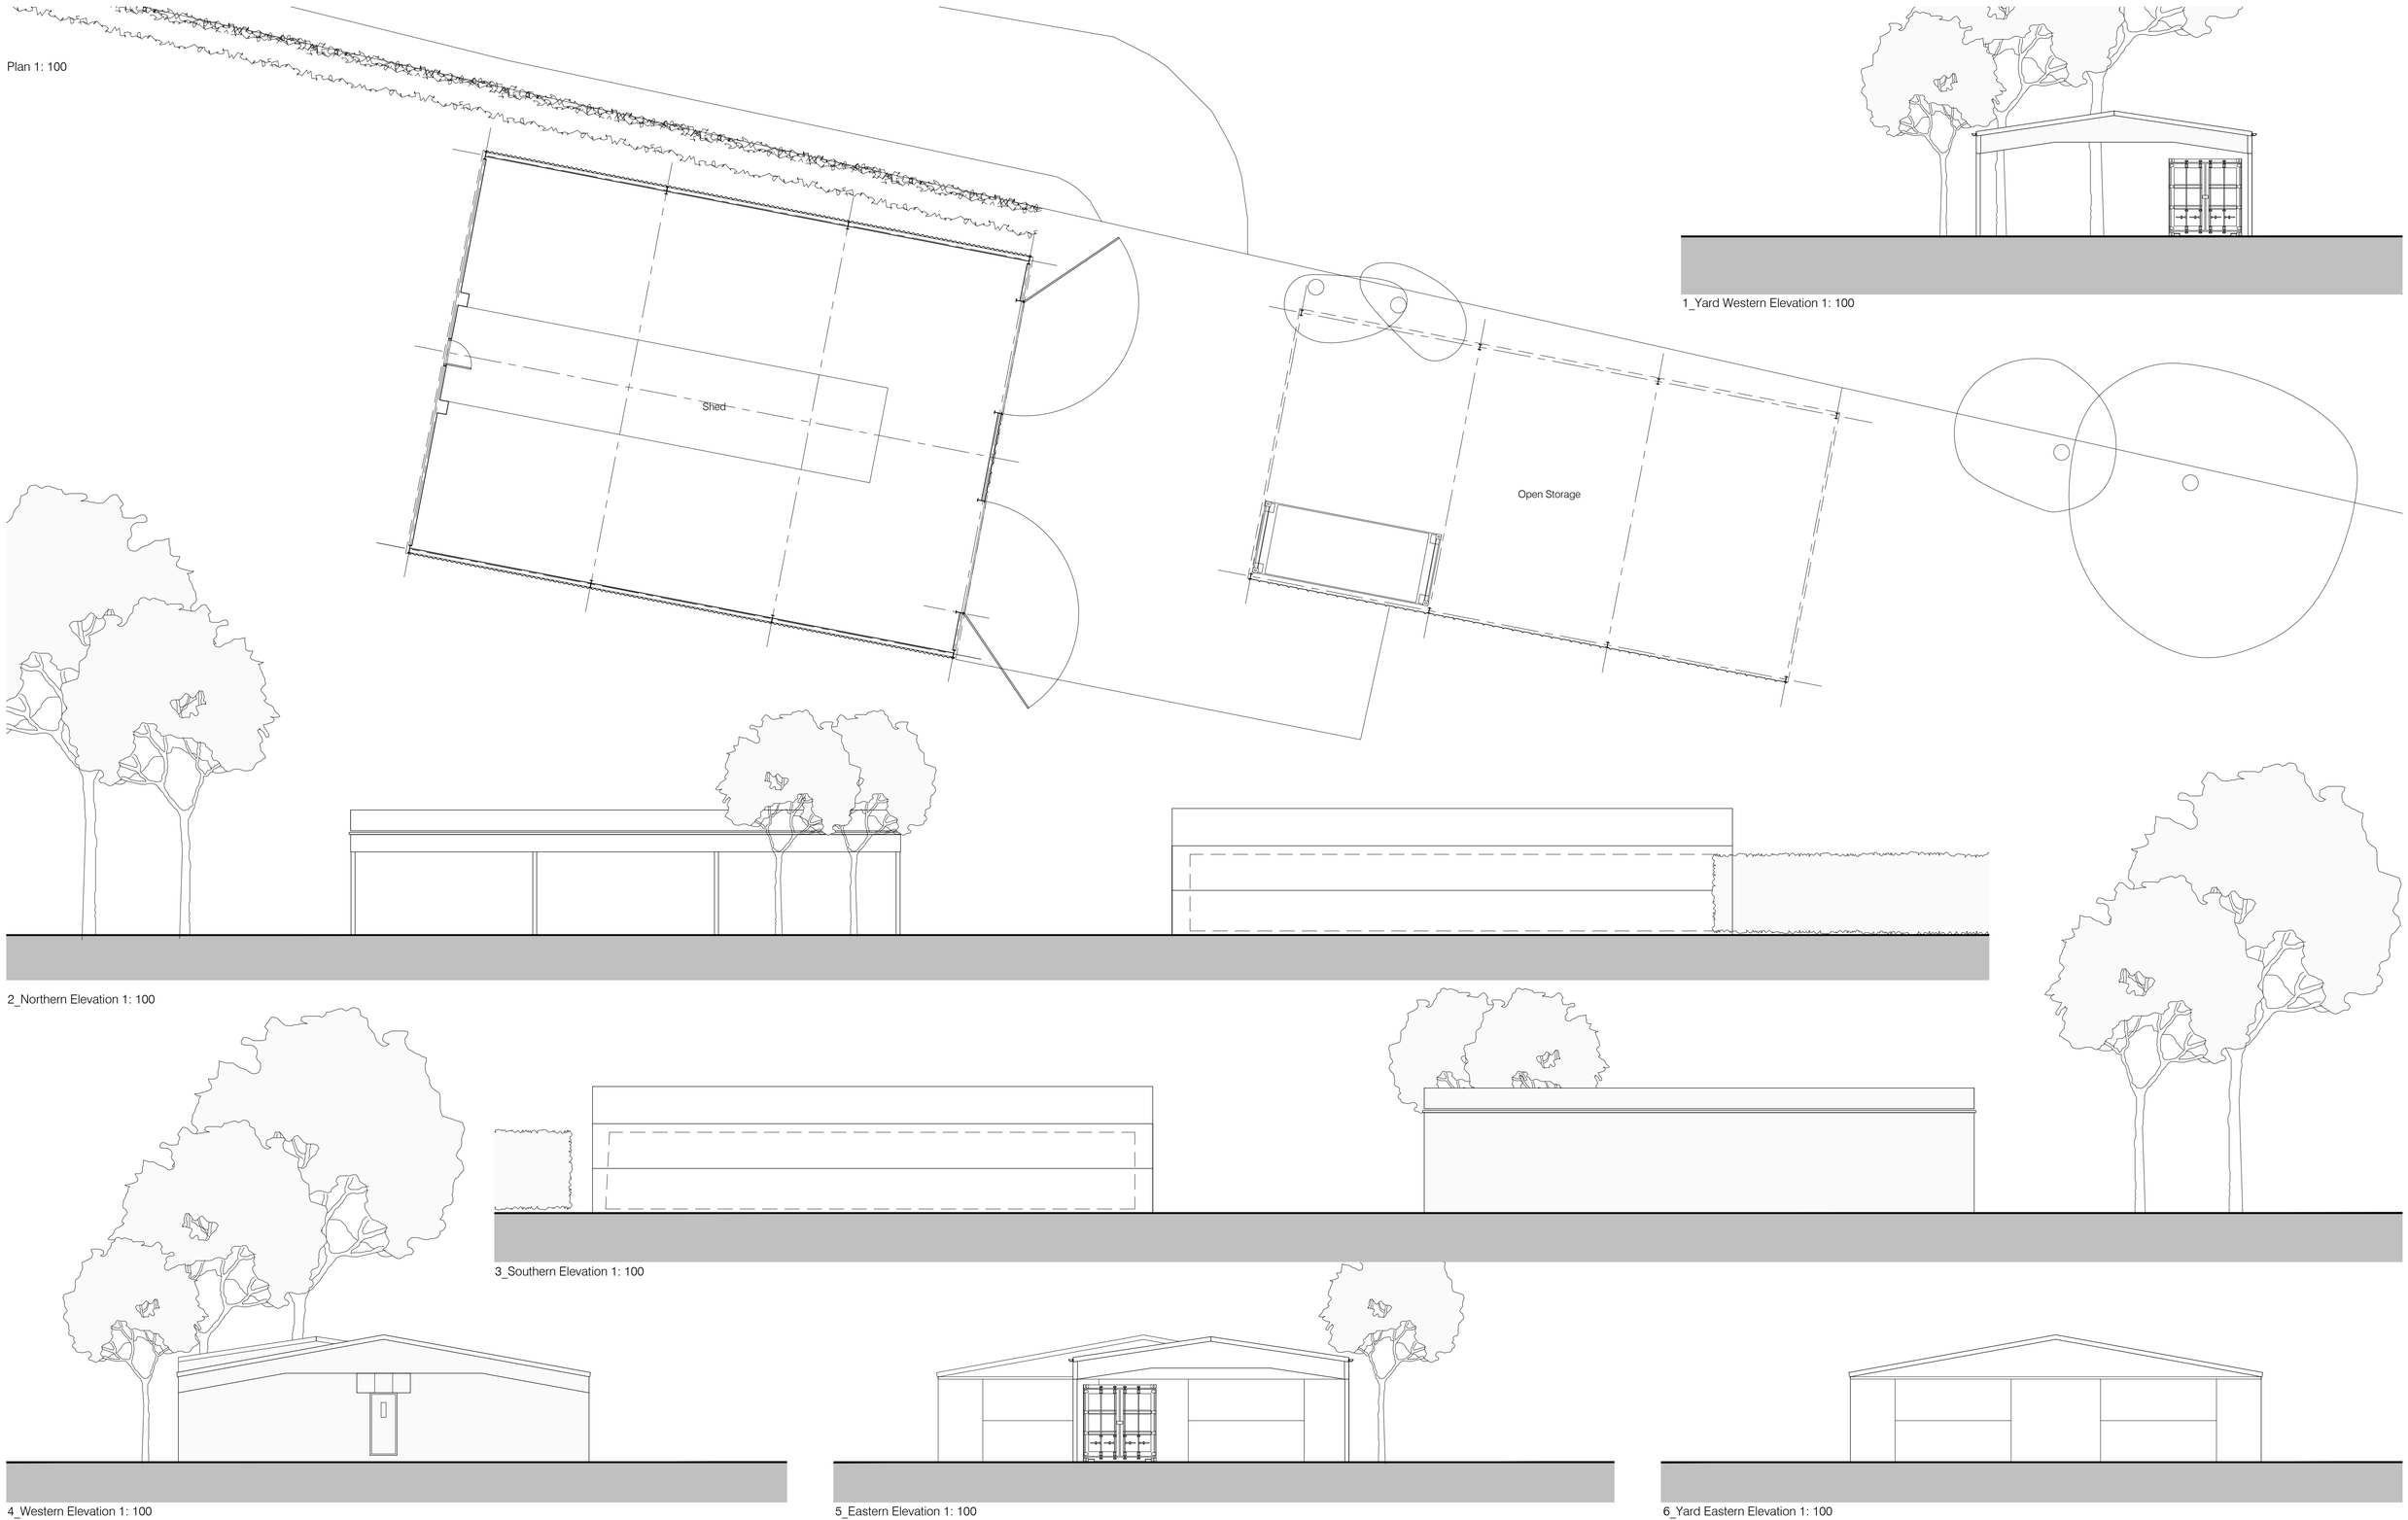

Drawings based on Ordnance Survey (Streetwise License No 100047474) and preliminary survey – design and drawing content subject to further Site Surveys, Structural Survey, Site Investigations, Planning and Statutory Requirements and Approvals.

Haigh Lane, Hoylandswaine

Rev. Des. Date By

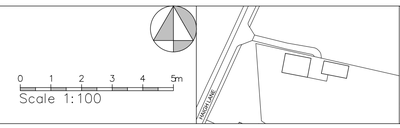

Architecture and Design
The Studio, Coal Pit Lane, Brighouse
HD6 4HB T: 01484 717110
info@jgr-d.co.uk www.jgr-d.co.uk

Project	Proposed Conversion of agricultural buildings at Haigh Lane, Hoylandswaine
Client	Earledge Developments Ltd, Ashley Grange,Haigh Lane, Hoylandswaine S36 7JQ,
Dwg Title	(17515)2_Scheme as existing
Scale	1:100 @ A1
Date	June 2017