MOTOR DEPOT - BARNSLEY






1

Sign Description

3No Built up rim & return letters & logo. Internally illuminated via white LED's.
Scale 1:50

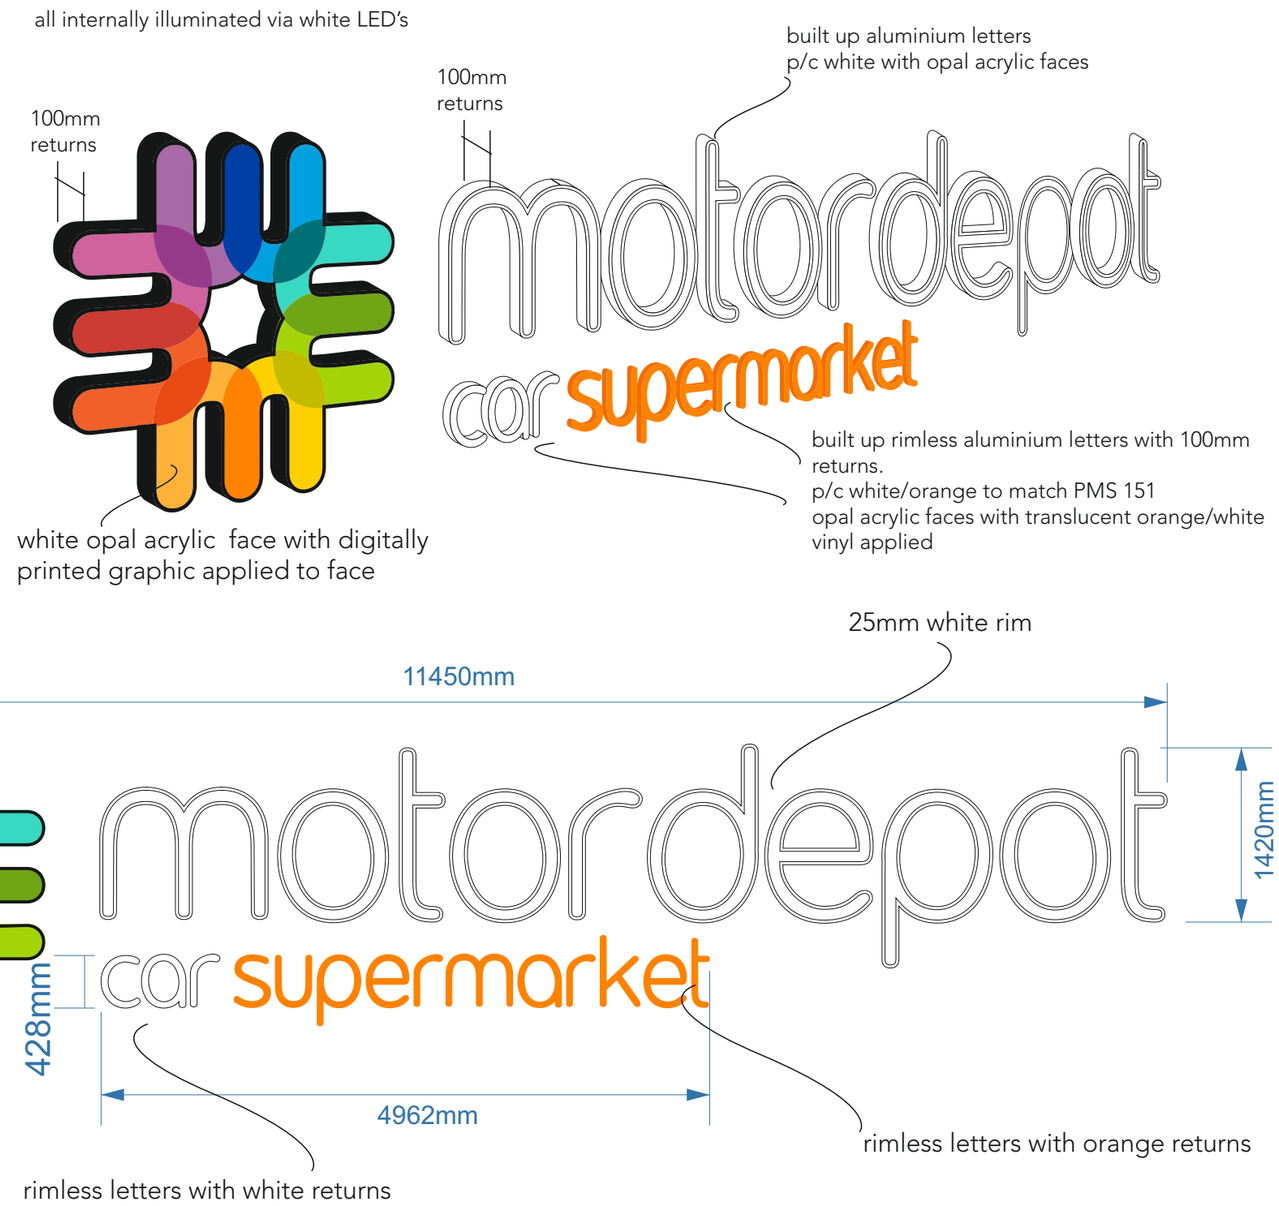

this is our client	these are your colours	project	changing your mind?	decision made!
MOTOR DEPOT UNIT 5 KESTREL WAY BIRDWELL BARNSLEY S70 5SZ	85% Black PMS 151c 85% Black PMS 299c PMS 333c PMS 369c PMS 375c PMS 109c PMS 151c PMS 143c C0 M75 Y87 K0 C13 M92 Y85 K3 C18 M73 Y10 K0 C43 M69 Y14 K0	drawing number: 14405 scale: AS SHOWN @ A3 date: 31.08.17 designer: s.c. project ID:	1 2 3 4 5	

COPYRIGHT ©
the copyright of this drawing and/or design is vested in the designer & must be neither copied or reproduced without their consent.

sovereign signs
strata group
strata house
300 hawthorn avenue
Hull HU3 5LL
T: 01482 618123
W: www.sovsigns.co.uk