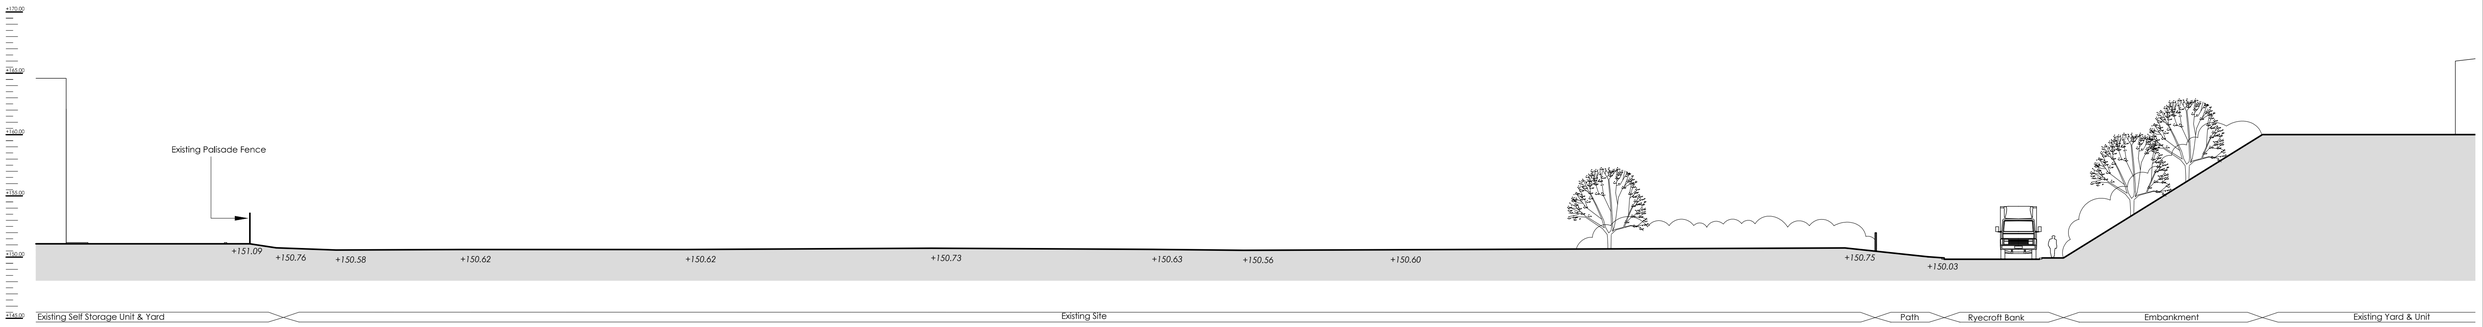

Existing Section AA

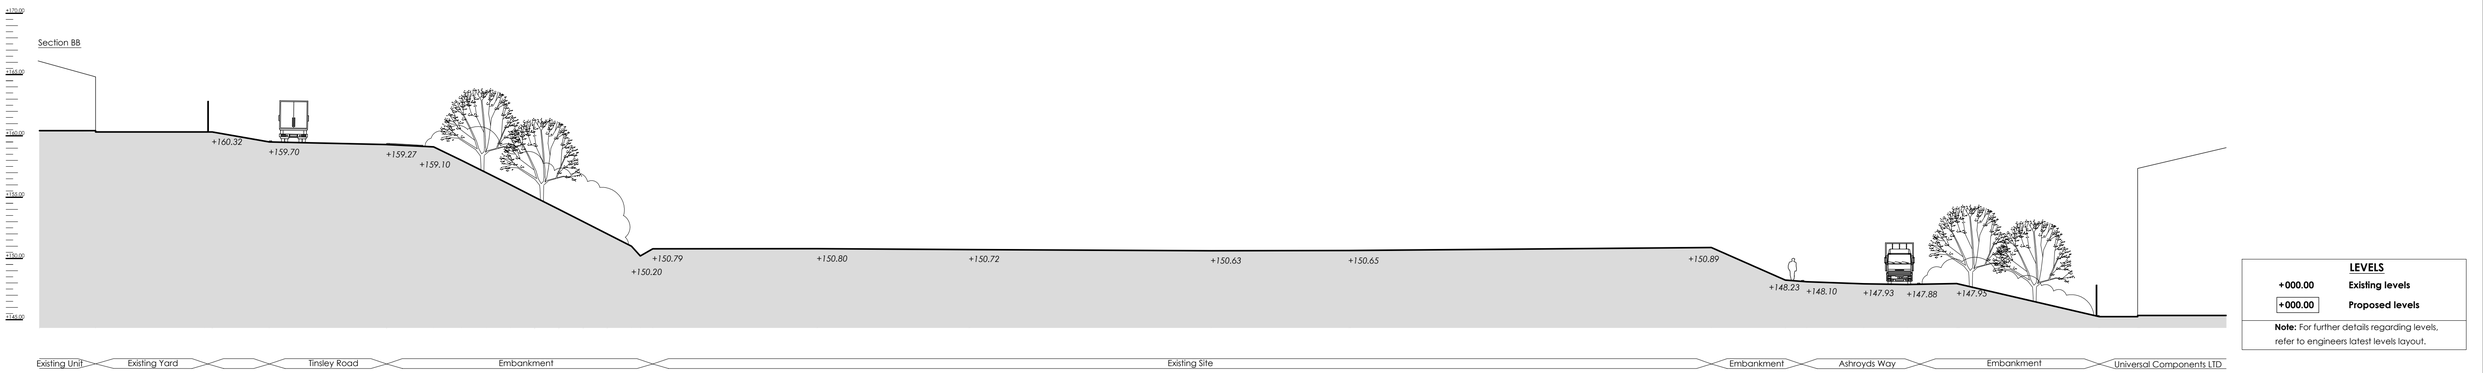

LEVELS	
+000.00	Existing levels
+000.00	Proposed levels

Note: For further details regarding levels, refer to engineers latest levels layout.

Existing Section BB

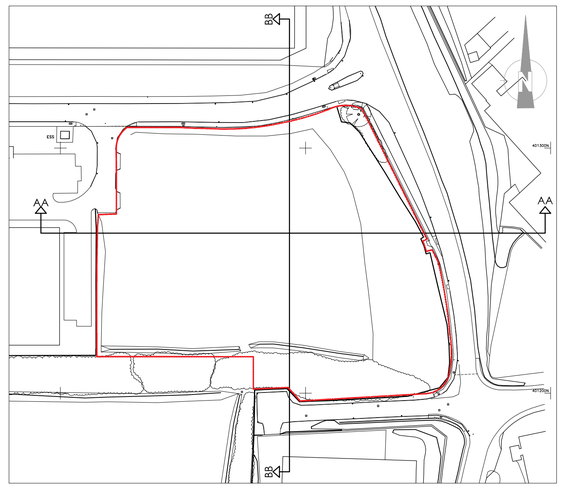

Key Plan NTS

Rev	Date	Description	Rev By	Chk'd By
-	dd-mm-yy	----	---	---

Project Title	Proposed Development Unit 4B Ashroyd Business Park Junction 36 M1 Barnsley S74 9SB
Client	Network Space Ltd
Status	Planning
Scale	1:250 — Drawing Size A1
Date	29.01.2018 — Drawn By MC — Checked AT
Drawing Title	Existing Site Sections
Job-Dwg No	14698B-102 — Rev -

2 St. Johns North, Wakefield, WF1 3QA t. 01924 291800

Carvers Warehouse, 77 Dale Street, Manchester, M1 2HG t. 0161 2388555

The Old Rectory, 79 High Street, Newport Pagnell, MK16 8AB t. 01908 211577

101 London Road, Reading, RG1 5BY t. 0118 9507700

10 Gees Court, St Christophers Place, London, W1U 1JJ t. 0207 4091215

THE HARRIS PARTNERSHIP
ARCHITECTS
www.harrispartnership.com

This drawing is copyright and may not be reproduced in whole or part without written authority. Do not scale off this drawing.

Existing Site Sections
Scale 1:250 @ A1

0 2.5 5 7.5 10 12.5m
SCALE 1:250

CAD file reference 14698B - 17.0 Drawings\100 Series-Planning