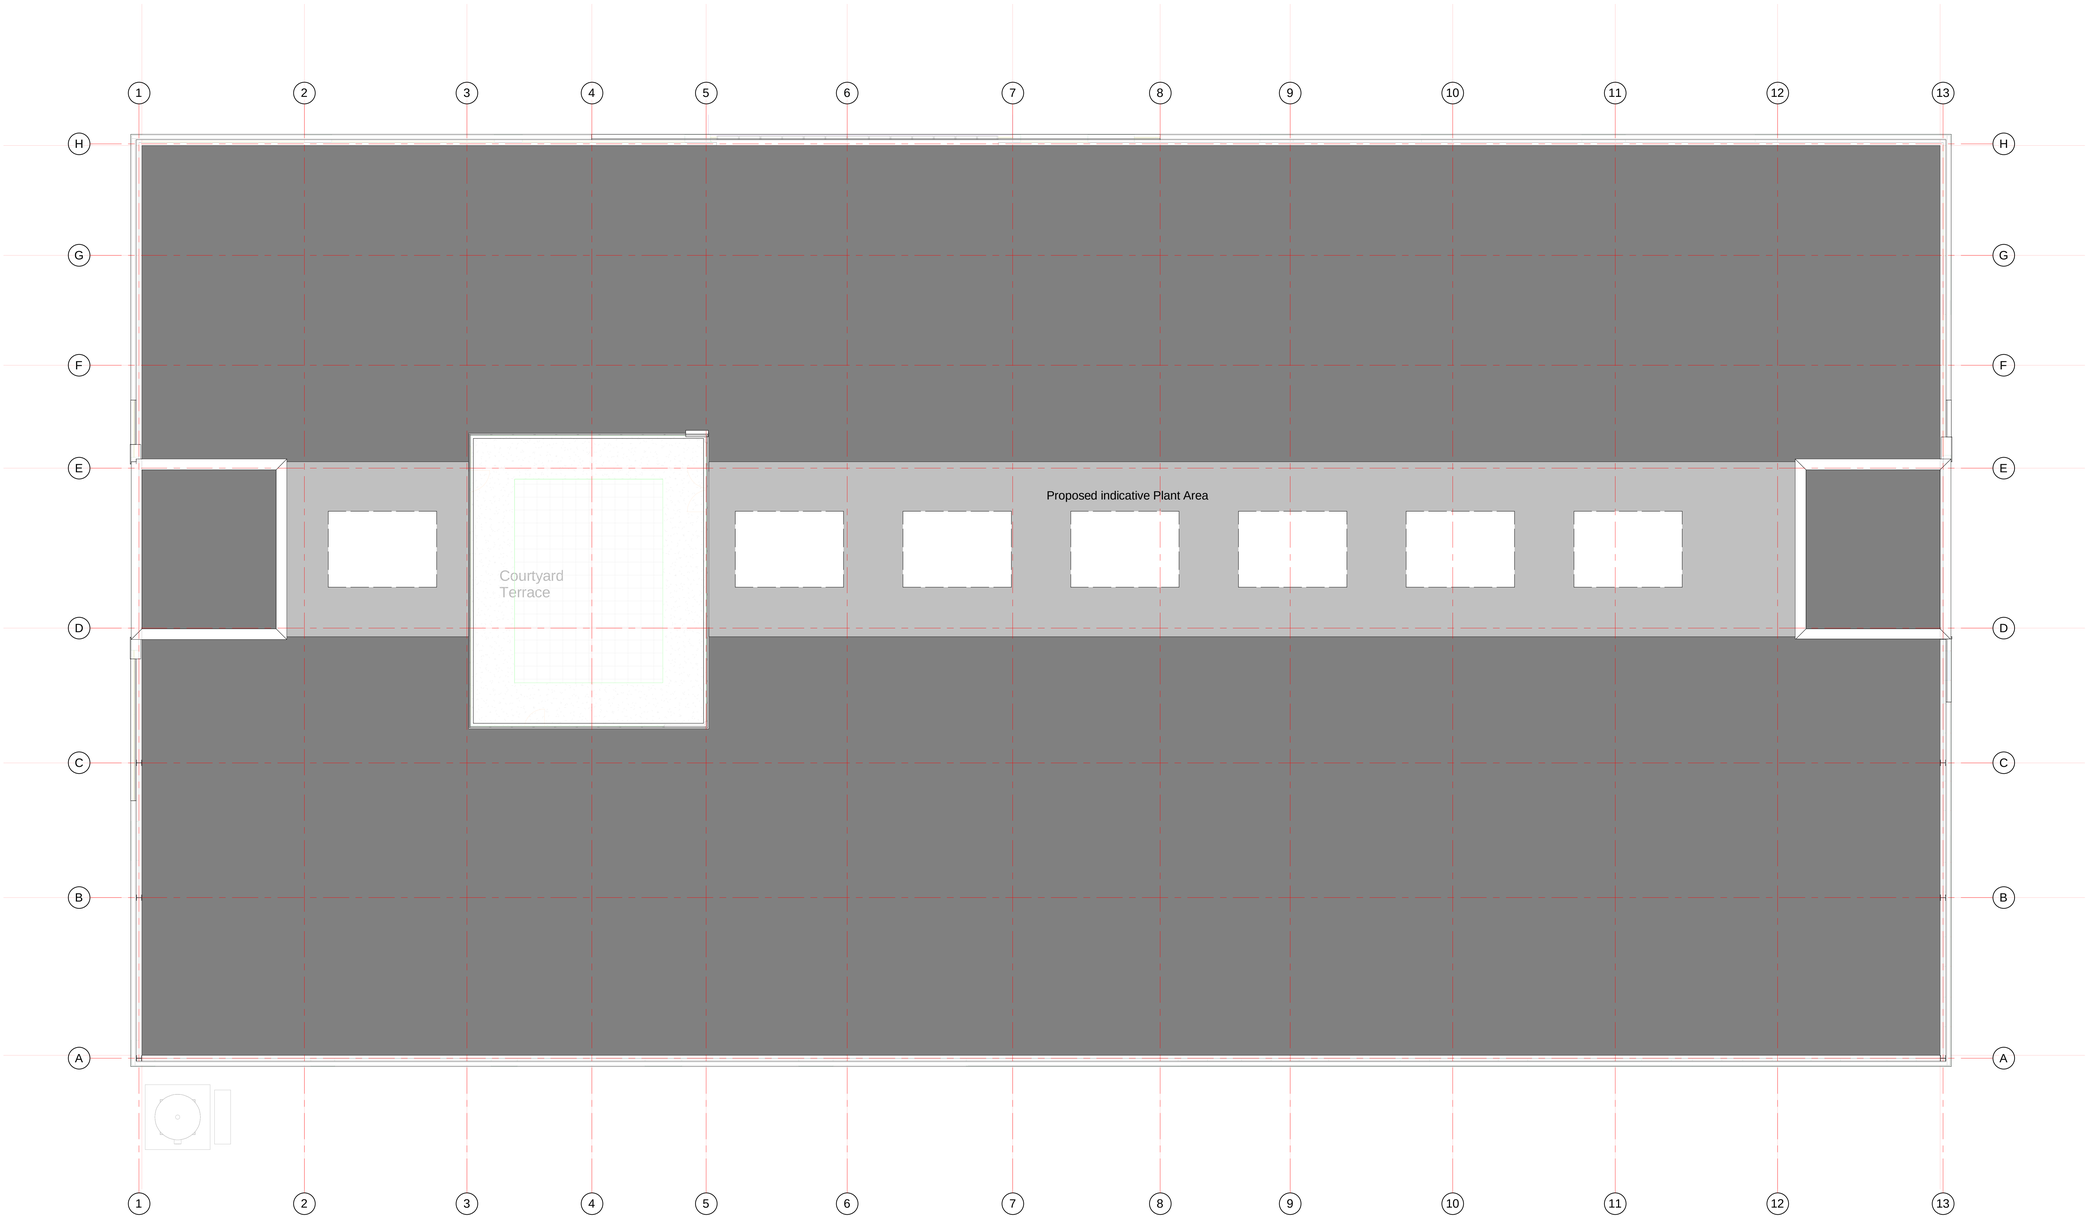

Proposed Roof Plan

1 : 100

Rev	Date	Description	Rev By	CHK'd By
A	12.07.17	Updated for planning submission	NBB	PSM

Project Title	NHS Blood & Transplant Centre Capitol Park Junction 37 M1 Higham Lane Barnsley
Client	CDP
Status	Planning
Scale	1 : 100
Drawing Size	A0
Drawn By	NBB
Checked By	PSM
Date	07.2017
Drawing Title	Proposed Roof Plan
Job-Dwg No	14120 - 119
Rev	A

2 St. Johns North,
Wakefield, WF1 3QA
t. 01924 291800

Canvas Warehouse, 77 Dale Street,
Manchester, M1 2HG
t. 0161 2388555

The Old Rectory, 79 High Street,
Newport Pagnell, MK16 8AB
t. 01908 211577

101 London Road,
Reading, RG1 5BY
t. 0118 9507700

10 Geee Court, St Christophers Place,
London, W1U 1JJ
t. 0207 4591215

THE HARRIS PARTNERSHIP
ARCHITECTS
www.harrispartnership.com

The drawing is copyright and may not be reproduced in whole or part without written authority. Do not scale off the drawing.