





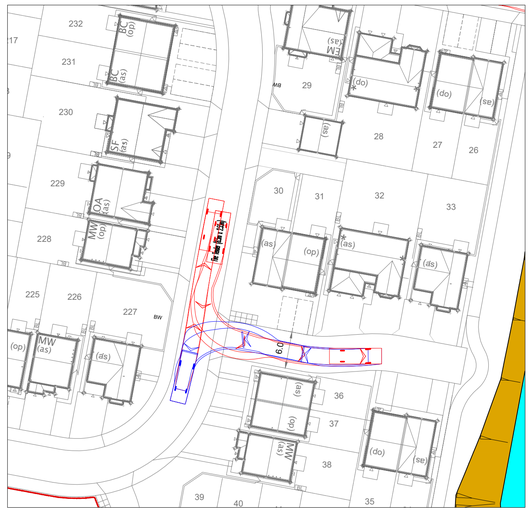

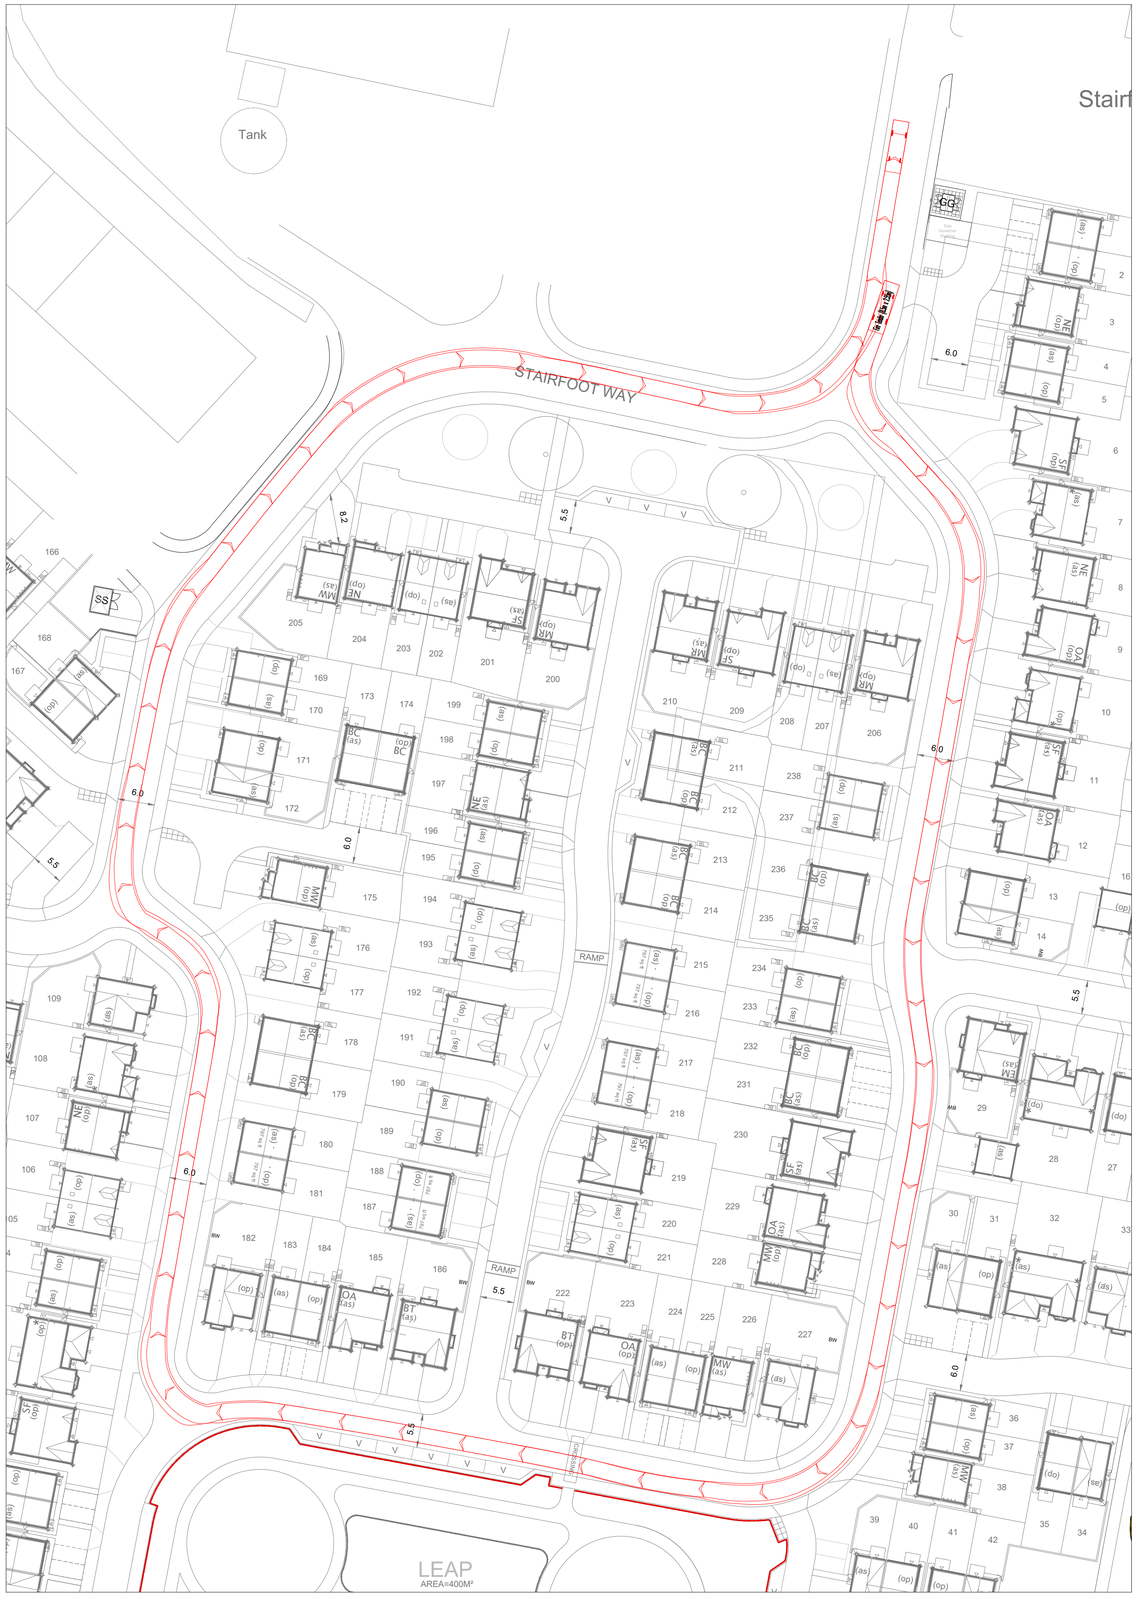

N O T E S

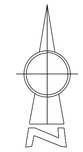

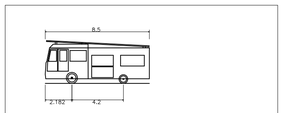

Fire Tender (8.5m x 2.55m)	
Overall Length	8.500m
Overall Width	2.550m
Overall Body Height	3.493m
Min Body Ground Clearance	0.375m
Max Track Width	2.550m
Lock to lock time	5.00s
Kerb to Kerb Turning Radius	7.400m

SUBJECT TO THE APPROVAL OF ALL RELEVANT AUTHORITIES

Rev	By	Date	Revision	Chk	Apvd
B	MI	01.11.22	Swept path anaysis amended	RJ	MI
A	MI	22.08.22	Draft status removed	RJ	MI
/	JMG	16.08.22	Issued for approval	RJ	MI

ARP ASSOCIATES
Chartered Consulting Engineers
Northwest House ● 5 & 6 Northwest Business Park ● Servia Hill, Leeds ● LS6 2QH
☎ 0113 245 8498 🖷 0113 244 3864 ✉ leeds@arpassociates.co.uk 🌐 www.arpassociates.co.uk
ARP Associates is a trading division of ARP Geotechnical Ltd, a company registered in England and Wales with company number 3771811, whose registered office is at 5/6 Northwest Business Park, Servia Hill, Leeds LS6 2QH

TITLE
FIRE TENDER
SWEPT PATH ANALYSIS

PROJECT
BLEACHCROFT WAY

CLIENT
HARRON HOMES

DRAWING STATUS
PRELIMINARY

Scale	Date	Drawn	Chk.
1:500 @ A1	AUG 22	JMG	MI

Drg. No.	Rev
0873/82/SK10.04	B