



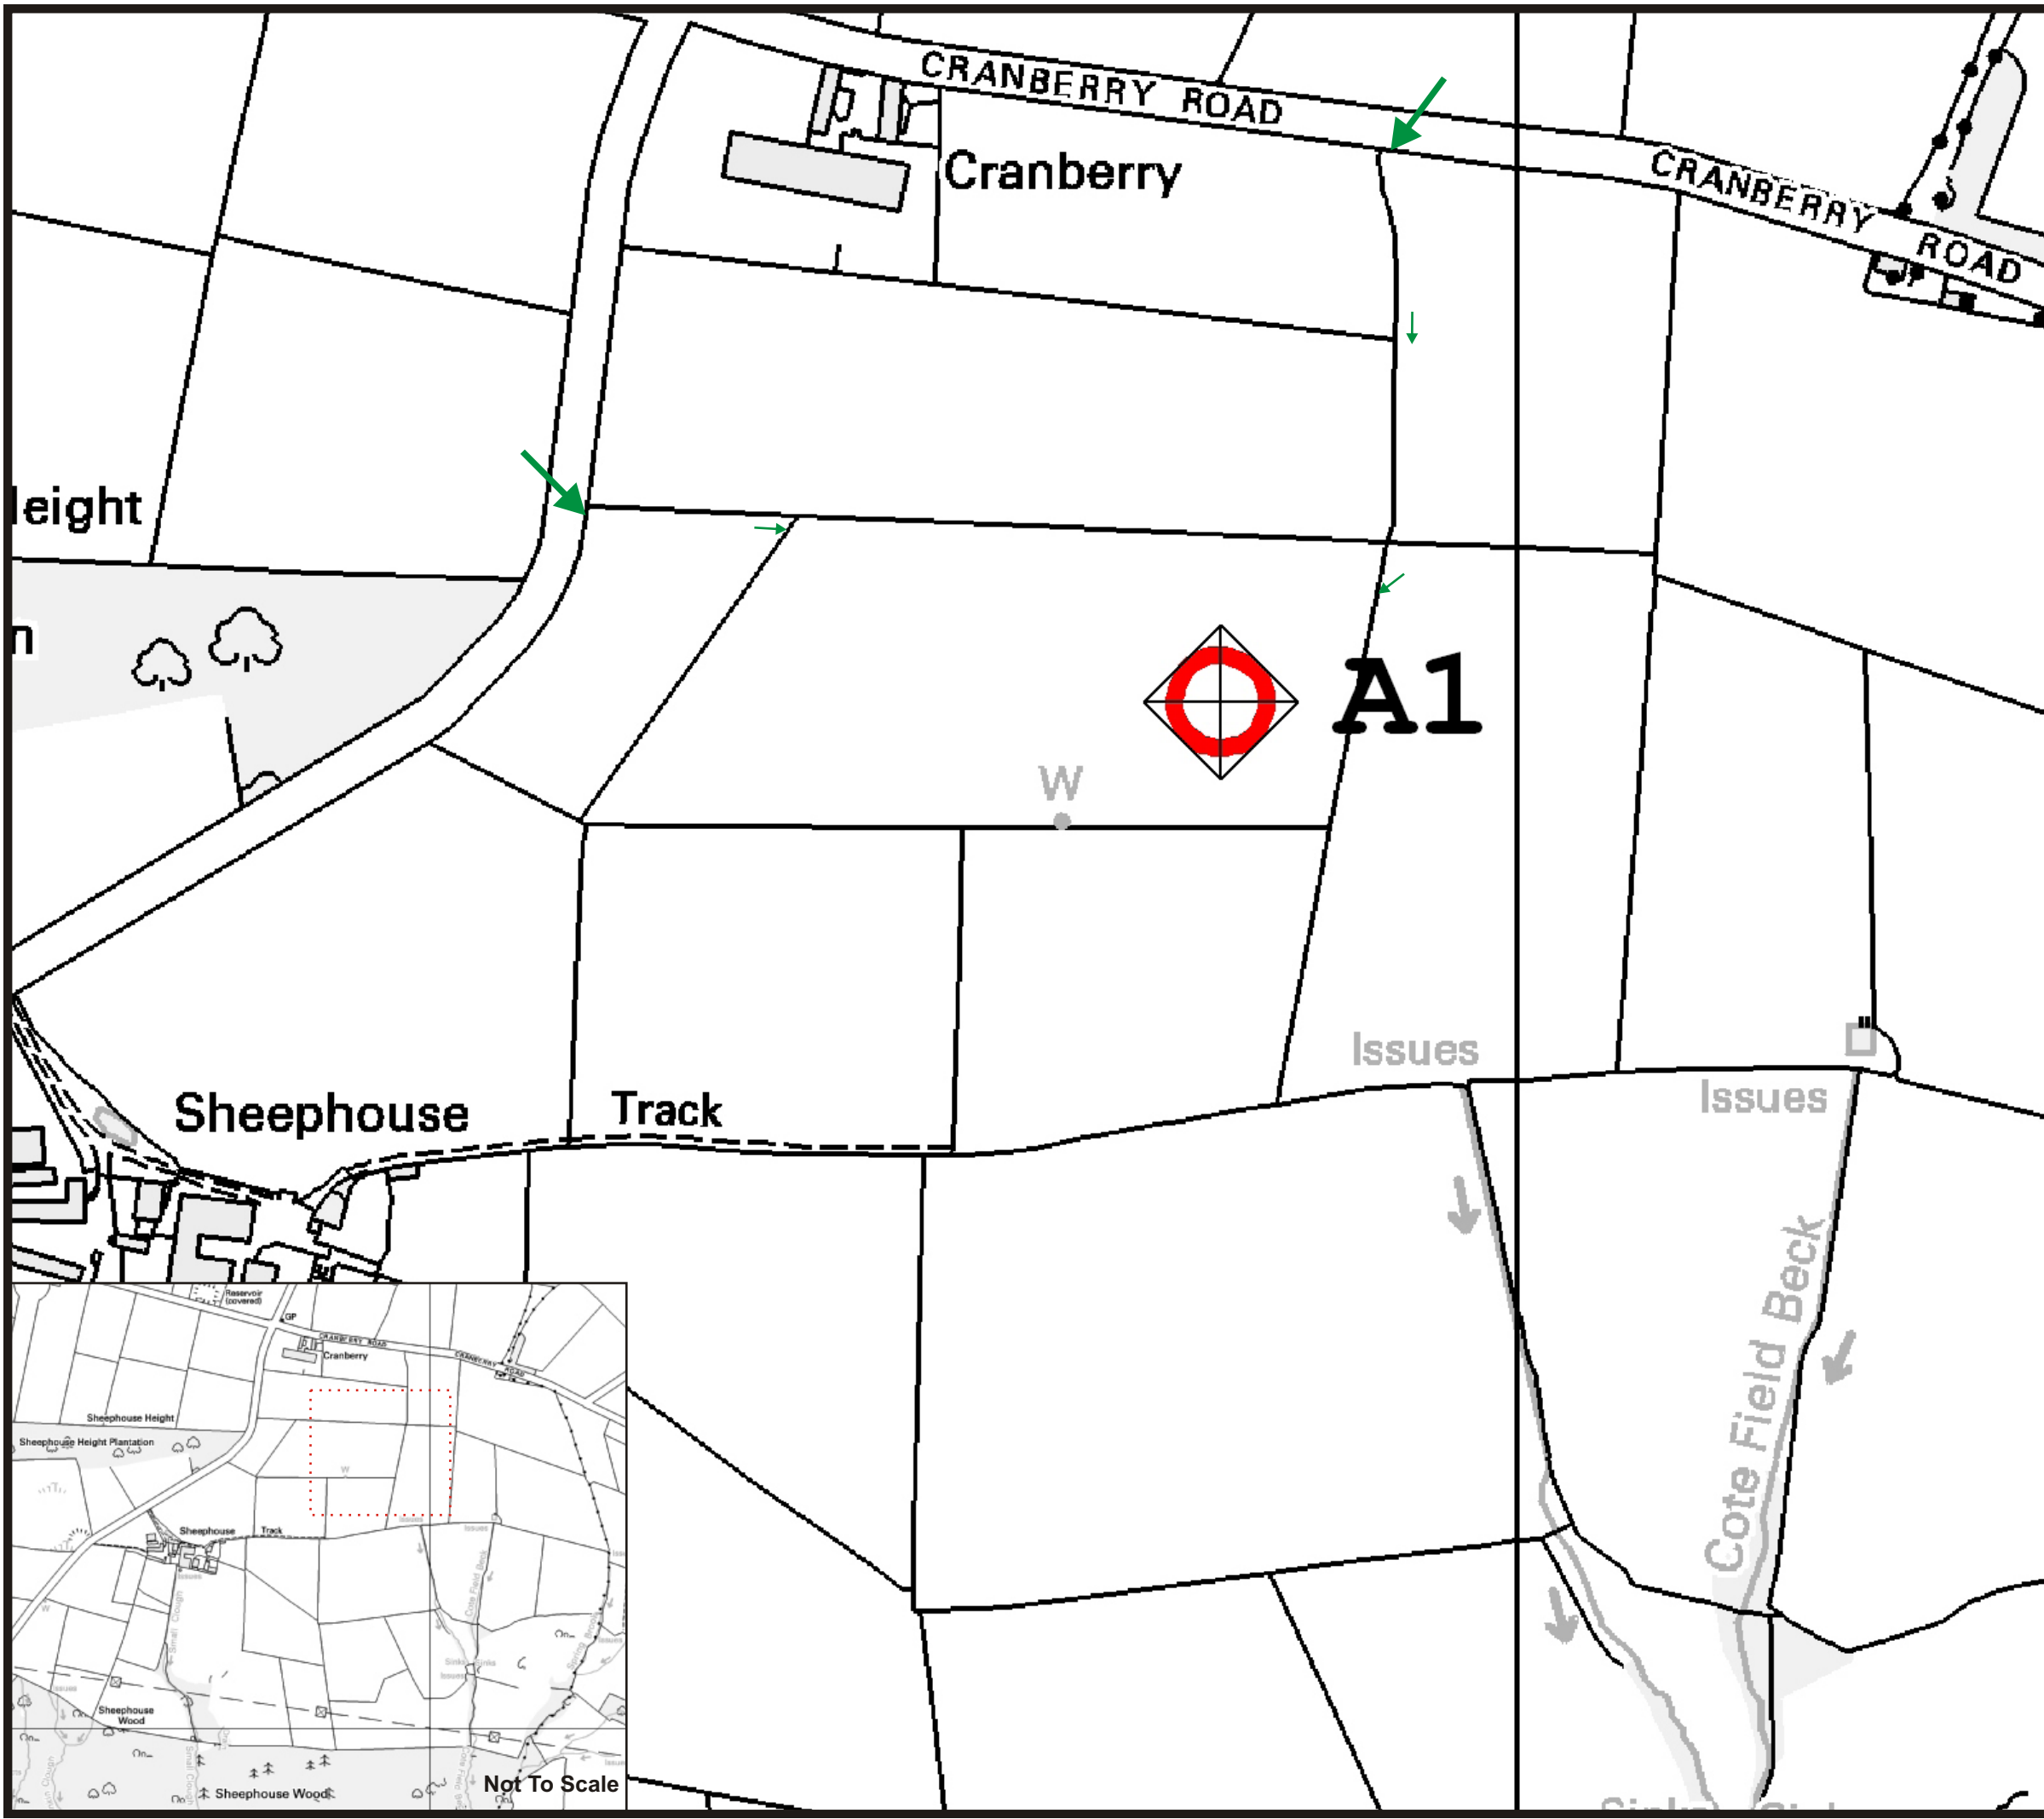

Legend

-  Proposed Application Site Boundary
-  Proposed Met Mast Location
-  Suggested access path

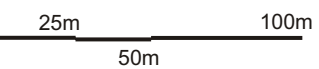

Scale  25m 100m



Project	Sheephouse Heights
Client	Evelop UK Limited
Title	Site Location Plan
Figure Number	1
Scale	1:2500 @ A3
Drawn	MC/MCL
Checked	AE
Date	May 2008
Document Reference	5620-04-N-009



TNEI Services Limited	Telephone	01912111400
Milburn House	Fax	01912111432
Dean Street	Website	www.tnei.co.uk
Newcastle upon Tyne		
NE1 1LE		