


COPYRIGHT


THIS DRAWING IS THE SOLE COPYRIGHT OF KILMARTIN PLOWMAN & PARTNERS LTD AND REPRODUCTION IN ANY FORM IS FORBIDDEN UNLESS PERMITTED IN WRITING.
DO NOT SCALE FROM THIS DRAWING ANY DISCREPANCIES ON SITE SHOULD BE BRIDGED TO THE ATTENTION OF KILMARTIN PLOWMAN & PARTNERS LTD.
WORK AND MATERIALS MUST COMPLY WITH THE CURRENT BUILDING REGULATIONS AND CODES OF PRACTICE AND BE READ IN CONJUNCTION WITH BUILDING SPECIFICATIONS AND OTHER RELEVANT INFORMATION.

KPP
ARCHITECTS


KILMARTIN PLOWMAN
& PARTNERS LIMITED

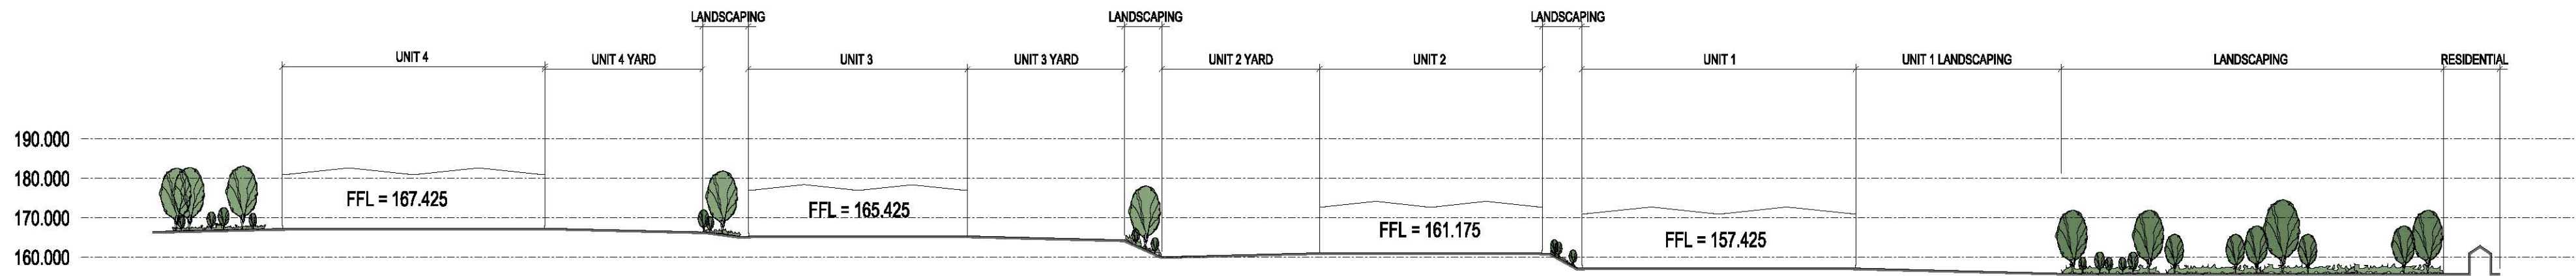

SECTION A - A

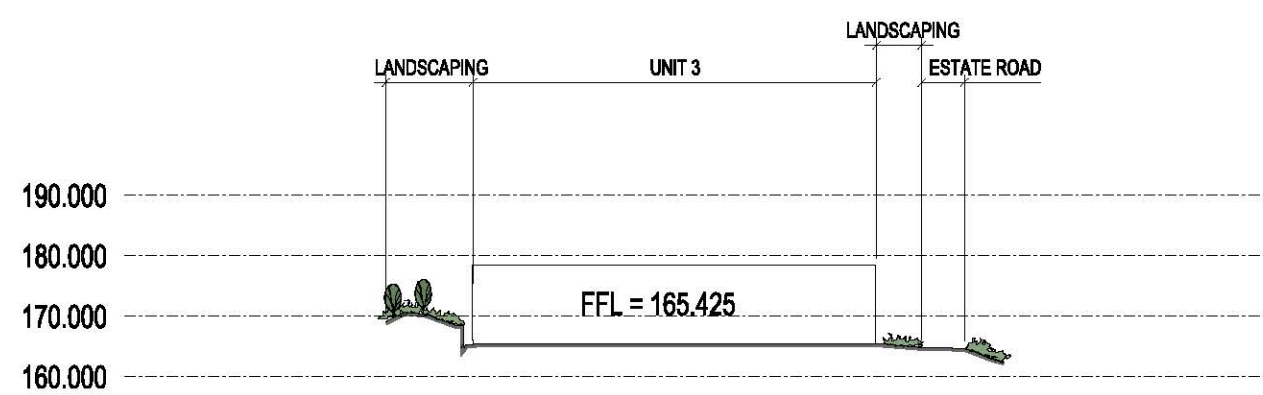

SECTION B - B

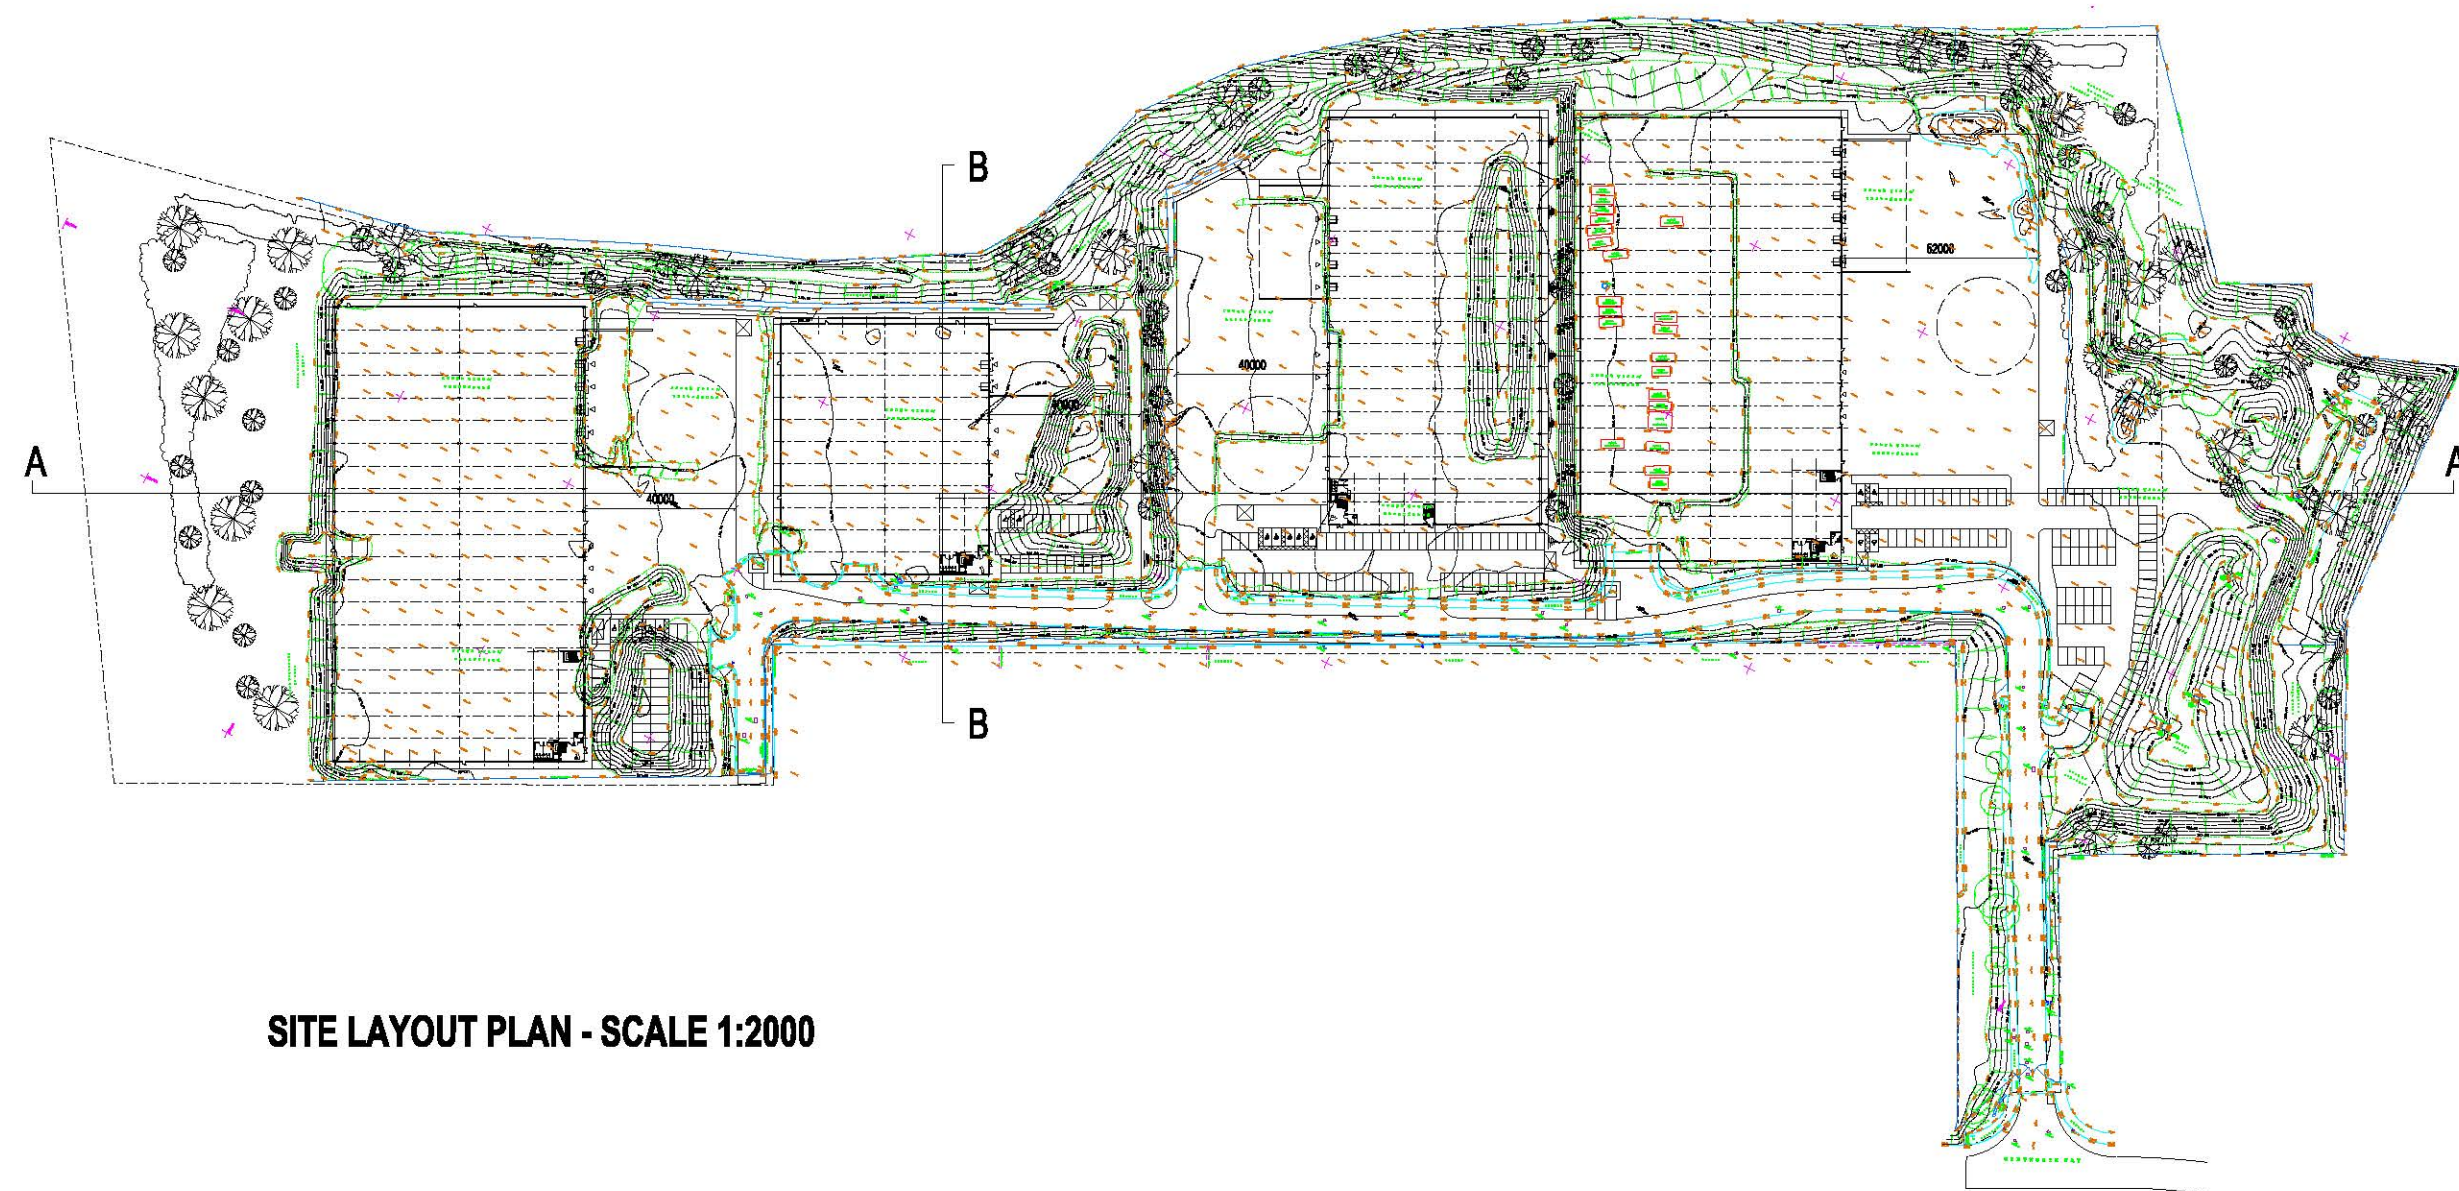

SITE LAYOUT PLAN - SCALE 1:2000

REV	DRAWN	DATE	DESCRIPTION

KPP
ARCHITECTS

KILMARTIN PLOWMAN
& PARTNERS LIMITED

LODGE HOUSE 12 TOWN STREET
HORSFORTH LEEDS LS18 4RJ
T : 0113 238 0460 F : 0113 238 0475
E : architects@kpp-leeds.co.uk
W : www.kpp-leeds.co.uk

PROJECT TITLE	TANKERSLEY PARK BARNSELY
TITLE	SITE SECTIONS

FILE	PLANNING	SCALE	1:1250 @ A2	DRAWN	AB
PROJECT	P1979	DATE	DEC '15	REVISION	-