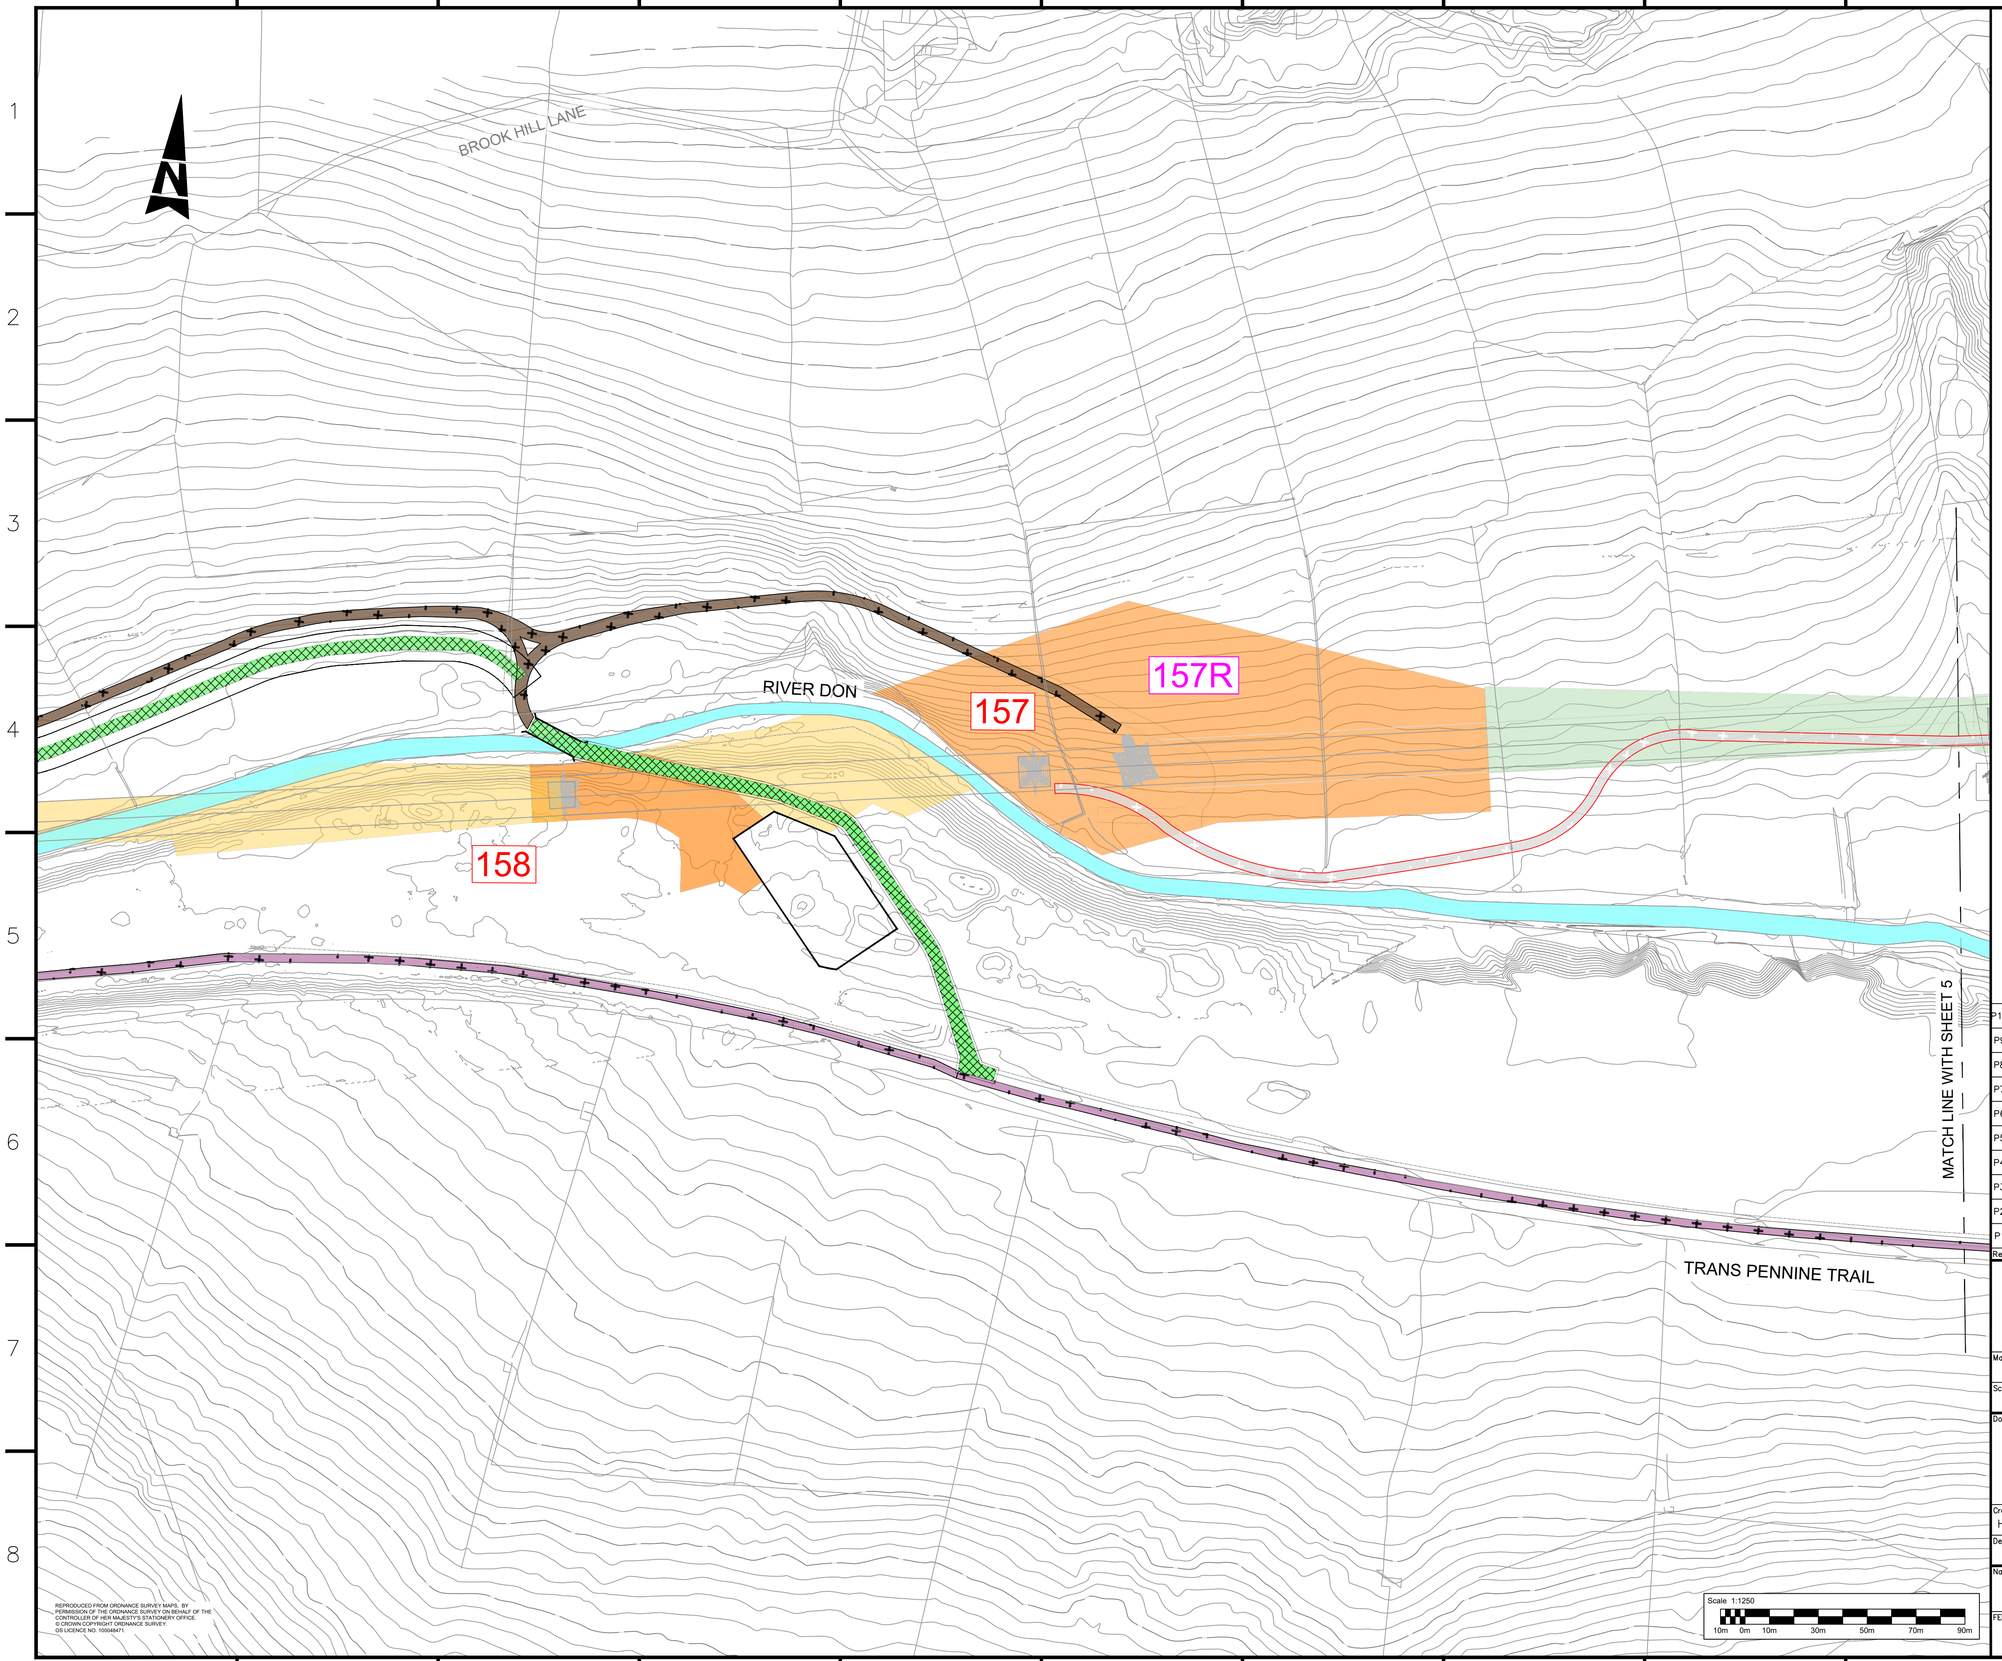


NOTES

1. THIS IS A 4.3 DRAWING AND IS FOR DEVELOPMENT PURPOSES ONLY.
2. ALL MEASUREMENTS ARE IN METRES UNLESS OTHERWISE STATED.

KEY

- TRANS PENNINE TRAIL DIVERSION
- WORKS AREA / LAYDOWN AREA / ACCESS ROAD.
- TEMPORARY STONE ACCESS ROAD INCLUDING WORK AREA FOR OVERHEAD LINE CONSTRUCTION AT PYLON 157
- TEMPORARY TRAKWAY ACCESS ROAD.
- AREA FOR CONDUCTOR REMOVAL
- LAND TAKE FOR CRANE PAD, OHL WORKING PLATFORM, PYLON REMOVAL OR REFURBISHMENT (157 - 155)
- AREA FOR CONDUCTOR REFURBISHMENT (155 -157)
- 160 — PYLON TO BE REMOVED
- 157R — NEW REPLACEMENT PYLON
- SEALING END COMPOUND

Rev	Description	Cre'd	Chk'd	App'd	Date
P10	NATIONAL GRID COMMENTS ADDRESSED	MAC	CN	CN	12/07/19
P9	NATIONAL GRID COMMENTS ADDRESSED	MAC	CN	CN	15/04/19
P8	NATIONAL GRID COMMENTS ADDRESSED	MAC	CN	CN	15/03/19
P7	NATIONAL GRID COMMENTS ADDRESSED	MAC	CN	CN	27/11/18
P6	NATIONAL GRID COMMENTS ADDRESSED	PP	CN	CN	22/10/18
P5	NATIONAL GRID COMMENTS ADDRESSED	MAC	CN	CN	20/07/18
P4	NATIONAL GRID COMMENTS ADDRESSED	MAC	CN	CN	02/07/18
P3	NATIONAL GRID COMMENTS ADDRESSED	HW	RR	RR	18/05/18
P2	NATIONAL GRID COMMENTS ADDRESSED	HW	RR	RR	16/05/18
P1	NATIONAL GRID COMMENTS ADDRESSED	HW	RR	RR	18/04/18

nationalgrid

Master Scheme No:	Sub-Scheme No:	Site:
33492	–	400KV OHL

Scheme Name: VISUAL IMPACT PROVISION – WORK PACKAGE 1
PEAK DISTRICT NATIONAL PARK

Document Title:

FIGURE 2.2
CONSTRUCTION WORKS BOUNDARY DURING OHL REMOVAL PHASE
SHEET 5 OF 6

Created by:	Date:	Checked by:	Date:	Approved by:	Date:
H.WILLLIAMS	18/04/18	R.RAVEENDRAN	18/04/18	R.RAVEENDRAN	18/04/18

Development Eng:	Document Type:	Scale:	Format:	Sheet(s):	Rev:
D.SPURR	2D DRAWING	1:1250	A1	5 OF 6	P10

National Grid Document Number:

PDD-33492-LAY-064

FEED Document Number:

Scale 1:1250
10m 0m 10m 30m 50m 70m 90m

REPRODUCED FROM ORDNANCE SURVEY MAPS. BY PERMISSION OF THE ORDNANCE SURVEY ON BEHALF OF THE CONTROLLER OF HER MAJESTY'S STATIONERY OFFICE.
© CROWN COPYRIGHT ORDNANCE SURVEY.
OS LICENCE NO. 100048411.