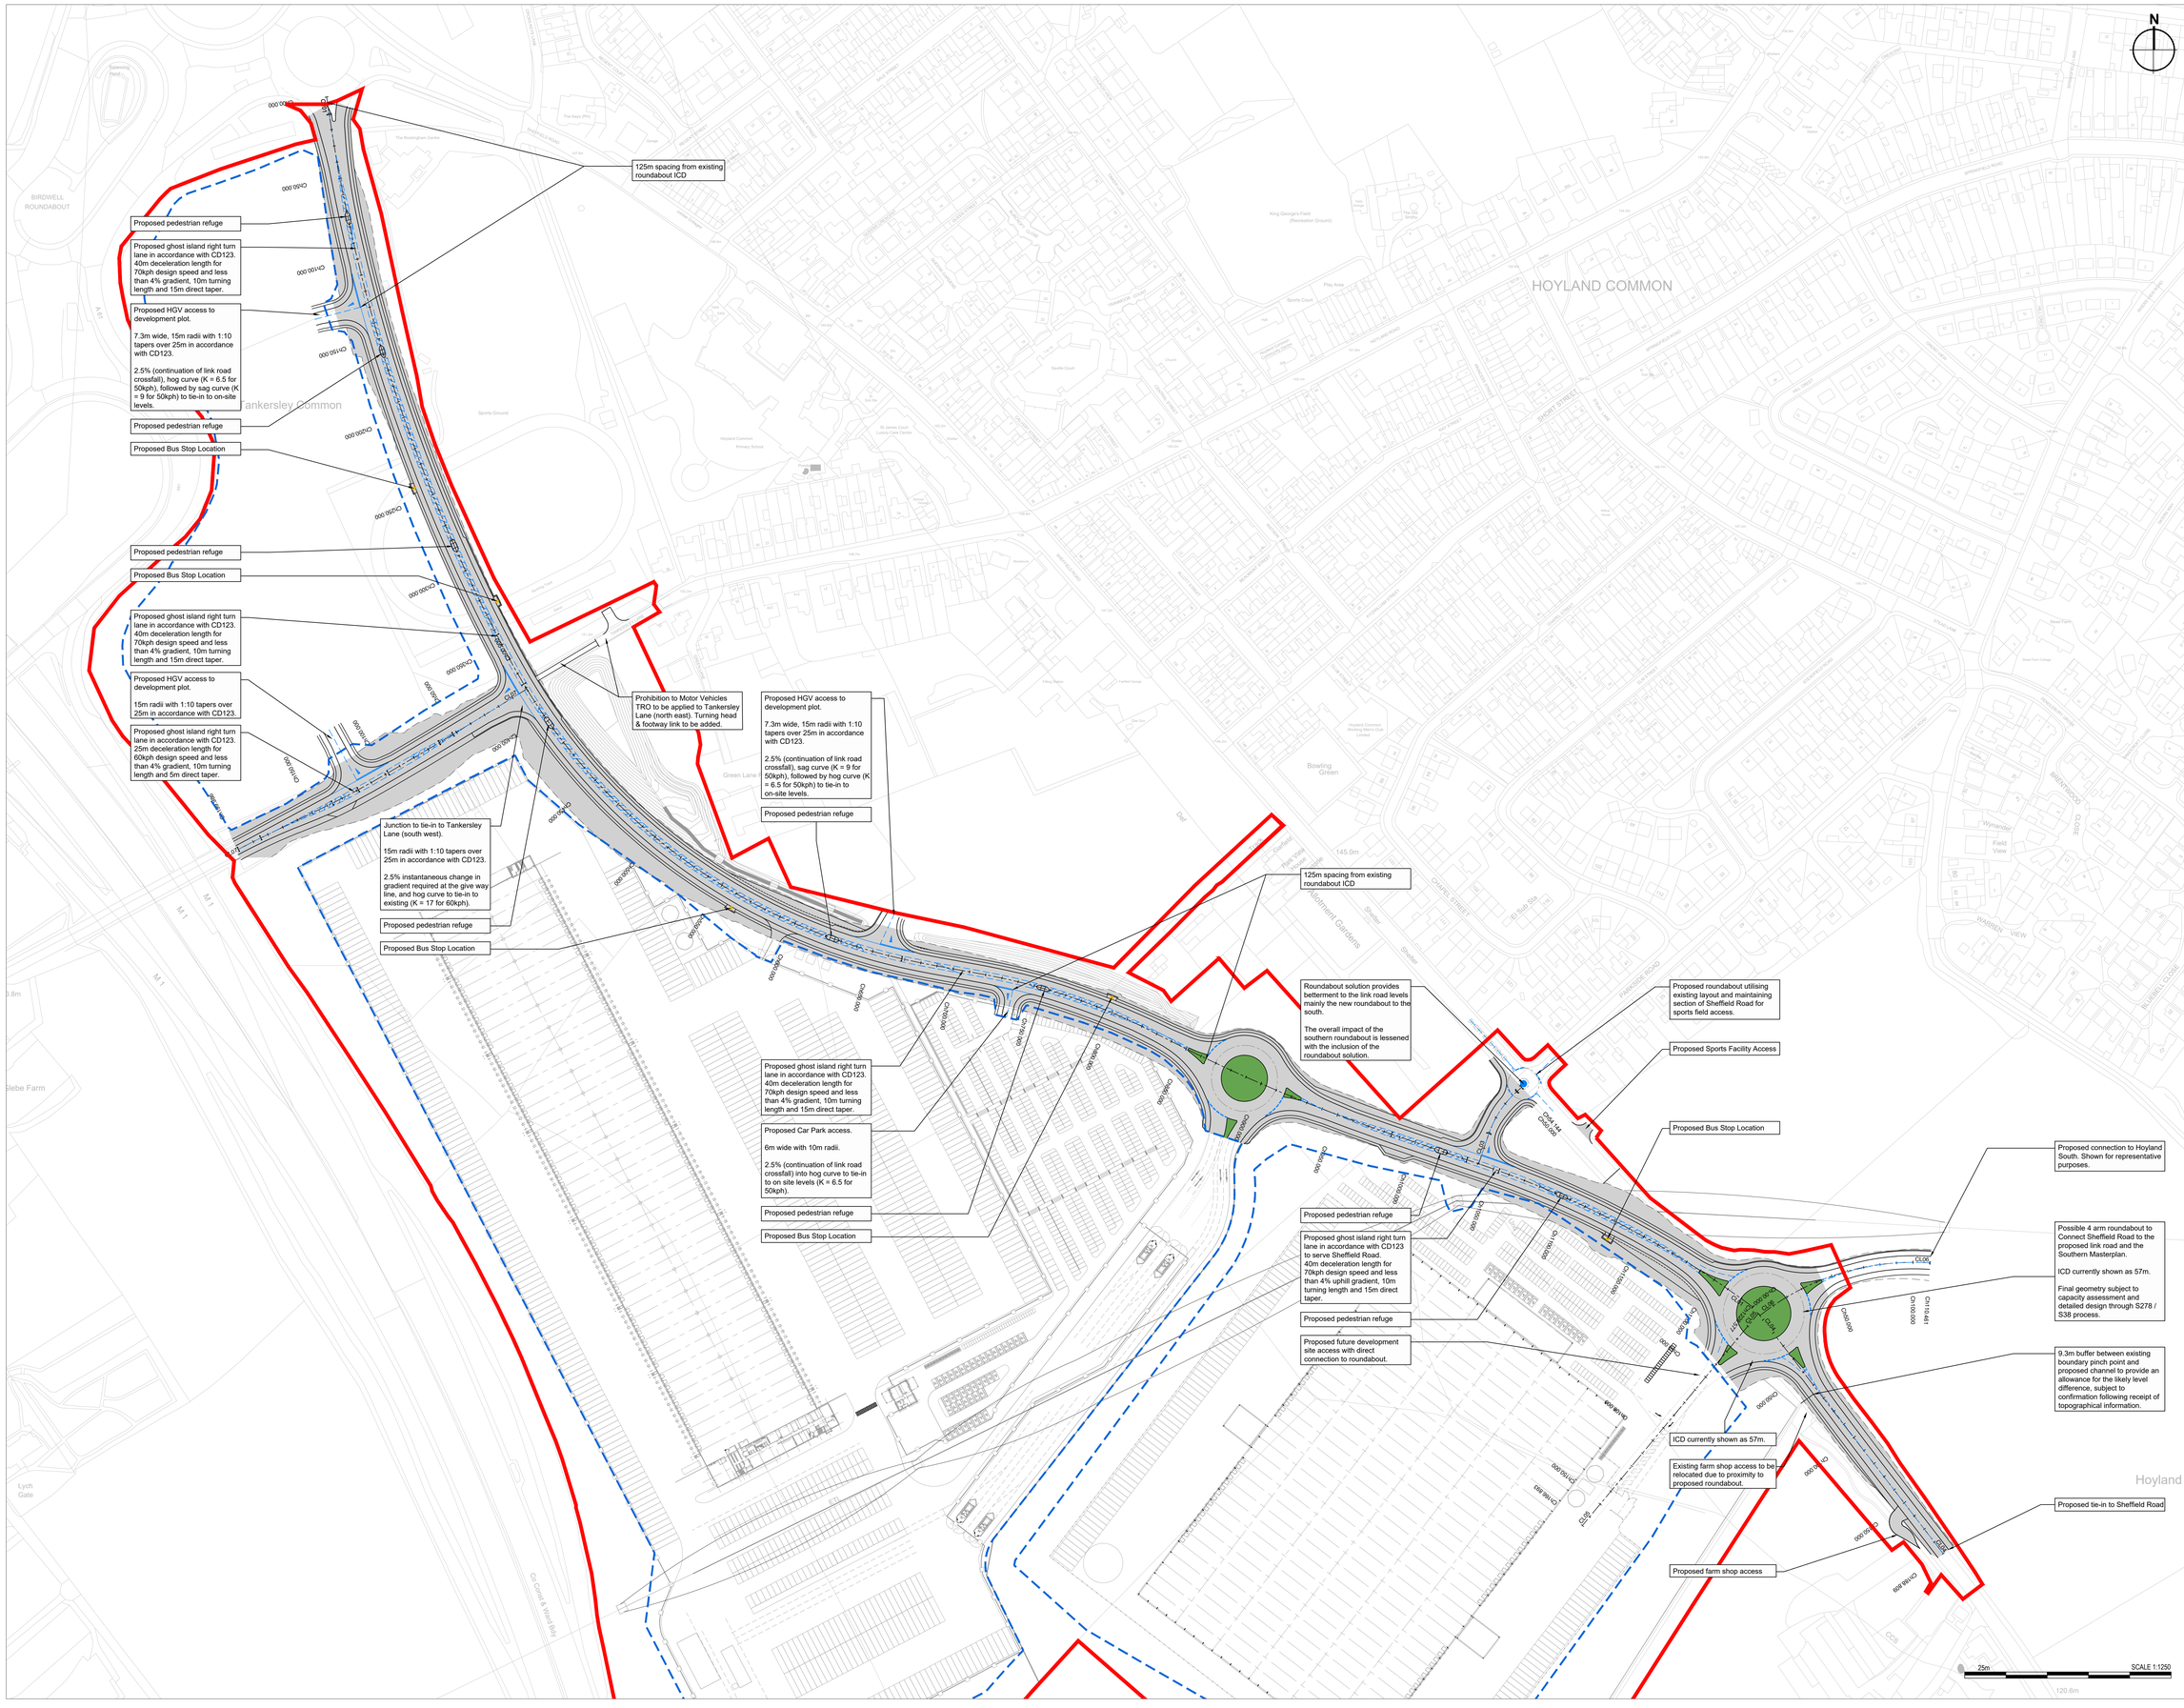
125m spacing from existing roundabout ICD
Proposed pedestrian refuge
Proposed ghost island right turn lane in accordance with CD123. 40m deceleration length for 70kph design speed and less than 4% gradient, 10m turning length and 15m direct taper.
Proposed HGV access to development plot.
7.3m wide, 15m radii with 1:10 tapers over 25m in accordance with CD123.
2.5% (continuation of link road crossfall), hog curve (K = 6.5 for 50kph), followed by sag curve (K = 9 for 50kph) to tie-in to on-site levels.
Proposed pedestrian refuge
Proposed Bus Stop Location
Proposed pedestrian refuge
Proposed Bus Stop Location
Proposed ghost island right turn lane in accordance with CD123. 40m deceleration length for 70kph design speed and less than 4% gradient, 10m turning length and 15m direct taper.
Proposed HGV access to development plot.
15m radii with 1:10 tapers over 25m in accordance with CD123.
Proposed ghost island right turn lane in accordance with CD123. 25m deceleration length for 60kph design speed and less than 4% gradient, 10m turning length and 5m direct taper.
Junction to tie-in to Tankersley Lane (south west).
15m radii with 1:10 tapers over 25m in accordance with CD123.
2.5% instantaneous change in gradient required at the give way line, and hog curve to tie-in to existing (K = 17 for 60kph).
Proposed pedestrian refuge
Proposed Bus Stop Location
Prohibition to Motor Vehicles TRO to be applied to Tankersley Lane (north east). Turning head & footway link to be added.
Proposed HGV access to development plot.
7.3m wide, 15m radii with 1:10 tapers over 25m in accordance with CD123.
2.5% (continuation of link road crossfall), sag curve (K = 9 for 50kph), followed by hog curve (K = 6.5 for 50kph) to tie-in to on-site levels.
Proposed pedestrian refuge
125m spacing from existing roundabout ICD
Roundabout solution provides betterment to the link road levels mainly the new roundabout to the south.
The overall impact of the southern roundabout is lessened with the inclusion of the roundabout solution.
Proposed roundabout utilising existing layout and maintaining section of Sheffield Road for sports field access.
Proposed Sports Facility Access
Proposed Bus Stop Location
Proposed ghost island right turn lane in accordance with CD123. 40m deceleration length for 70kph design speed and less than 4% gradient, 10m turning length and 15m direct taper.
Proposed Car Park access.
6m wide with 10m radii.
2.5% (continuation of link road crossfall) into hog curve to tie-in to on site levels (K = 6.5 for 50kph).
Proposed pedestrian refuge
Proposed Bus Stop Location
Proposed pedestrian refuge
Proposed ghost island right turn lane in accordance with CD123 to serve Sheffield Road. 40m deceleration length for 70kph design speed and less than 4% uphill gradient, 10m turning length and 15m direct taper.
Proposed pedestrian refuge
Proposed future development site access with direct connection to roundabout.
Proposed connection to Hoyland South. Shown for representative purposes.
Possible 4 arm roundabout to Connect Sheffield Road to the proposed link road and the Southern Masterplan.
ICD currently shown as 57m.
Final geometry subject to capacity assessment and detailed design through S278 / S38 process.
9.3m buffer between existing boundary pinch point and proposed channel to provide an allowance for the likely level difference, subject to confirmation following receipt of topographical information.
ICD currently shown as 57m.
Existing farm shop access to be relocated due to proximity to proposed roundabout.
Proposed farm shop access
Proposed tie-in to Sheffield Road
HOYLAND COMMON
Tankersley Common
BIRDWELL ROUNDABOUT
Hoyland Common
Glebe Farm
Lych Gate
Ch0.000
Ch20.000
Ch40.000
Ch60.000
Ch80.000
Ch100.000
Ch120.000
Ch140.000
Ch160.000
Ch180.000
Ch200.000
Ch220.000
Ch240.000
Ch260.000
Ch280.000
Ch300.000
Ch320.000
Ch340.000
Ch360.000
Ch380.000
Ch400.000
Ch420.000
Ch440.000
Ch460.000
Ch480.000
Ch500.000
Ch520.000
Ch540.000
Ch560.000
Ch580.000
Ch600.000
Ch620.000
Ch640.000
Ch660.000
Ch680.000
Ch700.000
Ch720.000
Ch740.000
Ch760.000
Ch780.000
Ch800.000
Ch820.000
Ch840.000
Ch860.000
Ch880.000
Ch900.000
Ch920.000
Ch940.000
Ch960.000
Ch980.000
Ch1000.000
Ch1020.000
Ch1040.000
Ch1060.000
Ch1080.000
Ch1100.000
Ch1104.461
Ch1104.809
CL01
CL02
CL03
CL04
CL05
CL06
CL07
CL08
CL09
CL10
CL11
CL12
CL13
CL14
CL15
CL16
CL17
CL18
CL19
CL20
CL21
CL22
CL23
CL24
CL25
CL26
CL27
CL28
CL29
CL30
CL31
CL32
CL33
CL34
CL35
CL36
CL37
CL38
CL39
CL40