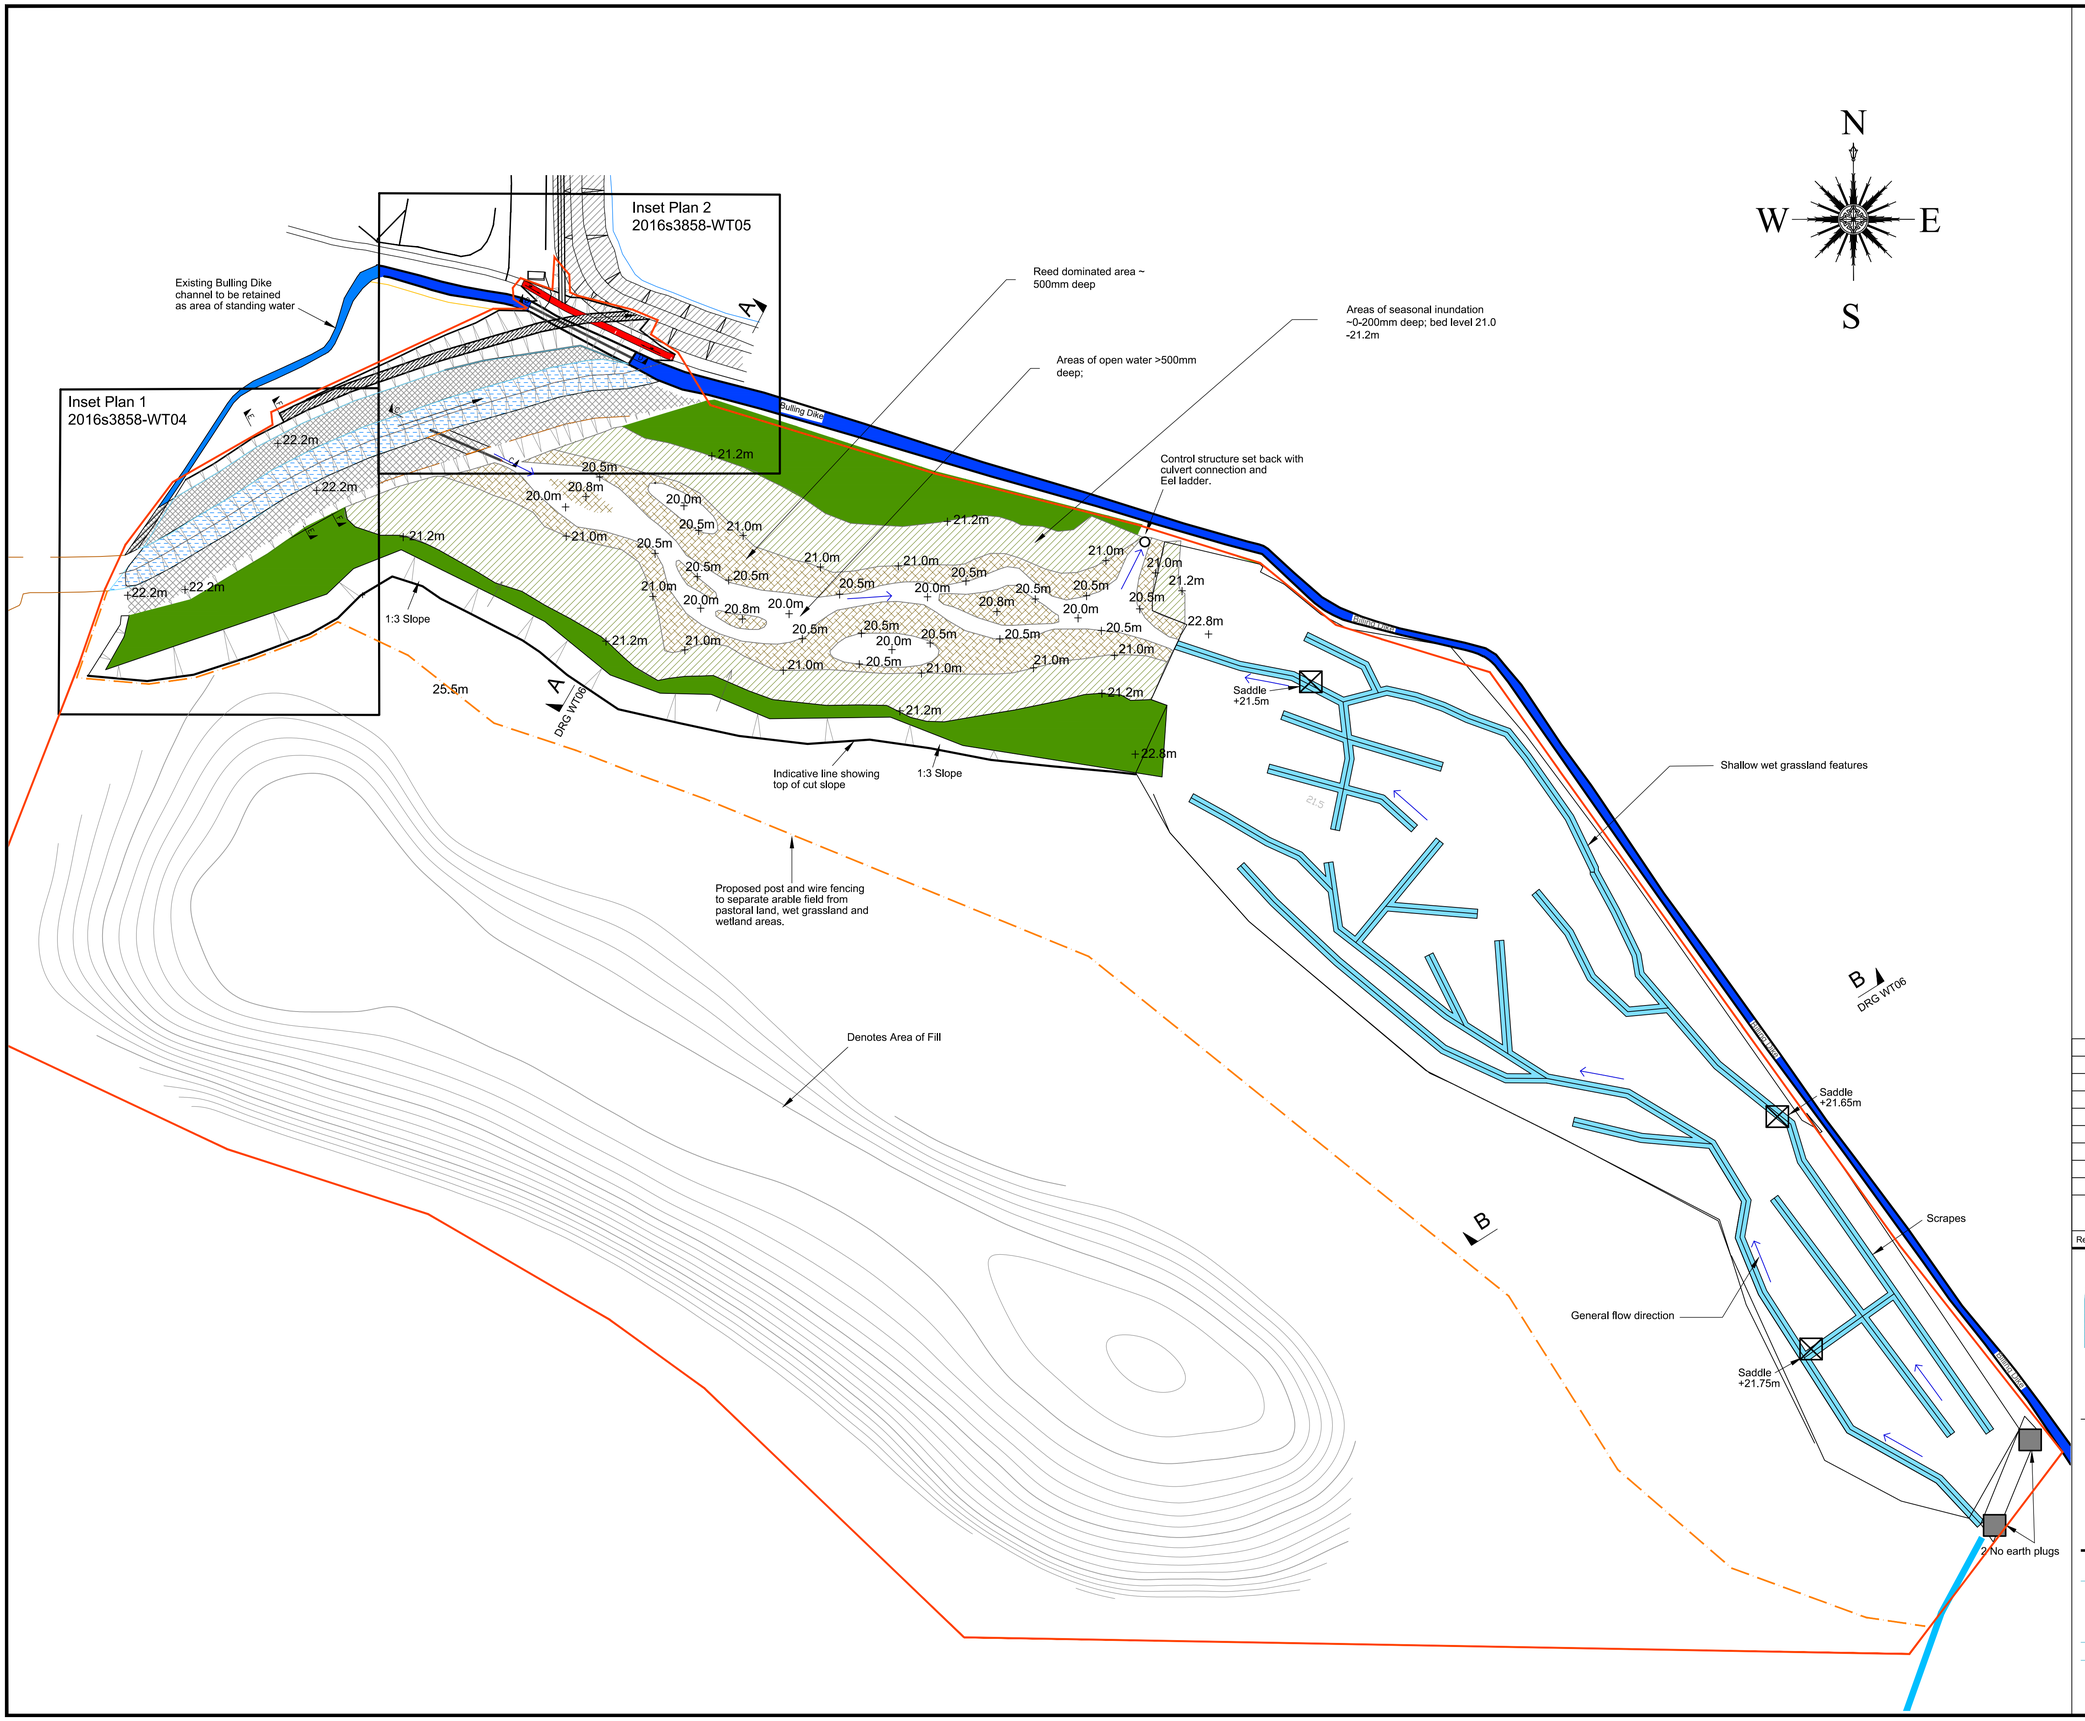

Key

- Proposed Scrape
- New Channel
- Seasonal areas of inundation
- Reed dominated area
- Areas to be filled for level 9m maintenance access
- Flood embankment
- Channels to be filled
- Wet Grassland
- General Flow Direction
- Post and wire fence
- Existing Channel

Rev	Modifications	Date	Drawn	Designed	Checked	Approved

JBA consulting

Second Avenue
ONCHAN
Isle of Man
IM3 4LT
British Isles

www.jbaconsulting.com
t +44 (0)1624 695100
f +44 (0)1624 620366
e info@jbaconsulting.com

Offices at Coleshill, Doncaster, Edinburgh, Exeter, Haywards Heath, Limerick, Newcastle upon Tyne, Onchan, Newport, Saltaire, Skipton, Tadcaster, Thirsk, Wallingford and Warrington

for

The Garganey Trust
Wombwell Wetlands Extension Scheme
Wings Across The Ings
Outline General Arrangement

This document is the property of Jeremy Benn Associates Ltd. It shall not be reproduced in whole or in part, nor disclosed to a third party, without the permission of Jeremy Benn Associates Ltd.

Scale: 1:1000 @ A1	Drawn: P. Forrest	Aug 2017
	Designed: N. Hourican	Aug 2017
	Checked: A. Craven	Sept 17
	Approved: A. Craven	Sept 17

Digital File Name: 2016s3858-WT03-Outline G.A

Drawing Number:	Rev.:	Sheet No.:	Status:
2016s3858-WT03		1 of 1	For Issue