

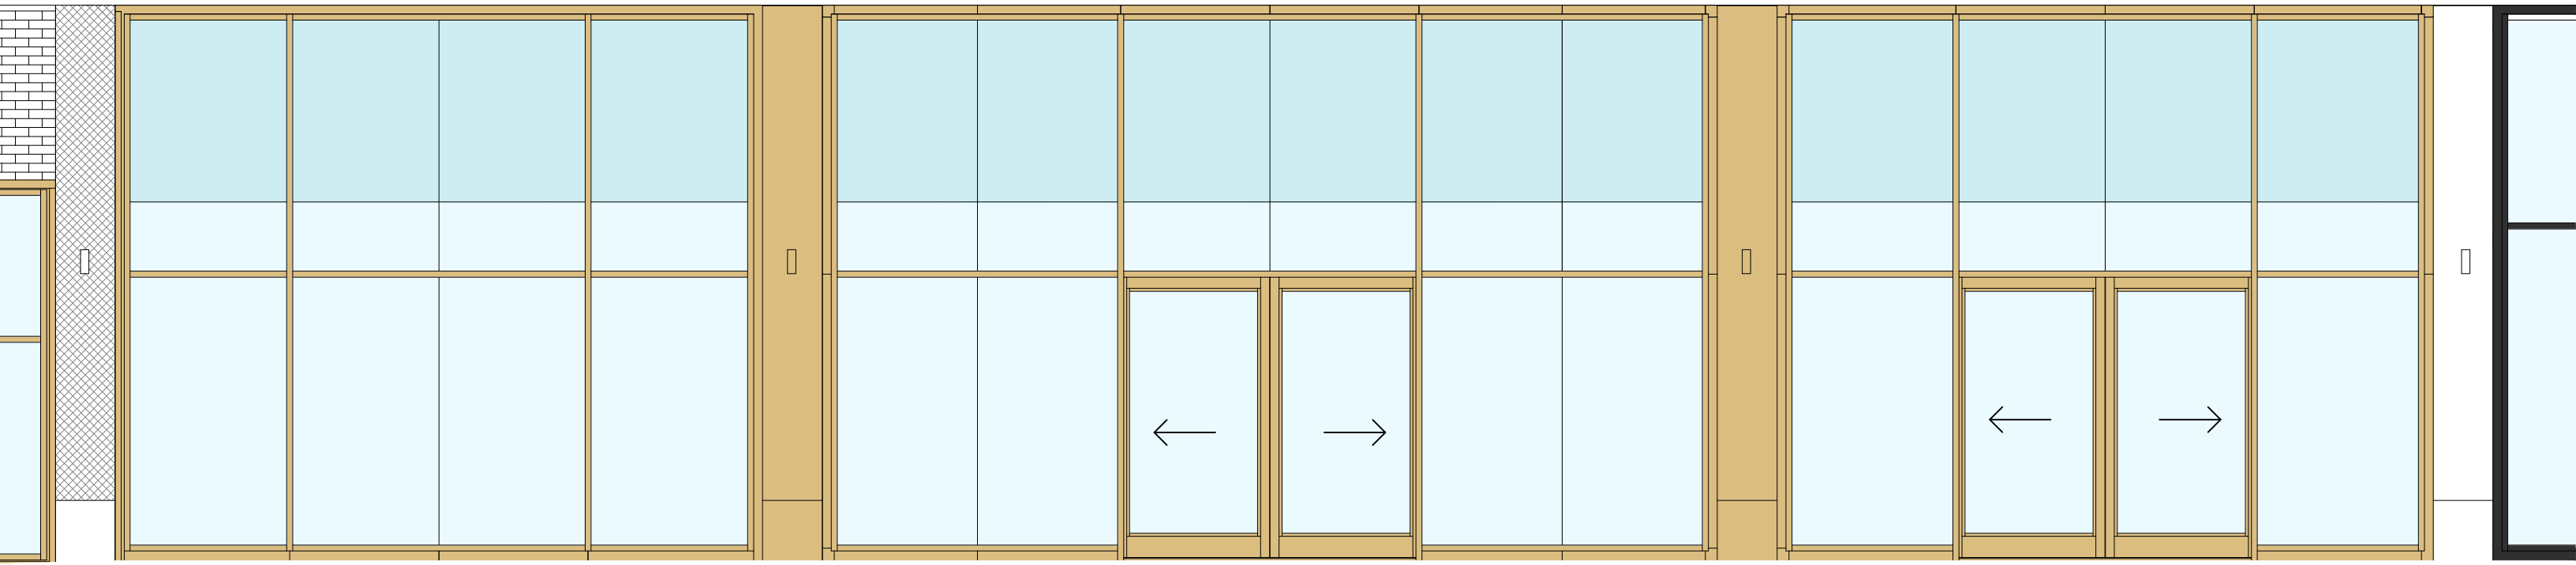


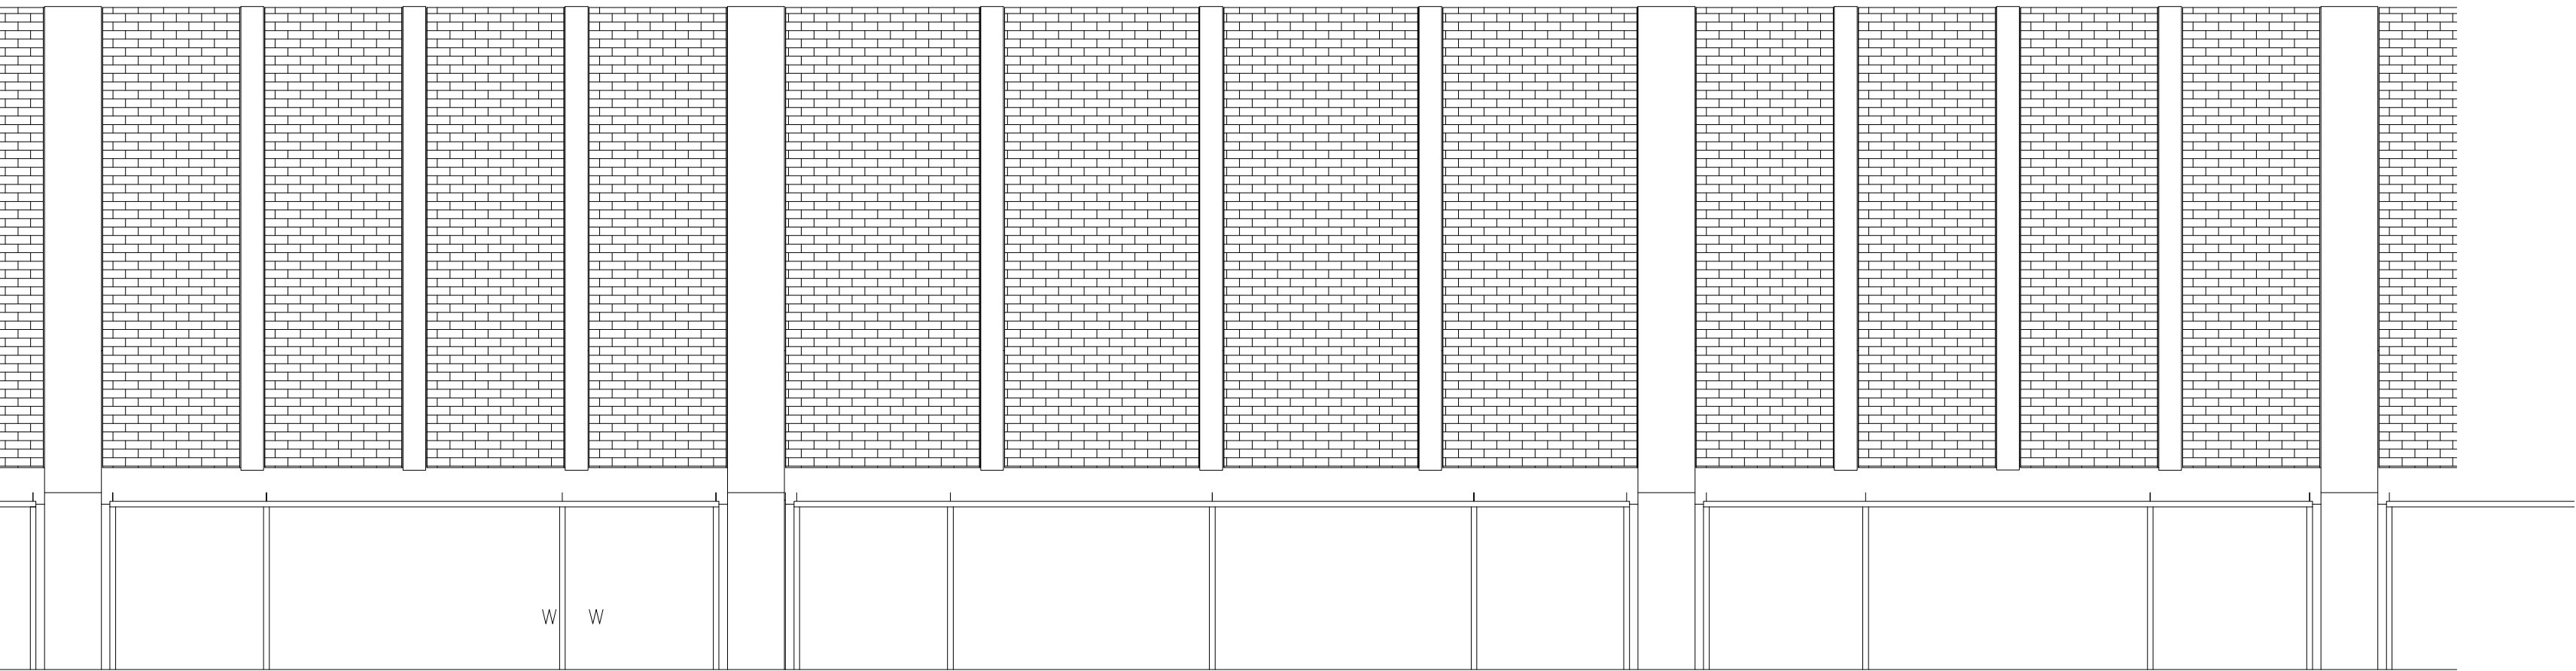

Elevation as Existing

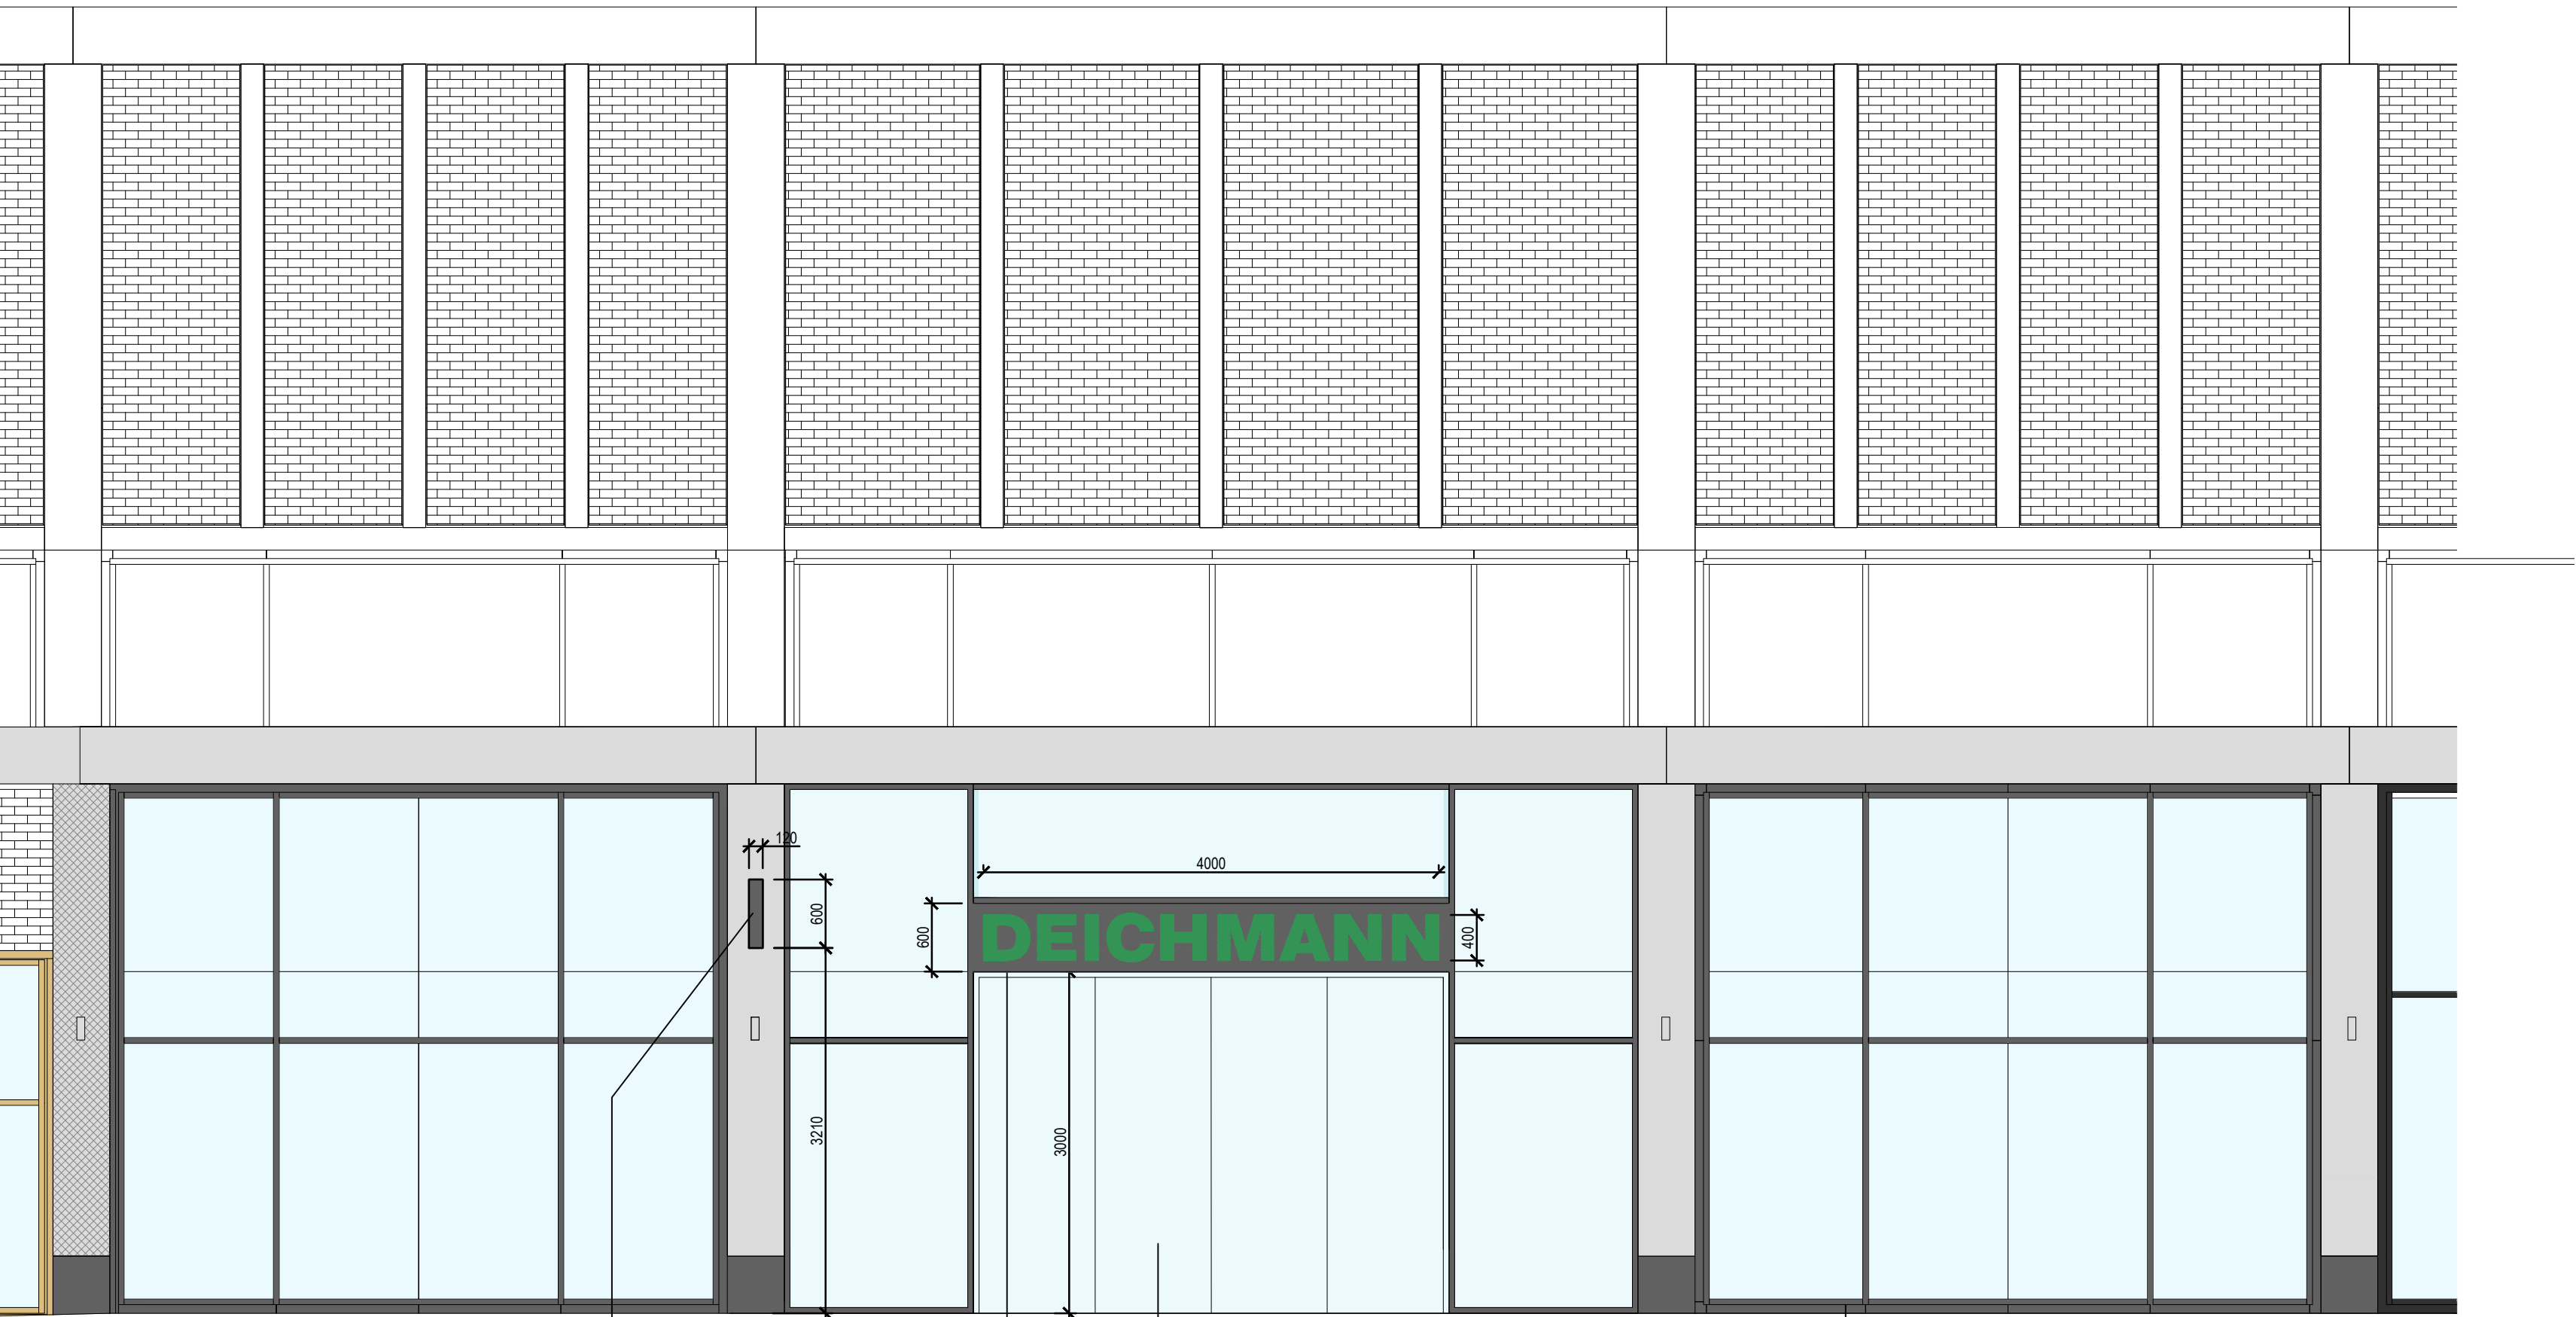


Elevation as Proposed

New internally illuminated projecting sign.
600x600x120mm.


New frameless sliding folding glass doors

New signage as individual internally illuminated letters
400mm high on a 600mm high aluminium panel 4180mm
long and finished DB703 grey.

Glazing system refinished in
DB703 grey

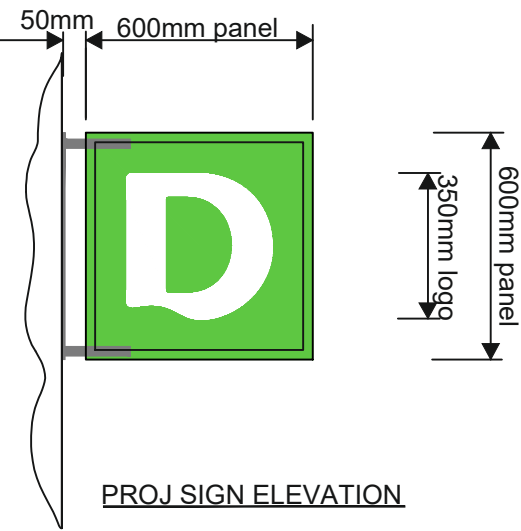


PROJ SIGN ELEVATION

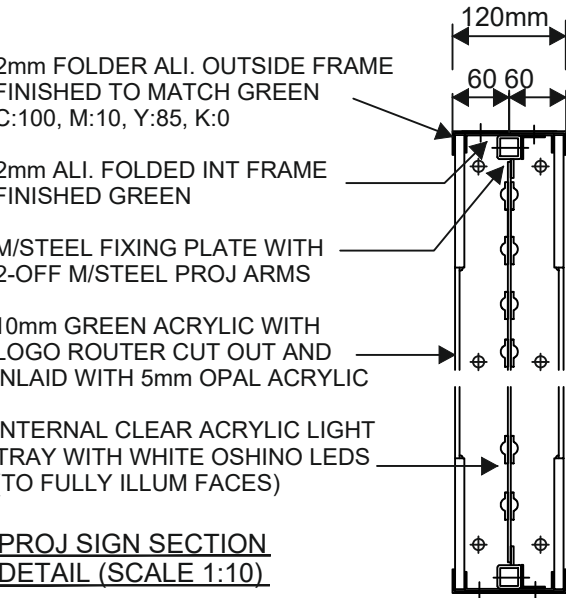

PROJ SIGN SECTION
DETAIL (SCALE 1:10)

FASCIA SIGN - SECTION

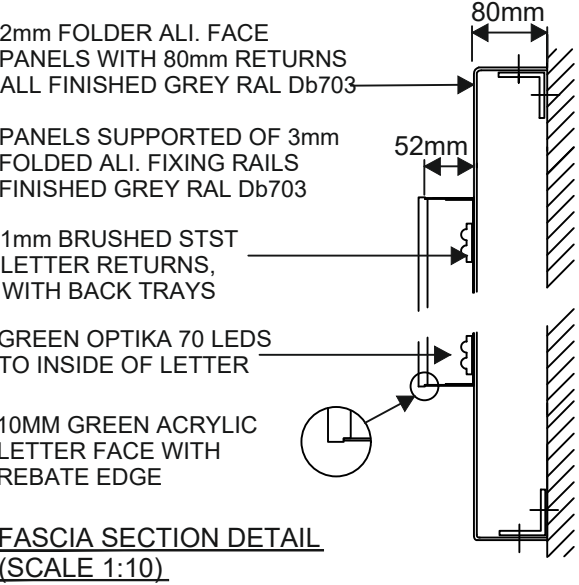

FASCIA SECTION DETAIL
(SCALE 1:10)

Copyright KMB Ltd.	
Do Not Scale This Drawing For Construction Purposes	
CDM - Significant Design Hazards	
Hazard	Control

Floor Area = 417.5m²

B	30.07.20	Projecting sign reduced to 600 x 600mm	BF		
A	17.07.20	Signage updated	DH		
GB	DE	Date	Description	Drawn	Checked
Amendments					

Drawing Status

Approval



CONSTRUCTION CONSULTANTS			
PROJECT Unit SU3 The Glass Works Barnsley			
CLIENT DEICHMANN			
TITLE Elevation			
SCALE 1:50 / 20 @ A1			DATE July 2020
DRAWN BY DH	CHECKED BY BF	DRAWING No. 7167-07	REV B
The Old Bake House, Kilton, Lincolnshire, PE20 1EH t: 01205 724016 f: 01205 724470 e: Kmb@kmb-ltd.co.uk			