


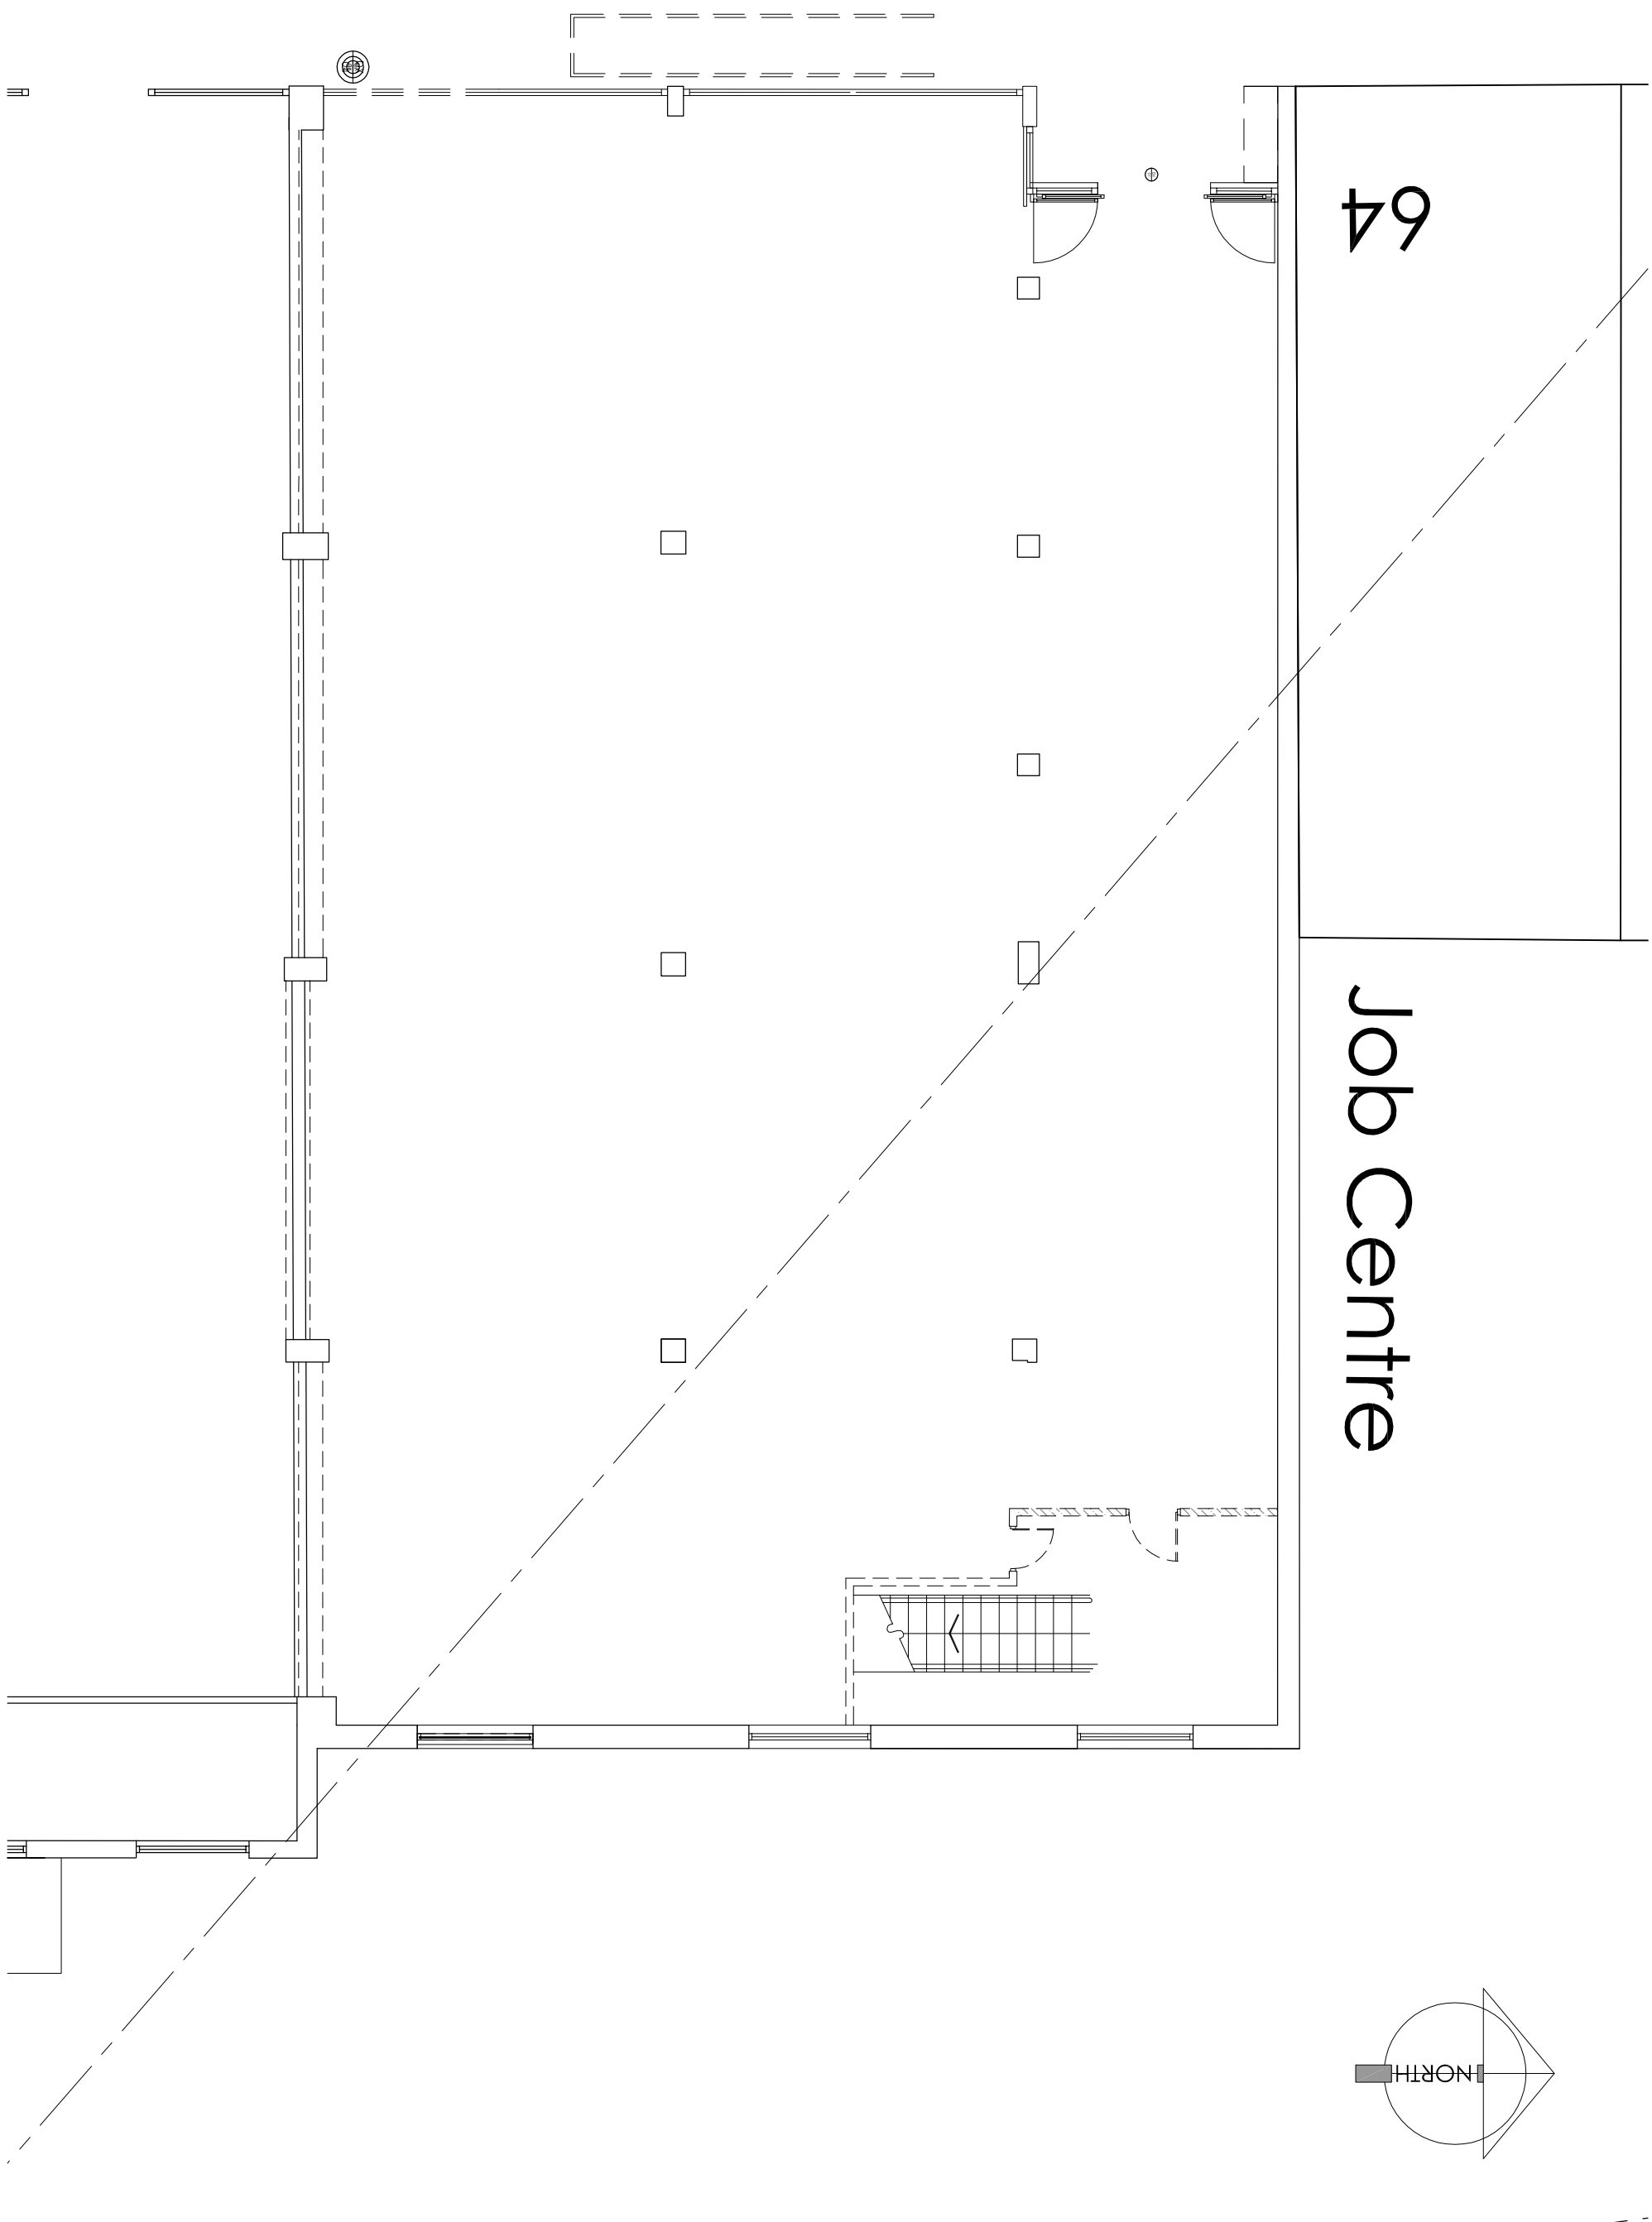


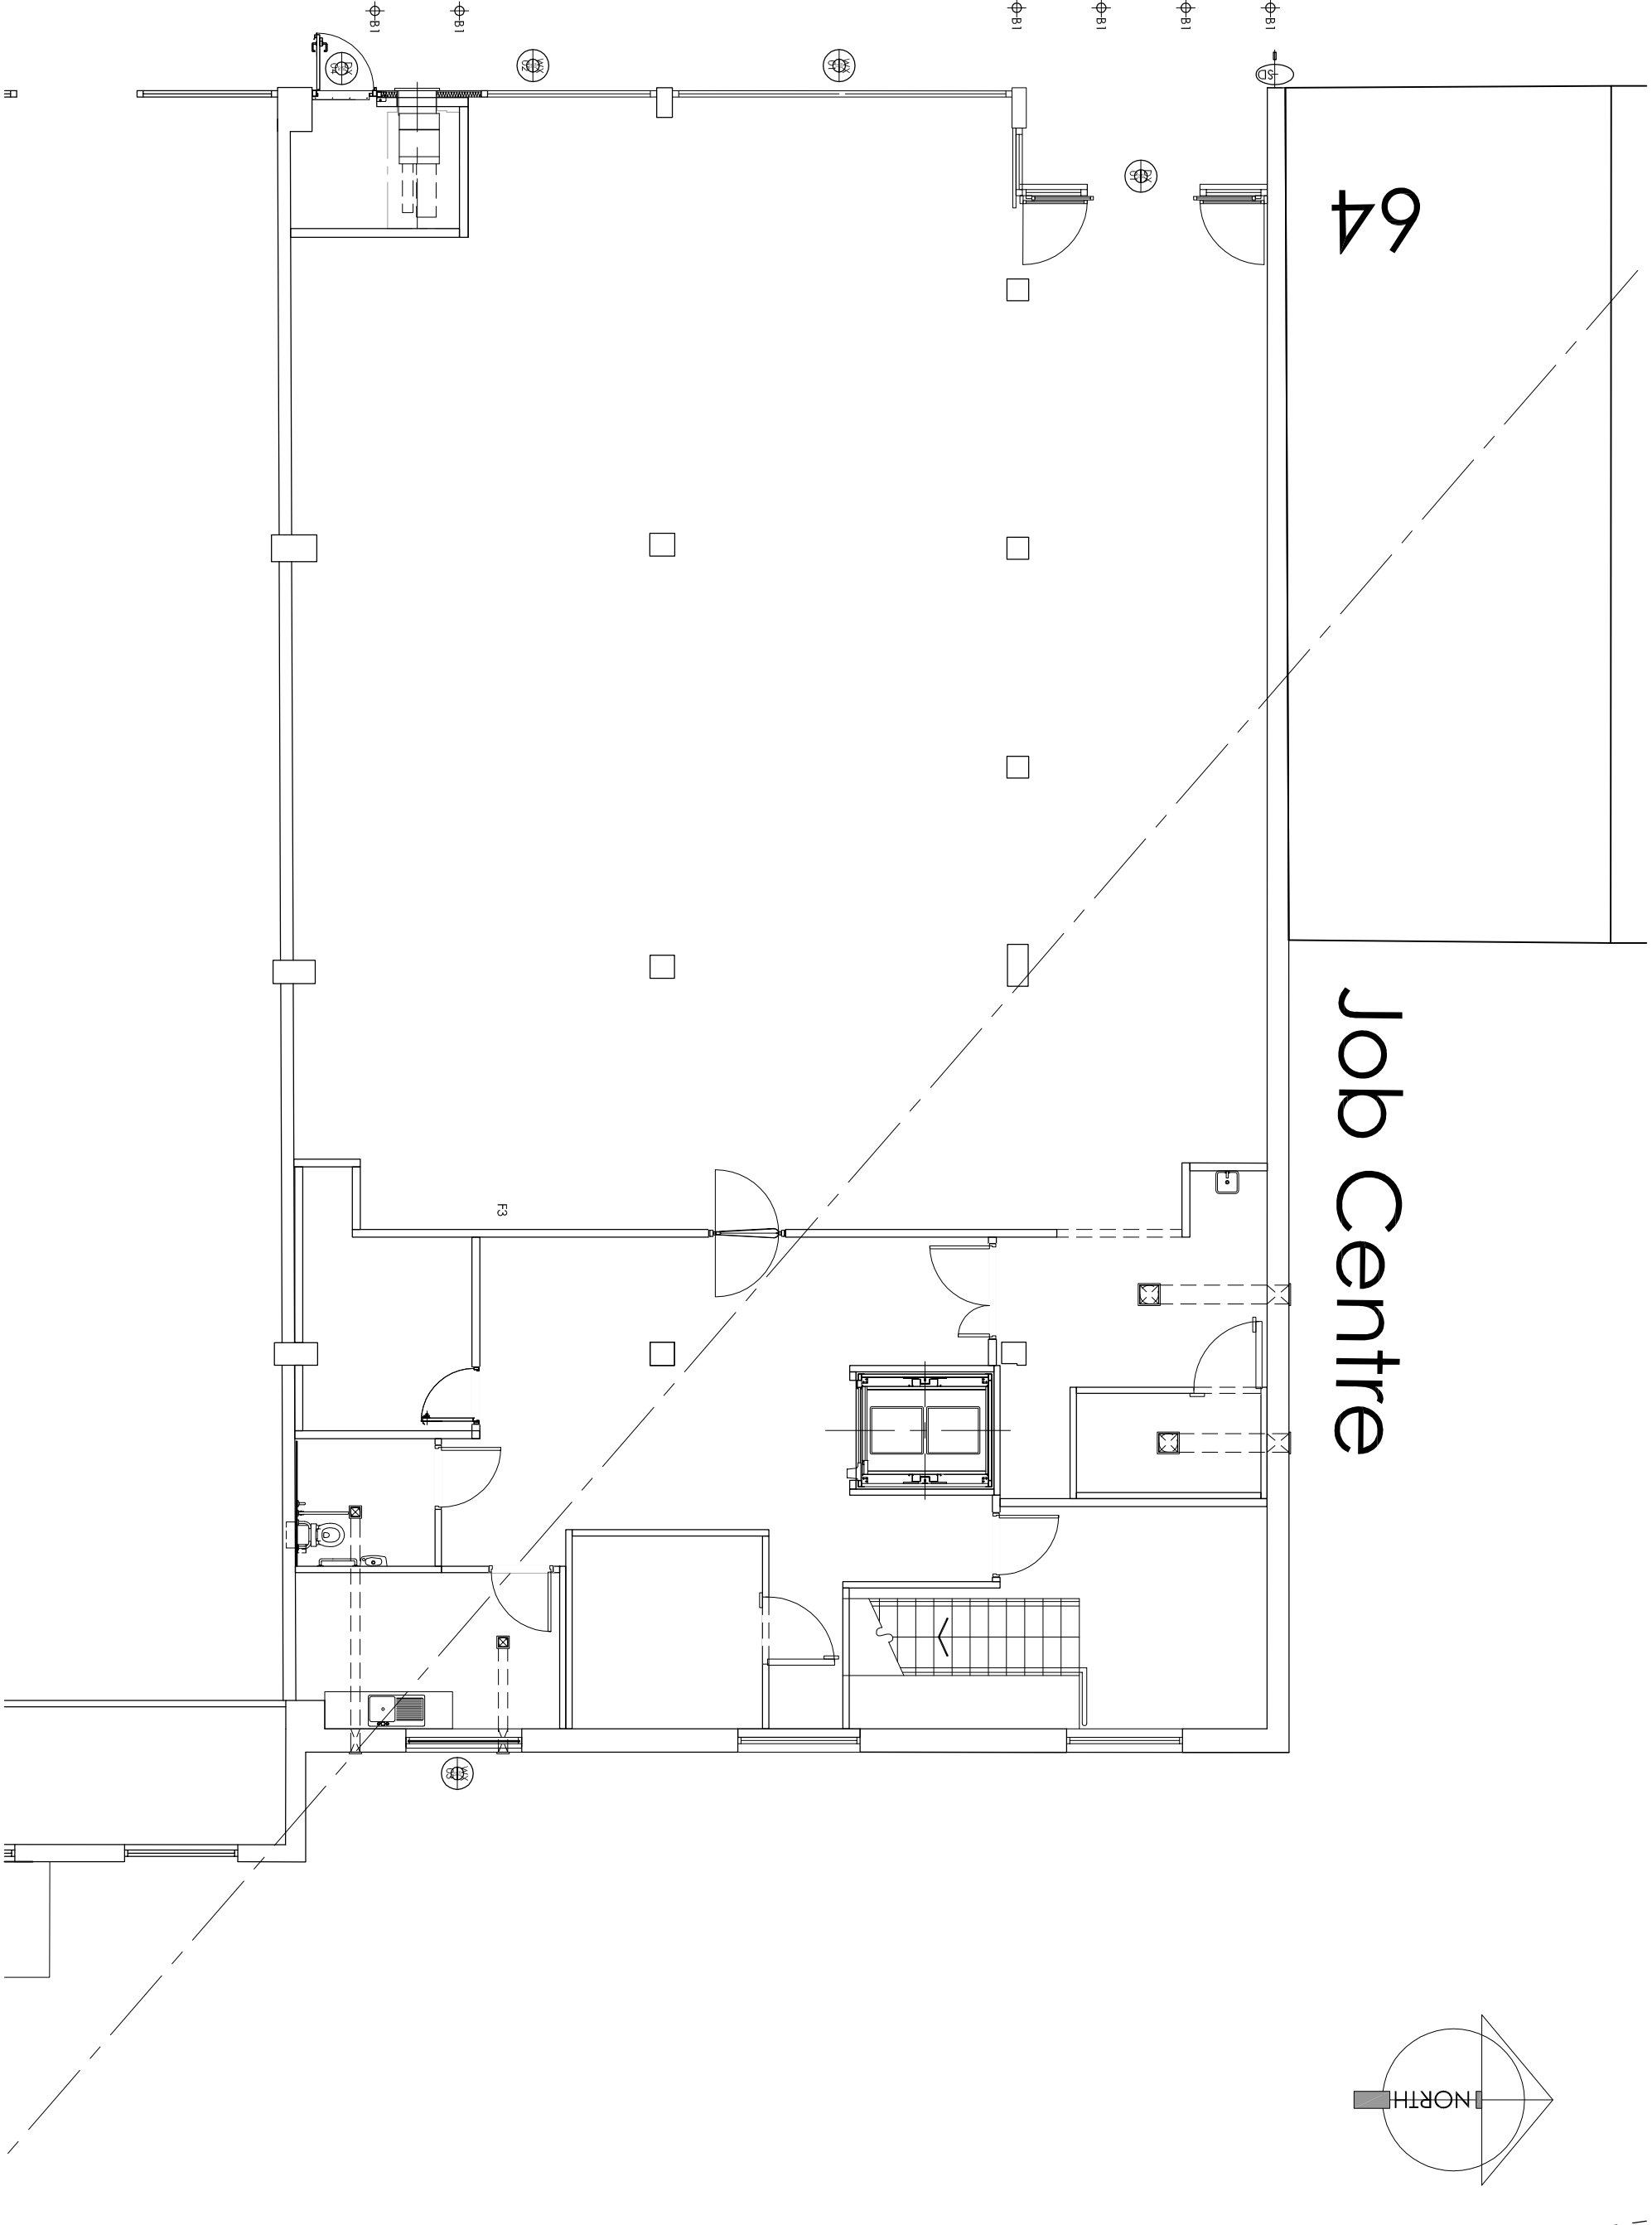

1:100 SCALE EXISTING BUILDING PLAN


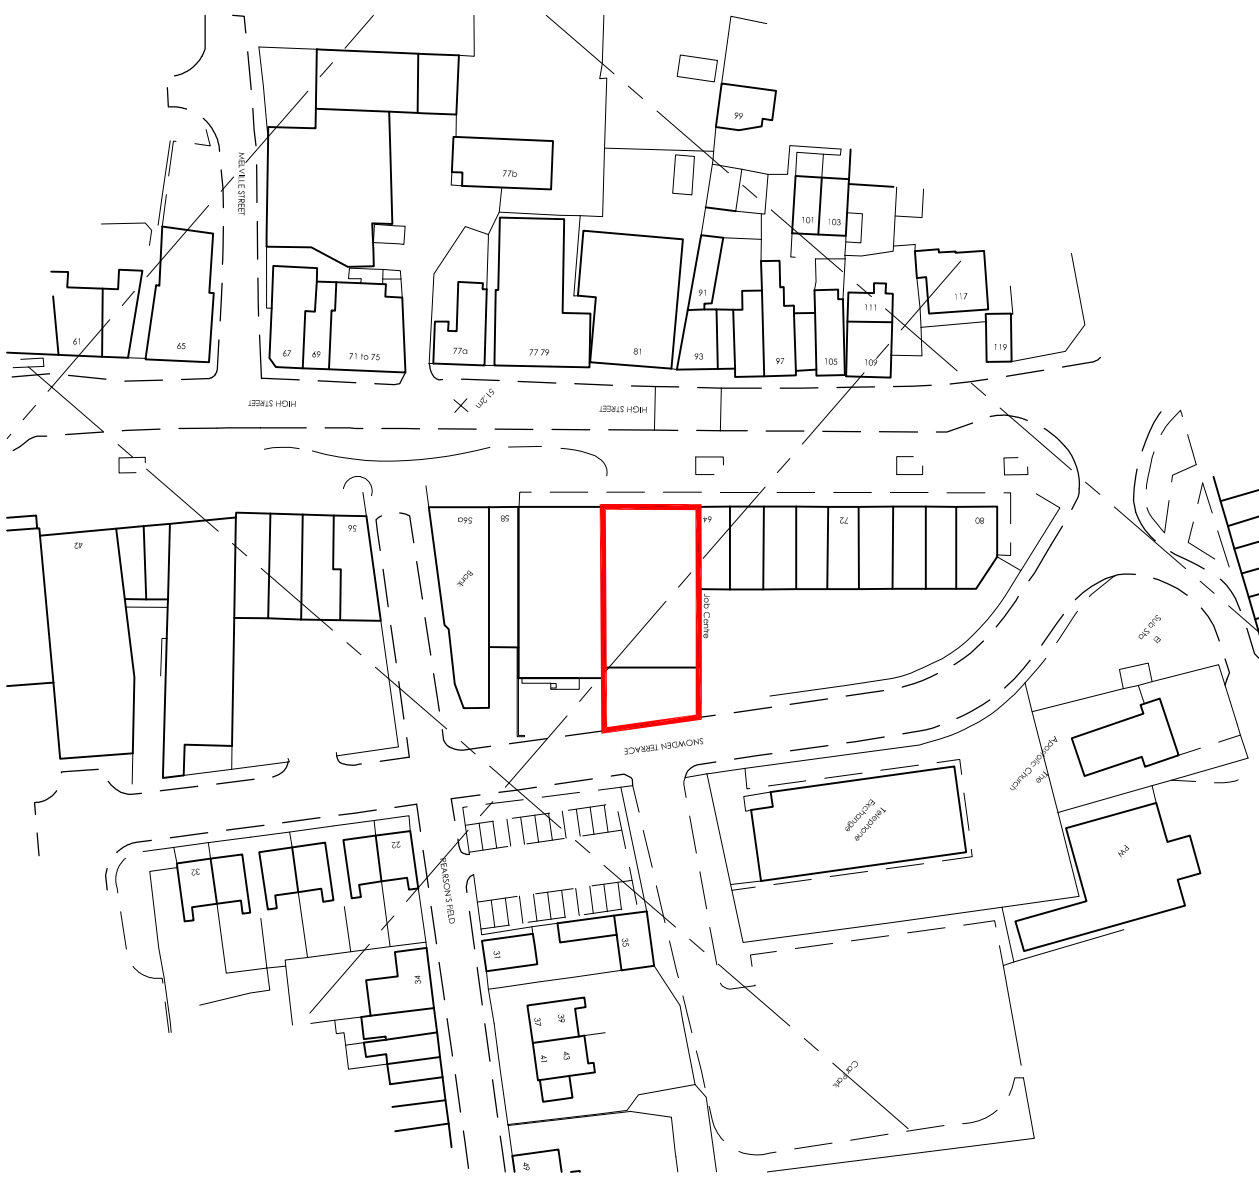


1:100 SCALE PROPOSED BUILDING PLAN

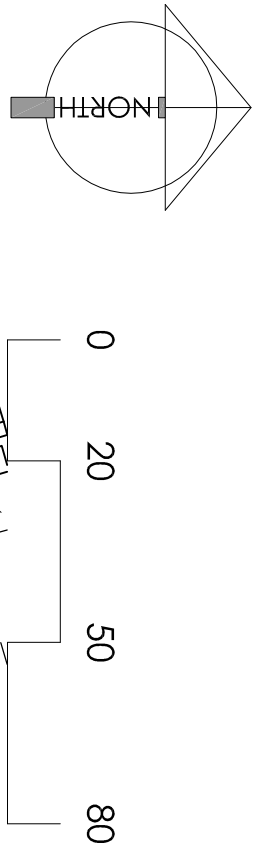

1:1250 SCALE LOCATION PLAN

DENOTES AREA SUBJECT TO THIS APPLICATION

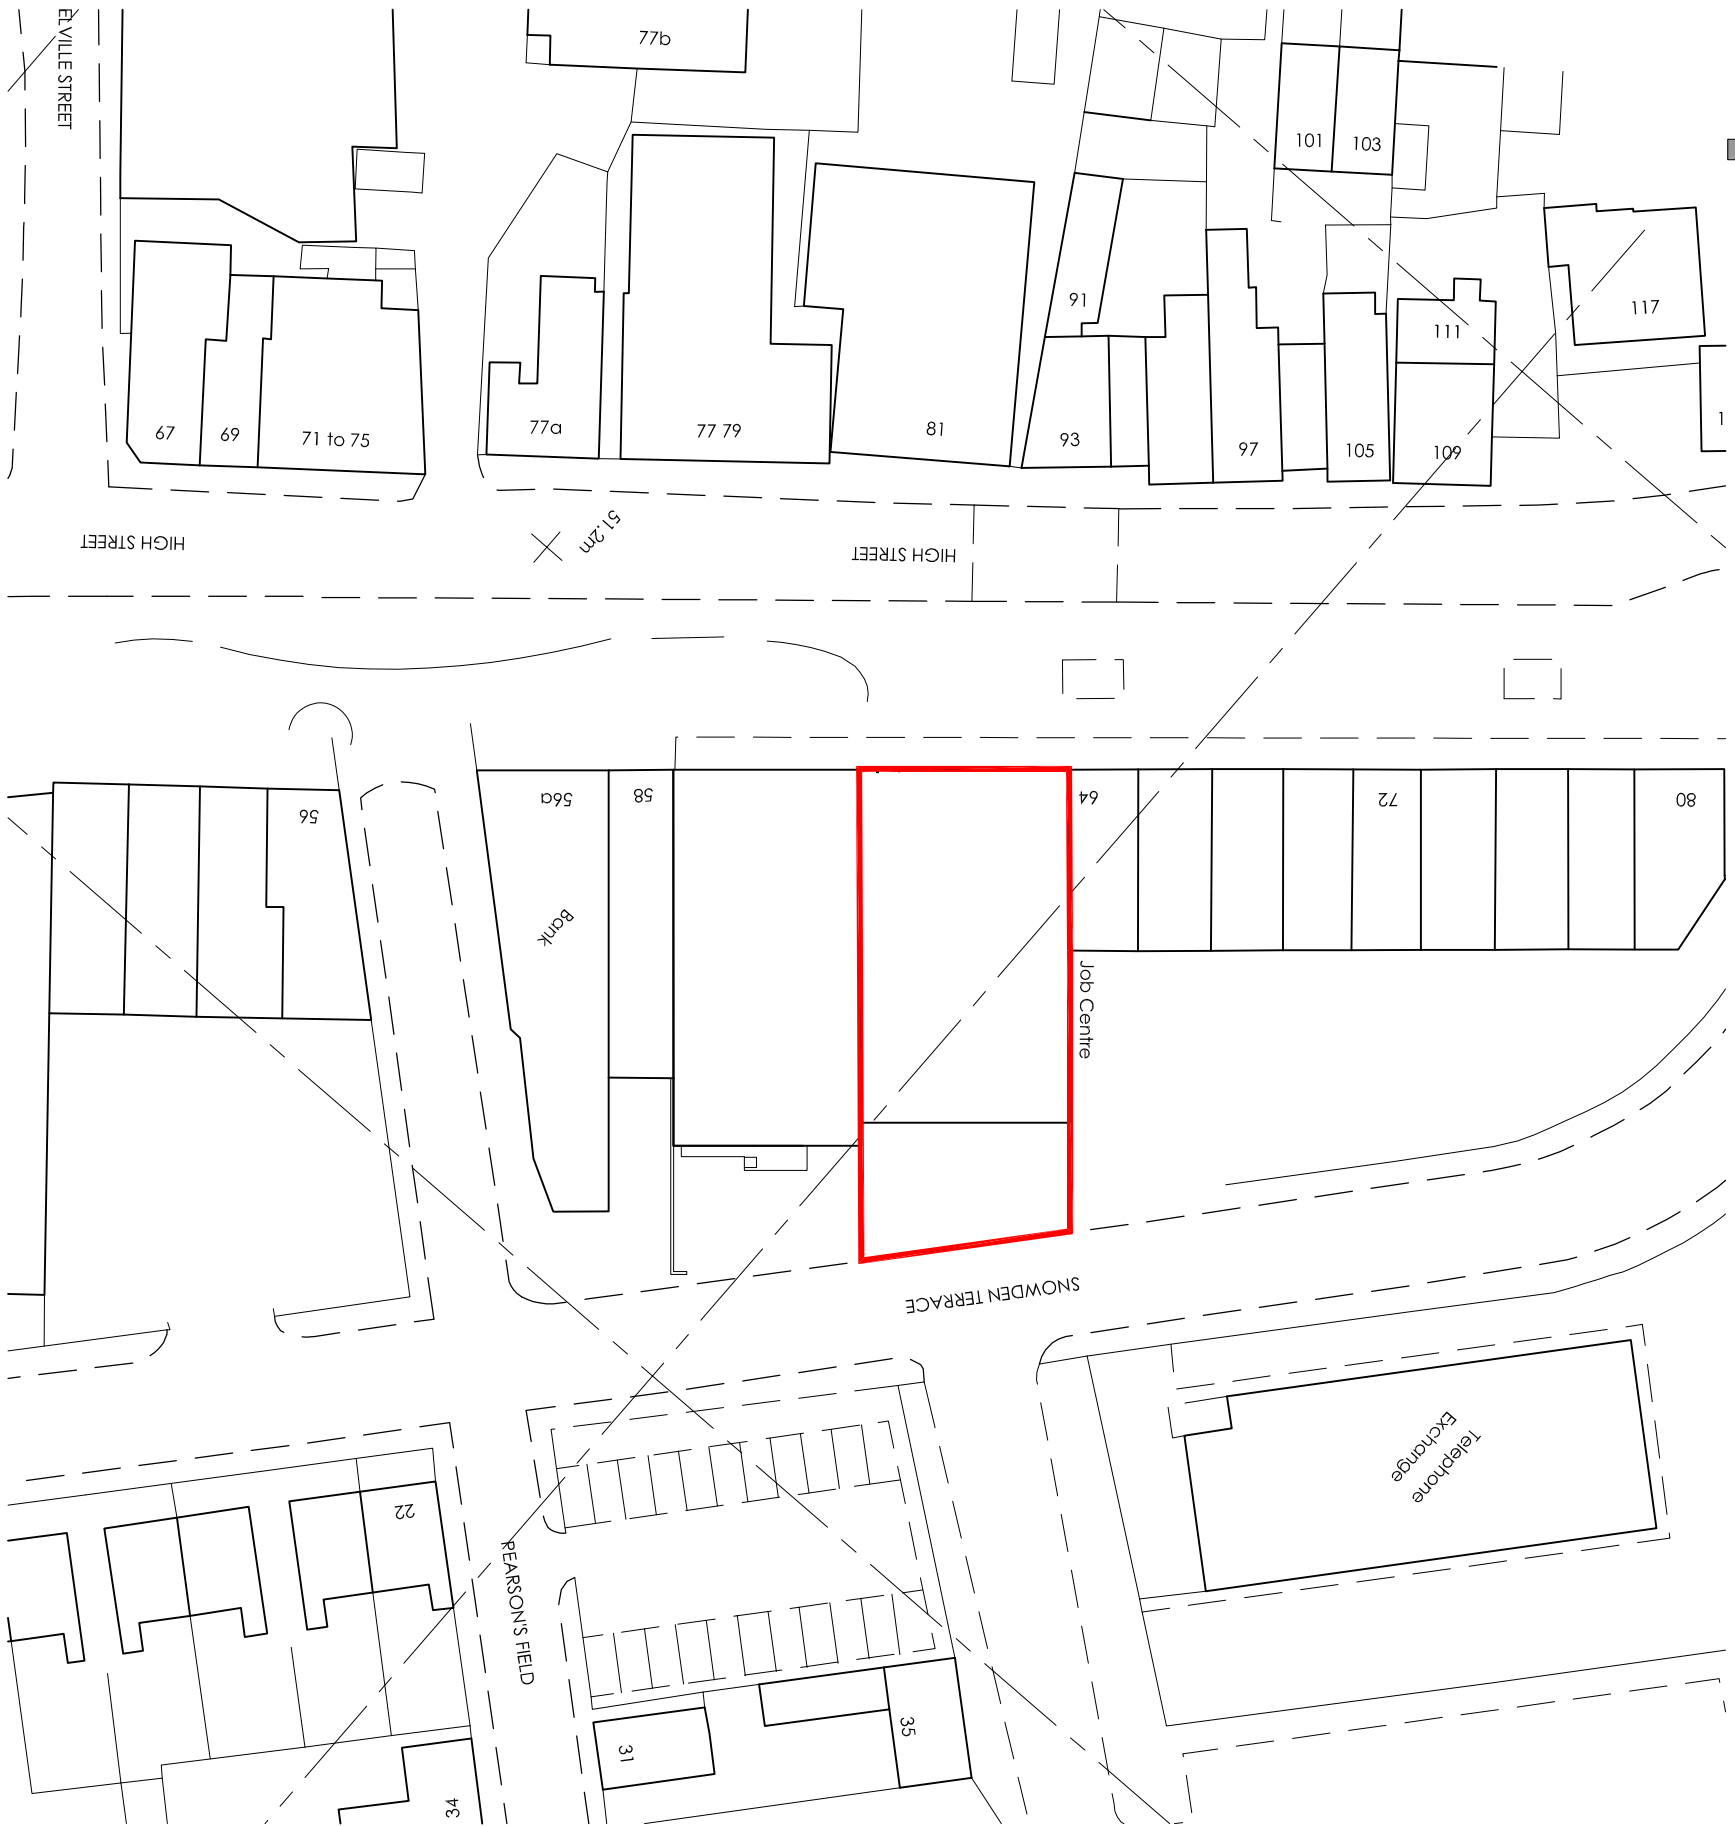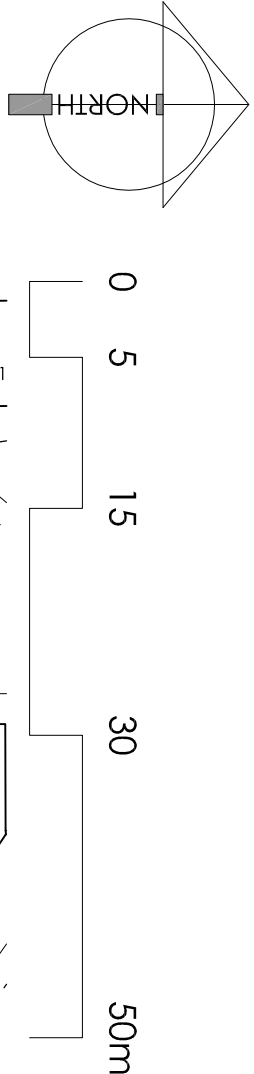

1:500 SCALE BLOCK PLAN



Copyright Archer Architects. All dimensions to be verified on site.

Schedule of materials and proposals

- 1. ALL MATERIALS TO BE USED IN THE CONSTRUCTION OF THE PROPOSED BUILDING SHALL BE OF THE HIGHEST QUALITY AND SHALL BE SUBJECT TO A FULL RANGE OF TESTING AND INSPECTION.
For PLANNING Purposes

archer
architects

Office 7, Gateway 1000
Arlington Business Park
White Way
Stevenage
Hertfordshire
SG1 2TP
t: 01438 749400
e: arc@archer.uk.com
www.archerarchitects.co.uk

Client:
TESCO EXPRESS

Project:
62 HIGH STREET
WOMBWELL

Drawing Title:
EXISTING AND PROPOSED
BUILDING PLAN - UPP. GROUND
MAIN APPLICATION

Scale:	Date:	Drawn:	Checked:
1:100@A1	24.06.2010	CA	
Project No:	Drawing No:	Revision:	
3746	(P)103-1		