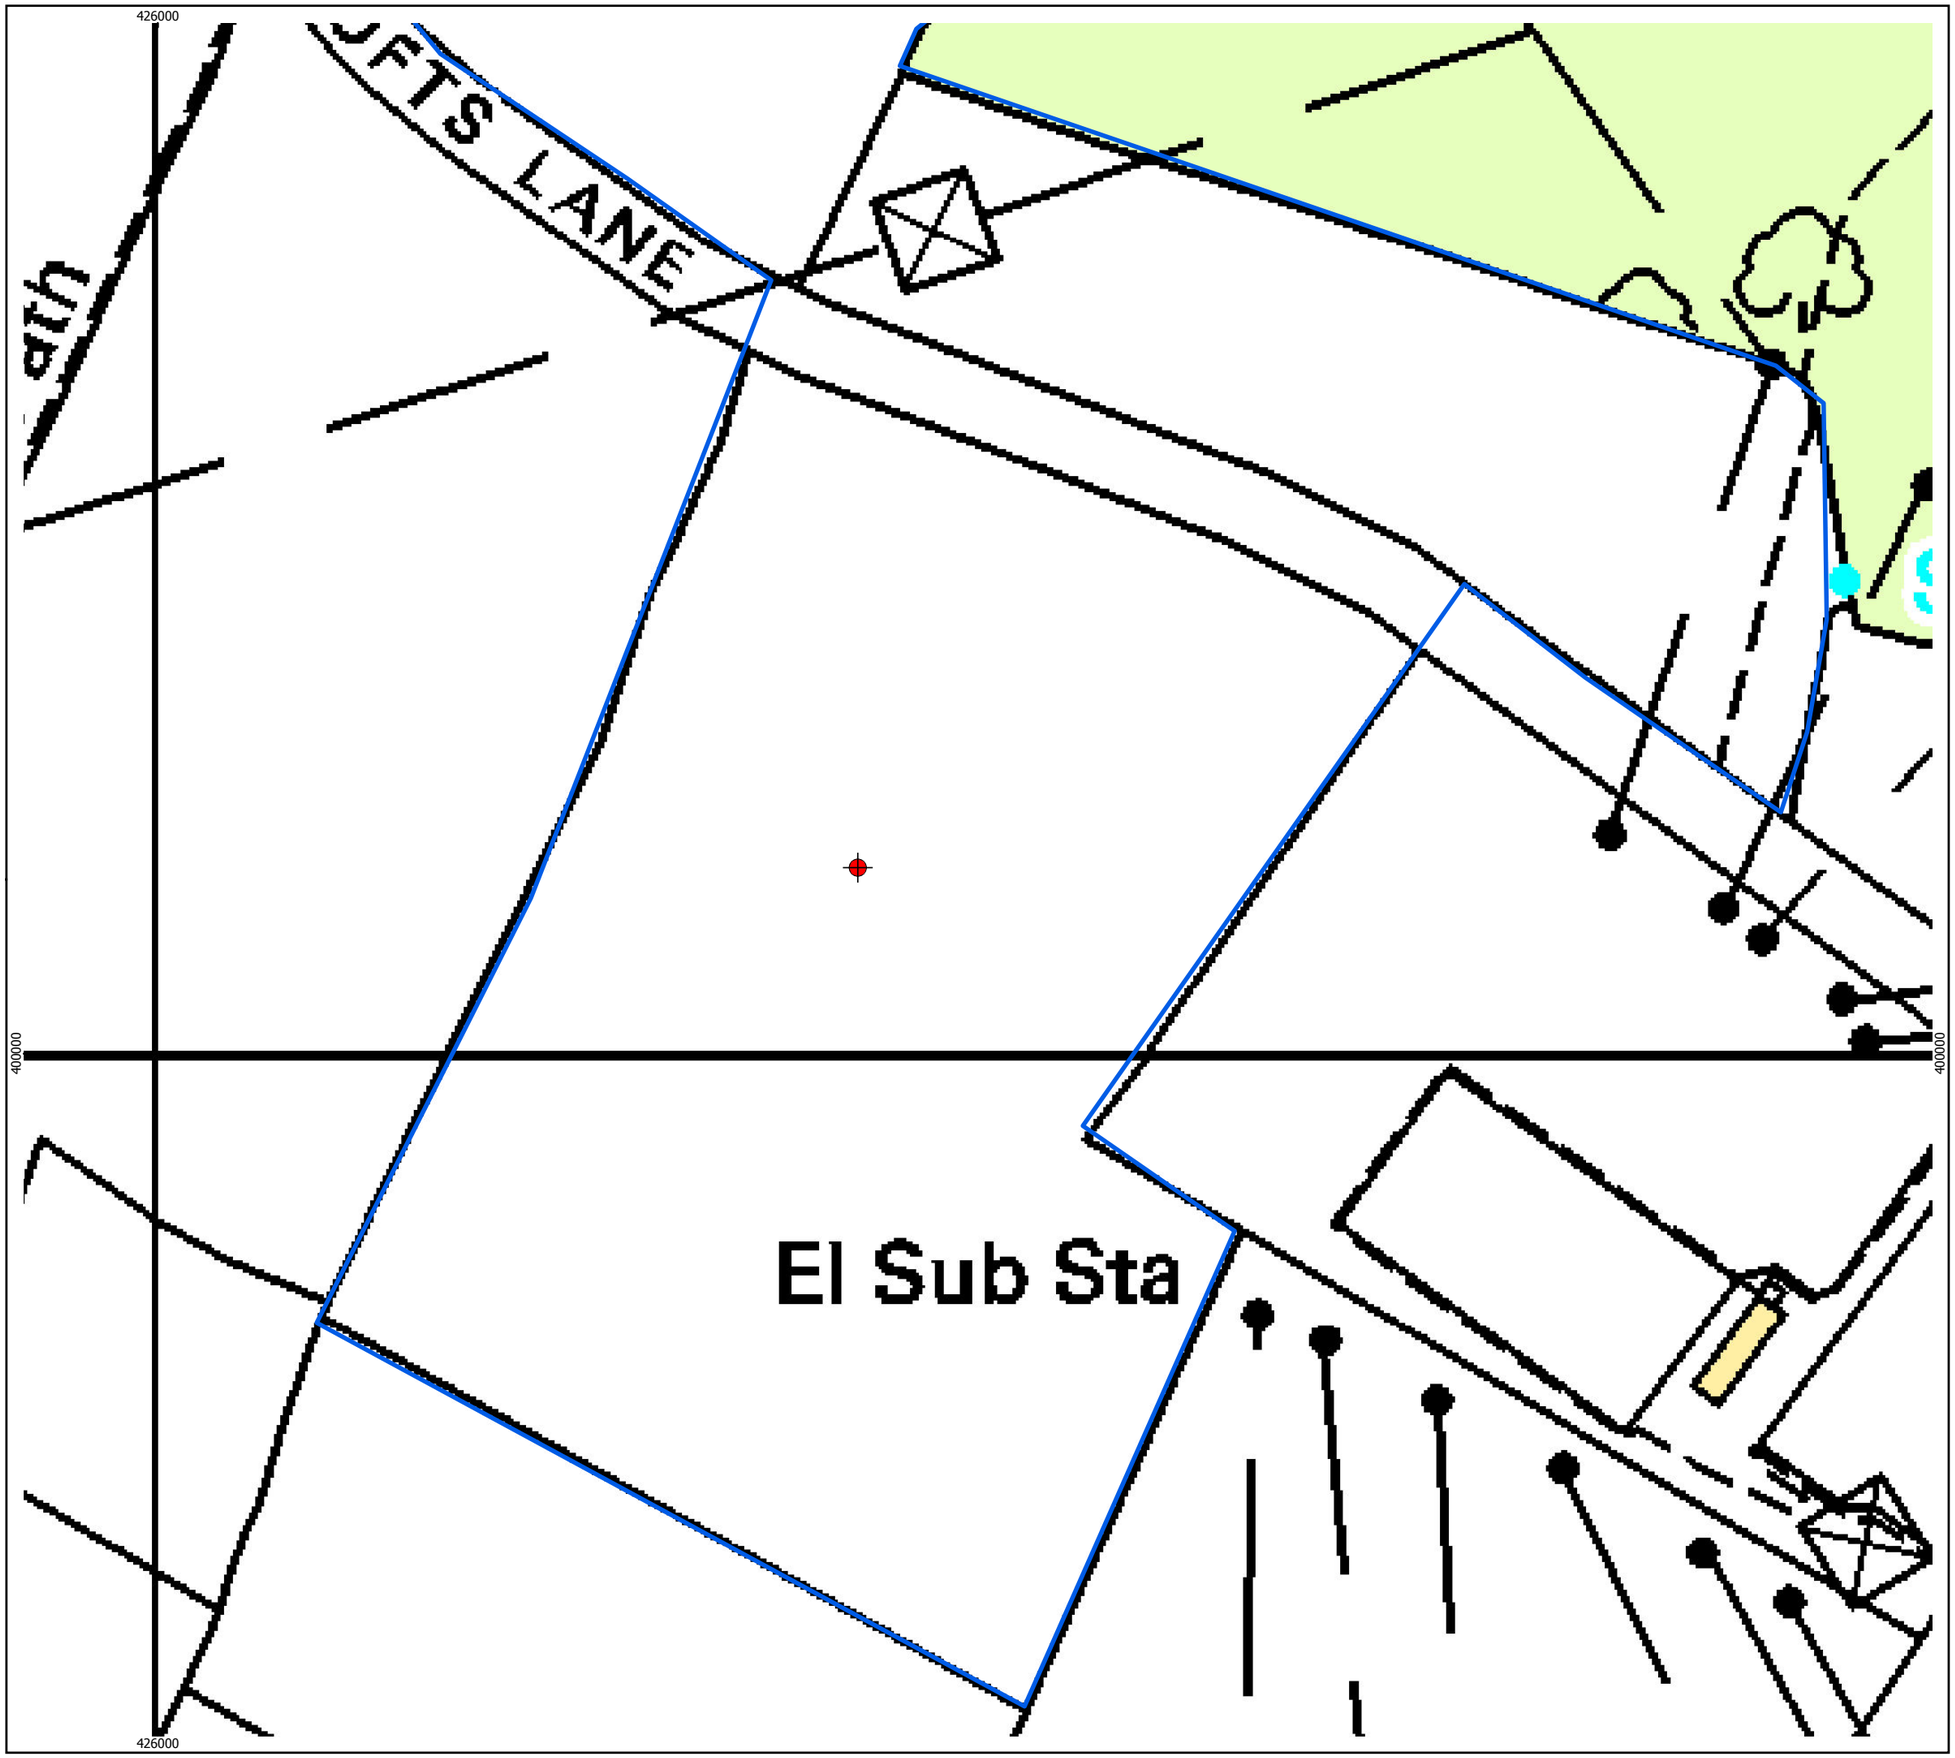


Reproduced from Ordnance Survey digital map data © Crown copyright 2011. All rights reserved. License number 100048606

Key

- Land Ownership Boundary
- Proposed Met Mast Location

1:1,250 Scale @ A3

0 25 50 m

N

Produced: VM
Reviewed: PM
Approved: FC

Ref: 634/PA/001 | Revision: B

Date: 22/06/2011

Block Plan

Chapel Farm Met Mast