

GEORGE STREET

LIDGET LANE

GLASS WORKS

51 car parking spaces

2.4x90m
visibility
splay

existing mine
shaft vent

4m easement to
existing culvert

TP

DRAWING FOR PLANNING APPLICATION PURPOSES ONLY

EXTERNAL MATERIALS

Charcom Europa block paving to footpaths and car
parking bays, colour - brown.
Access / service road to be tarmac.

Existing boundary fence & wall to be retained with new
pedestrian and vehicle access points off Lidget Lane
controlled by pedestrian gate and single boom barrier.


■ Residential Childrens School ■ Thurnscoe, Barnsley

■ Site Layout ■ Apr 2007


■ 1:500 @ A1 ■ 1250 / 210

10 APR 2007


NUNEHAM
COURTENAY
ARCHITECTURE
NUMBER ONE SOUTHLINK
OLDHAM OL4 1DE
TEL: 0161 626 6656
FAX: 0161 626 6657
© THIS DRAWING IS COPYRIGHT

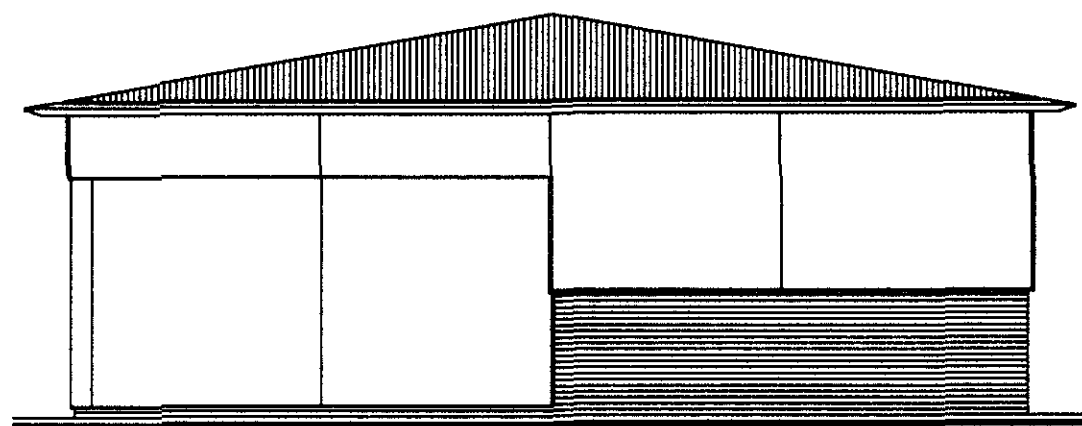


SOUTH ELEVATION

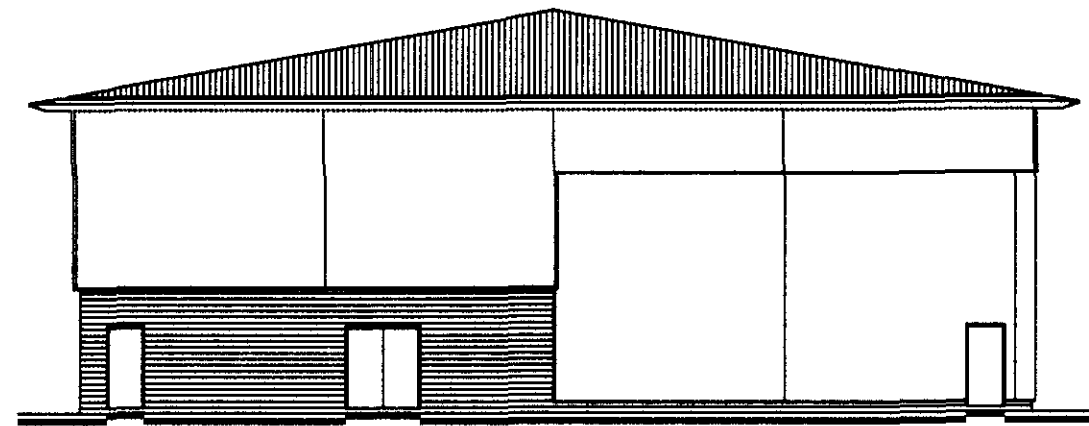


WEST ELEVATION

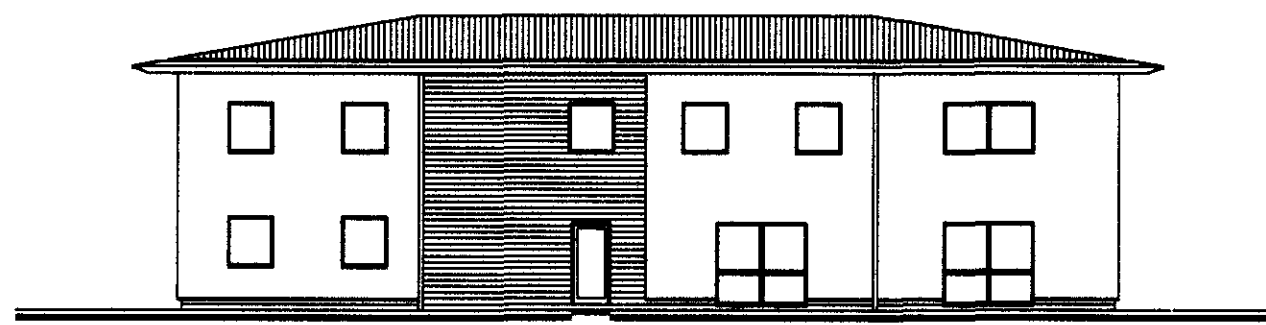


SOUTH ELEVATION

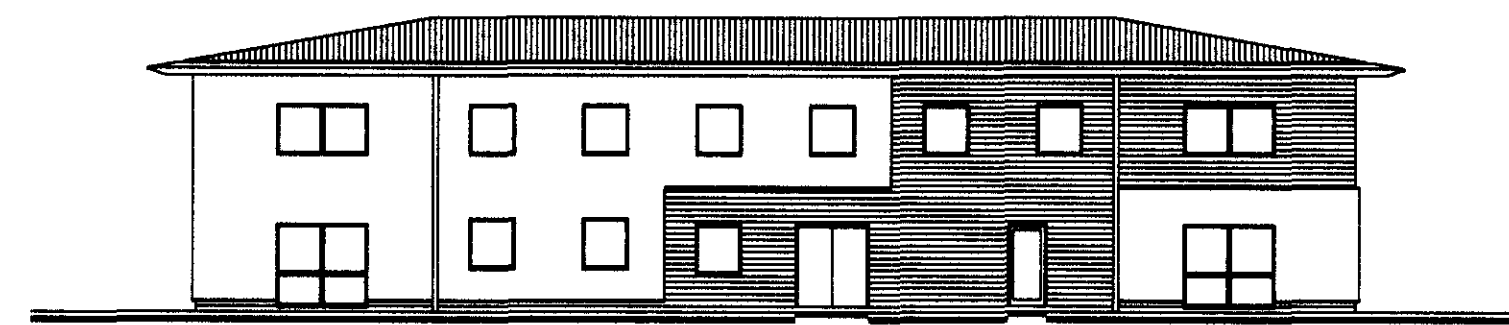

EAST ELEVATION

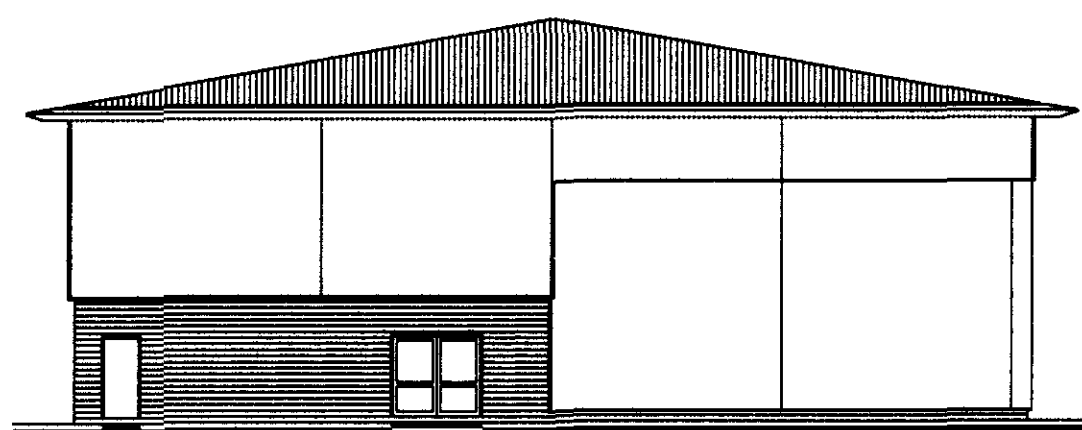


EAST ELEVATION

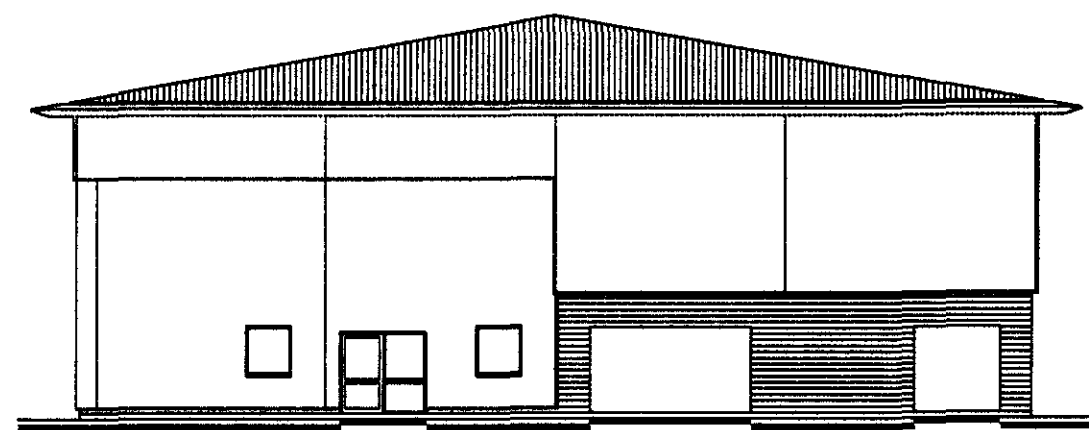



NORTH ELEVATION




NORTH ELEVATION

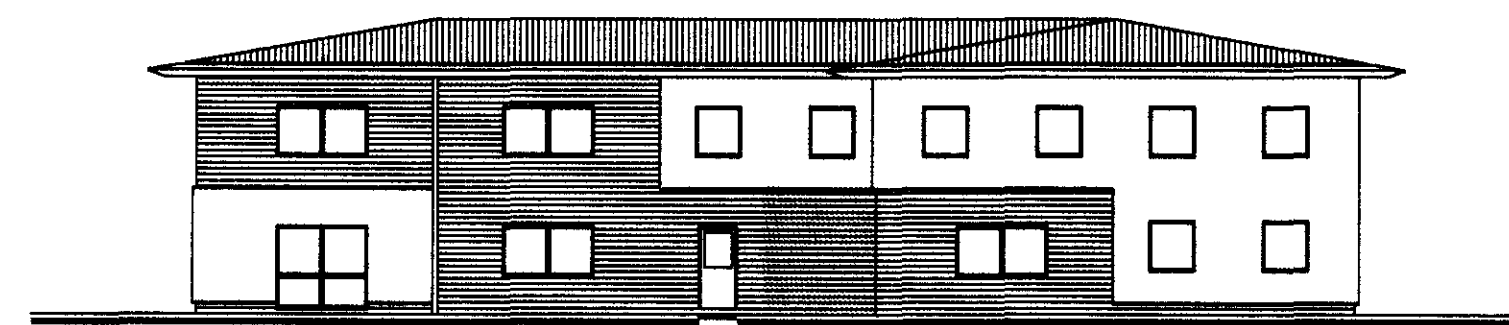

WEST ELEVATION

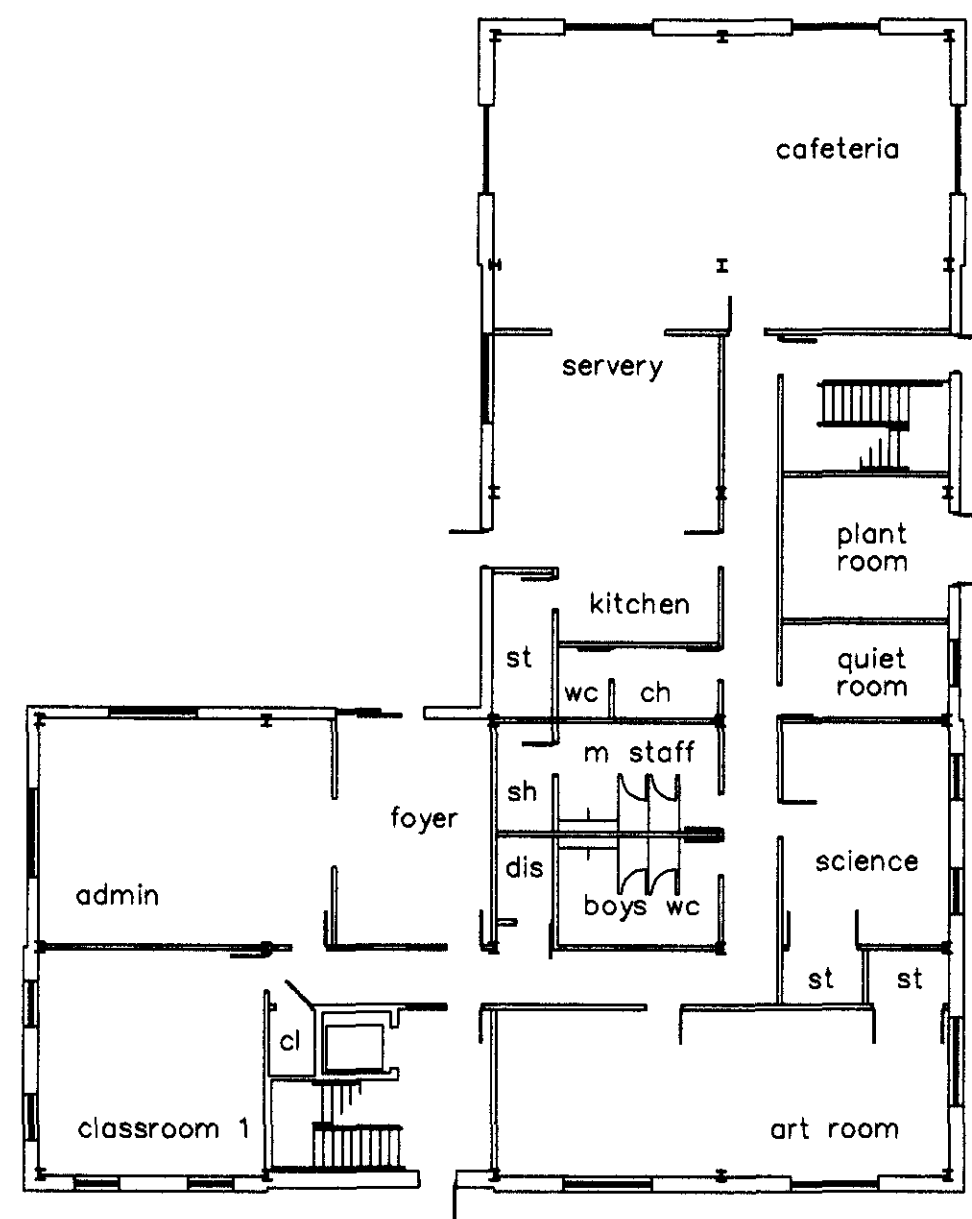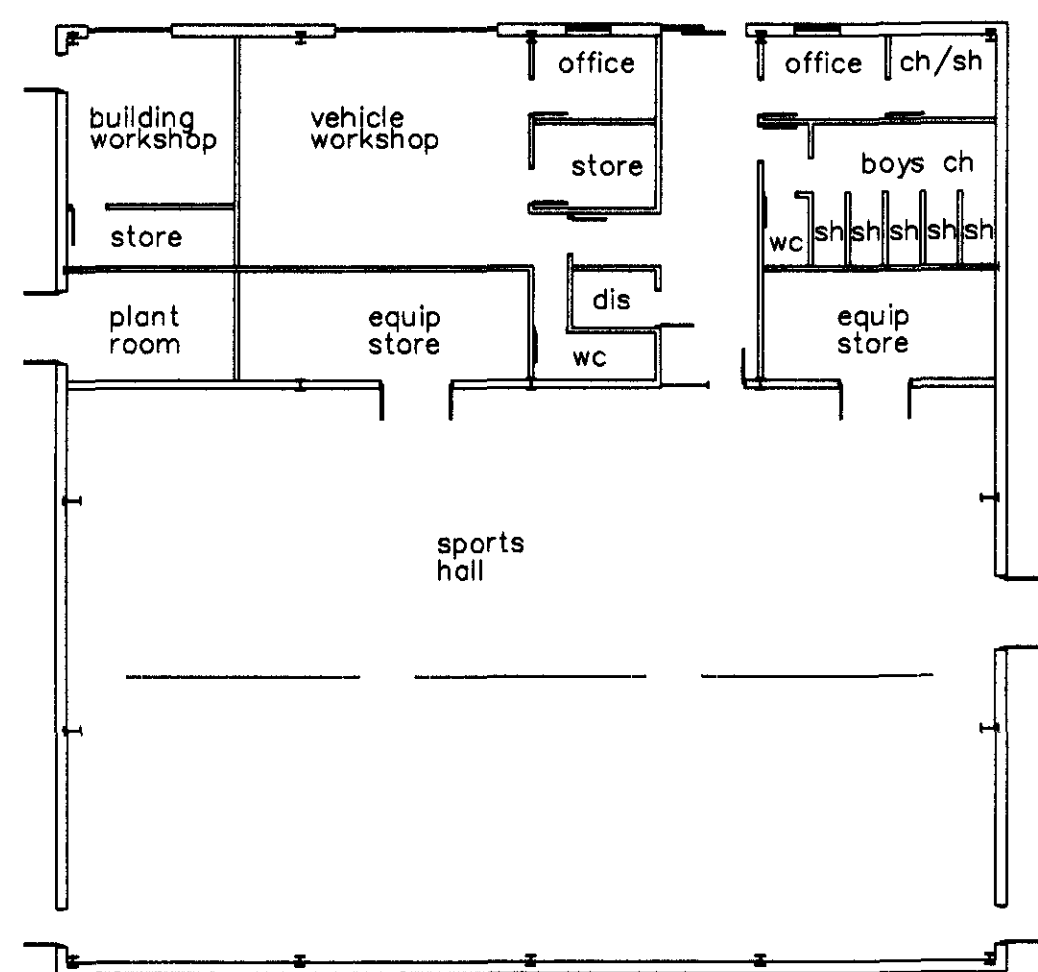

GROUND FLOOR

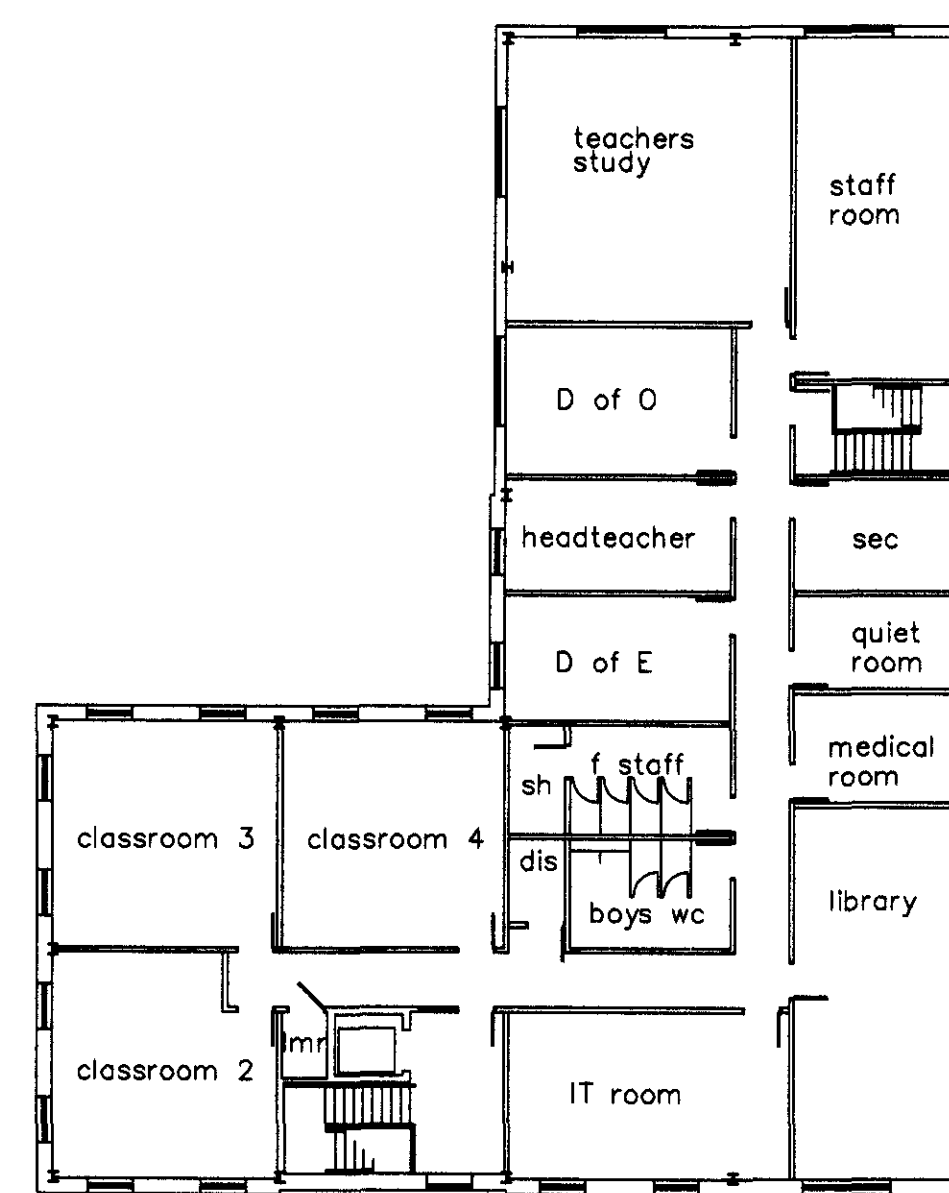

FIRST FLOOR

DRAWING FOR PLANNING APPLICATION PURPOSES ONLY

EXTERNAL MATERIALS

Roof Cladding - profiled metal sheet, colour - Merin Grey
Eaves, Vorge, RWP's etc., colour - White

Wall Cladding - Kinspan K51000 MR composite insulated
cladding panels, colour - silver, horizontal profiled metal sheet,
colour - grey, brickwork.

Door & Window Frames - PPC BS 1825

Residential Childrens School Thurness, Bannsey

Sports Hall & Administration Unit Apr 2007

1:200 @ A1 1250 / 220

10 APR 2007

NUNEHAM

COURTENAY

ARCHITECTURE



NUMBER ONE SOUTHLINK

OLDHAM OL4 1DE

TEL: 0161 626 6656

FAX: 0161 626 6657

© THIS DRAWING IS COPYRIGHT

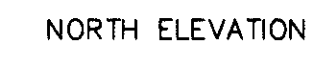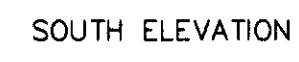

NUMBER ONE SOUTHLINK
OLDHAM DL4 1DE
TEL: 0181 626 6656
FAX: 0181 626 6657
THIS DRAWING IS COPYRIGHT